

A101

Sheet No.

Ground Floor Plan - Proposed

Sheet Name

Scale (A3) 1 : 50

Revisions

Current Revision No. C

Current Revision Date 17-03-2026

Current Revision Description:

Corrected scale bars

Project Information

2005/2

Project Reference No.

**2 Dirty Lane,
Ashurst Wood,
East Grinstead,
West Sussex
RH19 3RY**

Project Address

Designer Michael J Redmond Jnr.


Client Rodabe Rudin

First Issued 19-02-2026

Drawing Status Issued

General Notes

- These drawings are for
Retrospective Planning
purposes only and not to be
used as construction drawings.
- Written dimensions take
preference over scaled
dimensions.
- Contractor is responsible for
checking all dimensions before
construction commences with
any discrepancies must be
reported to R&A immediately.
- All works proposed or carried
out must adhere to the current
Building Regulations, British
Codes of Practice and NHBC
Guidelines.
- These drawings are to be read in
conjunction with all relevant
designer, engineer, or specialist
drawings and specifications.

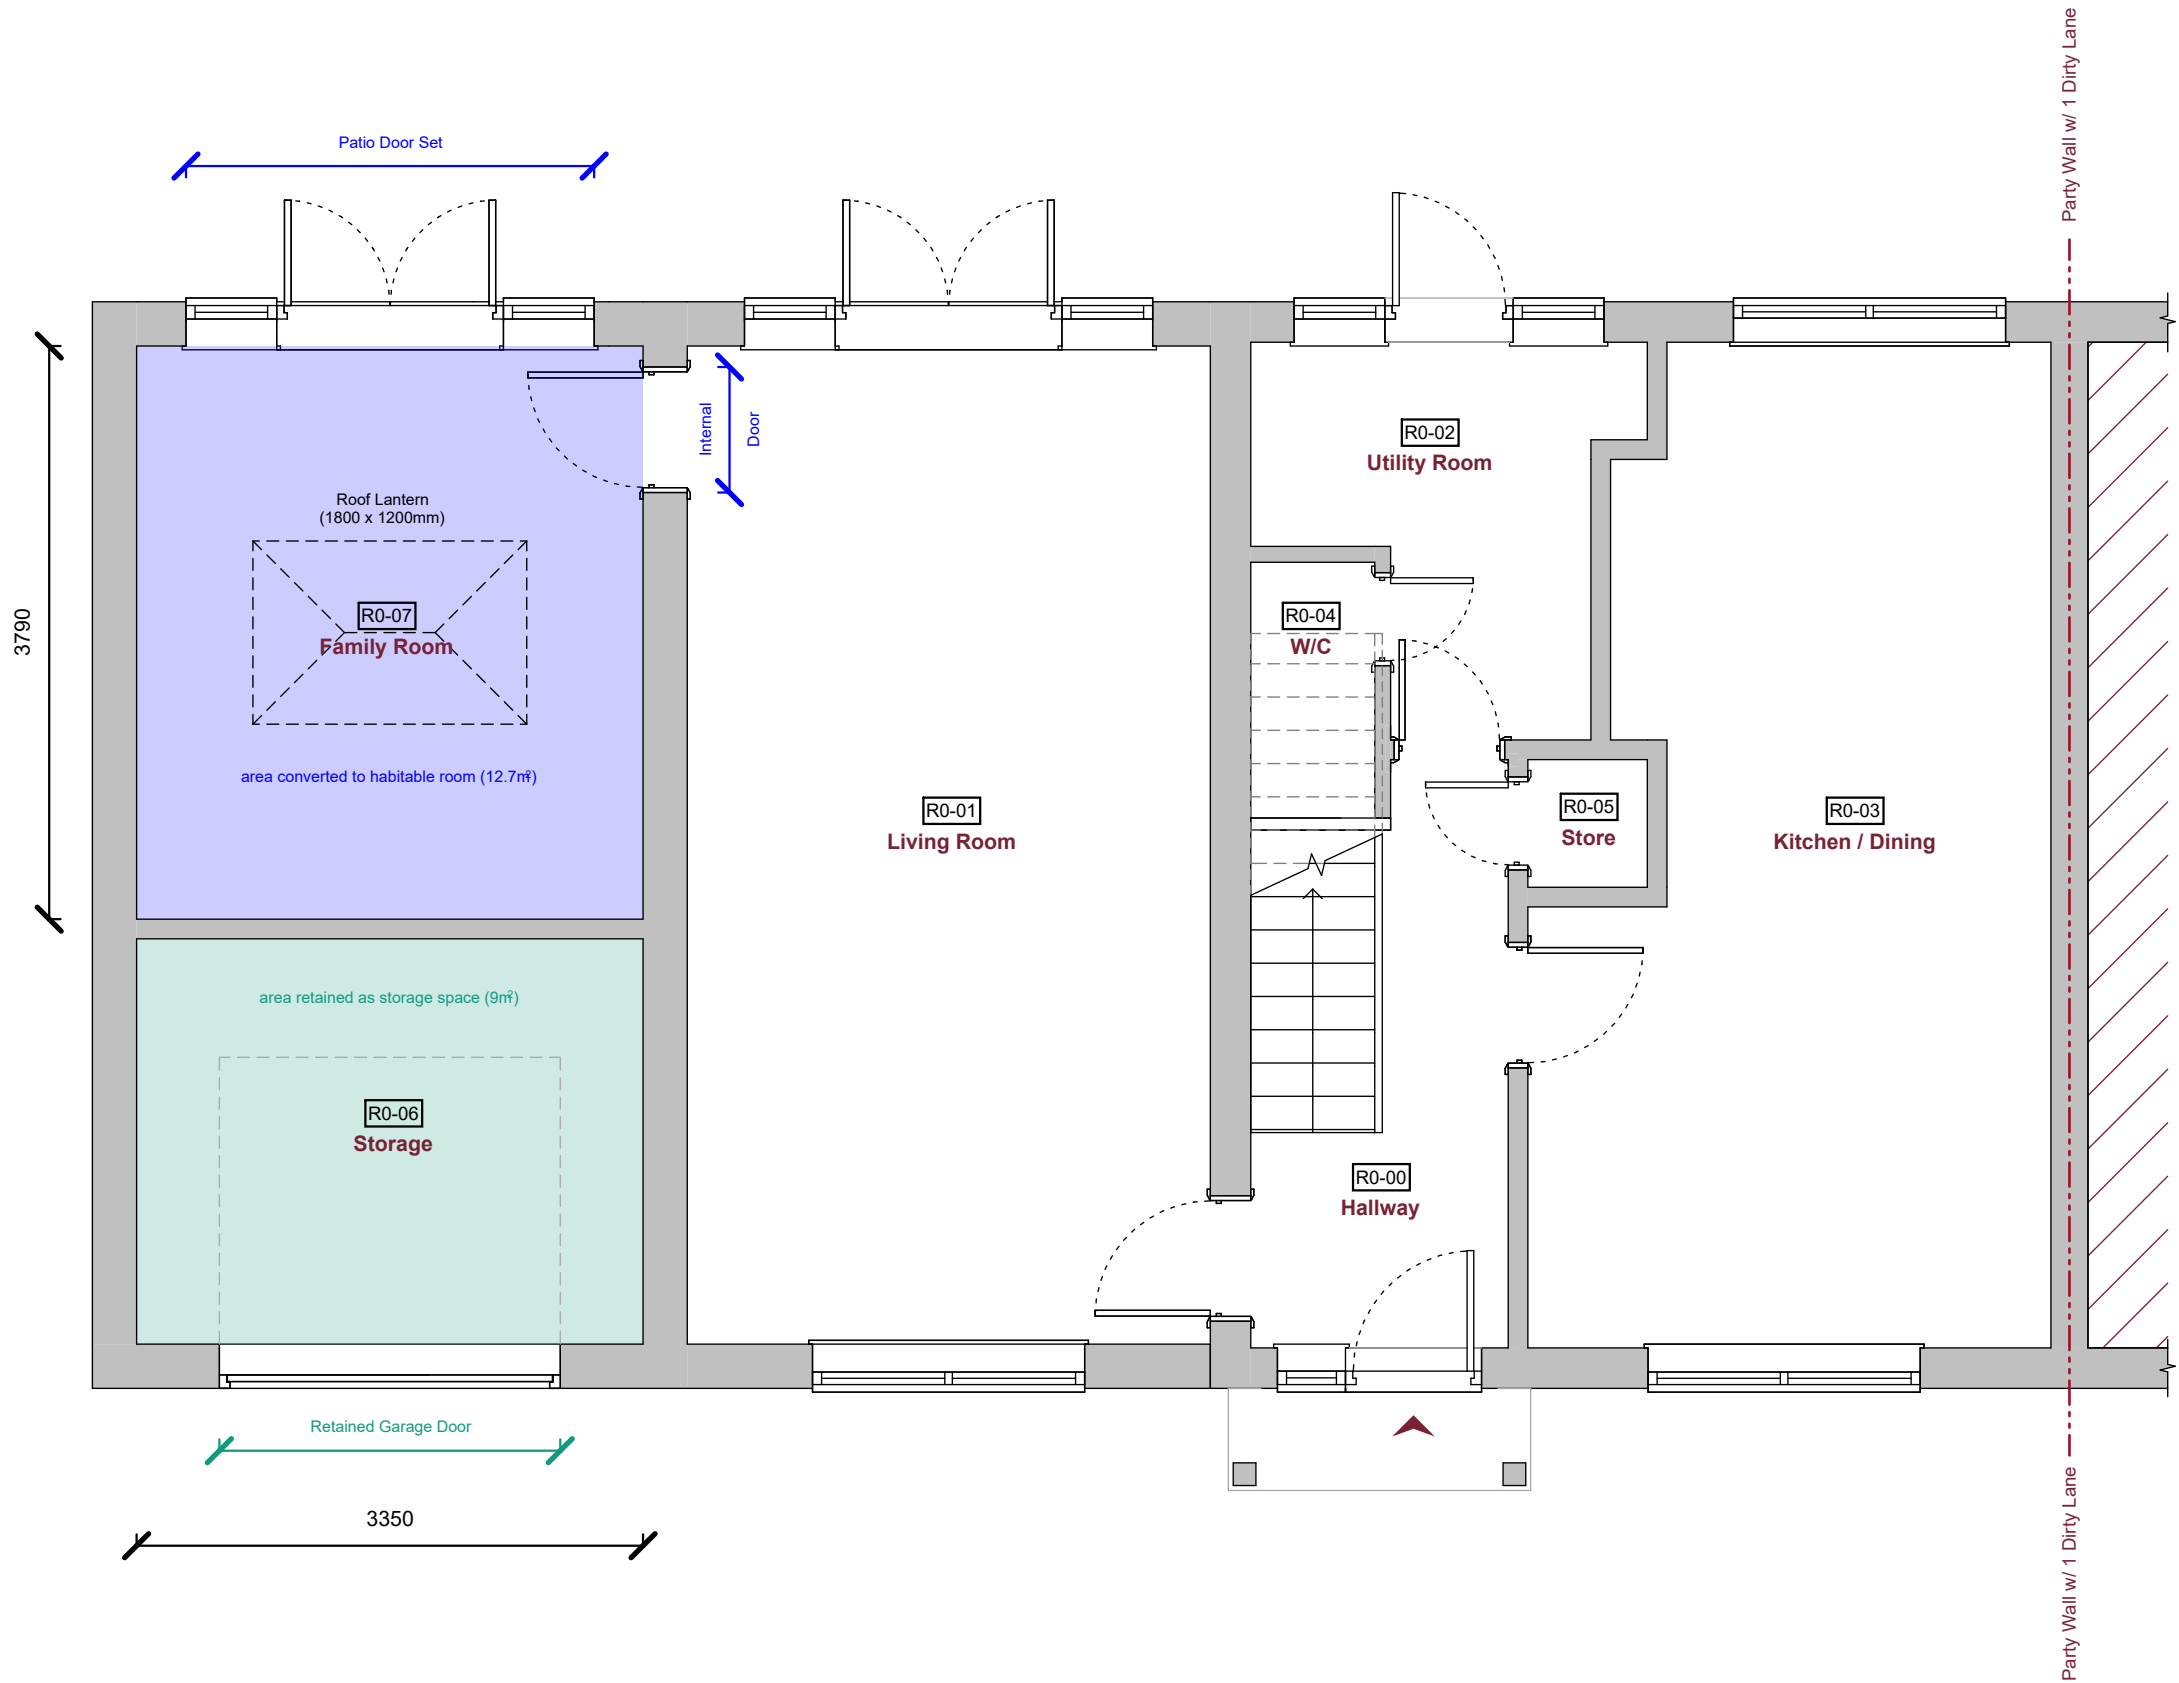

Scale Bar (1:50 @ A3)

Legend

Works related to conversion of part of the garage into habitable accommodation

Works related to retention of part of the garage for storage space

