




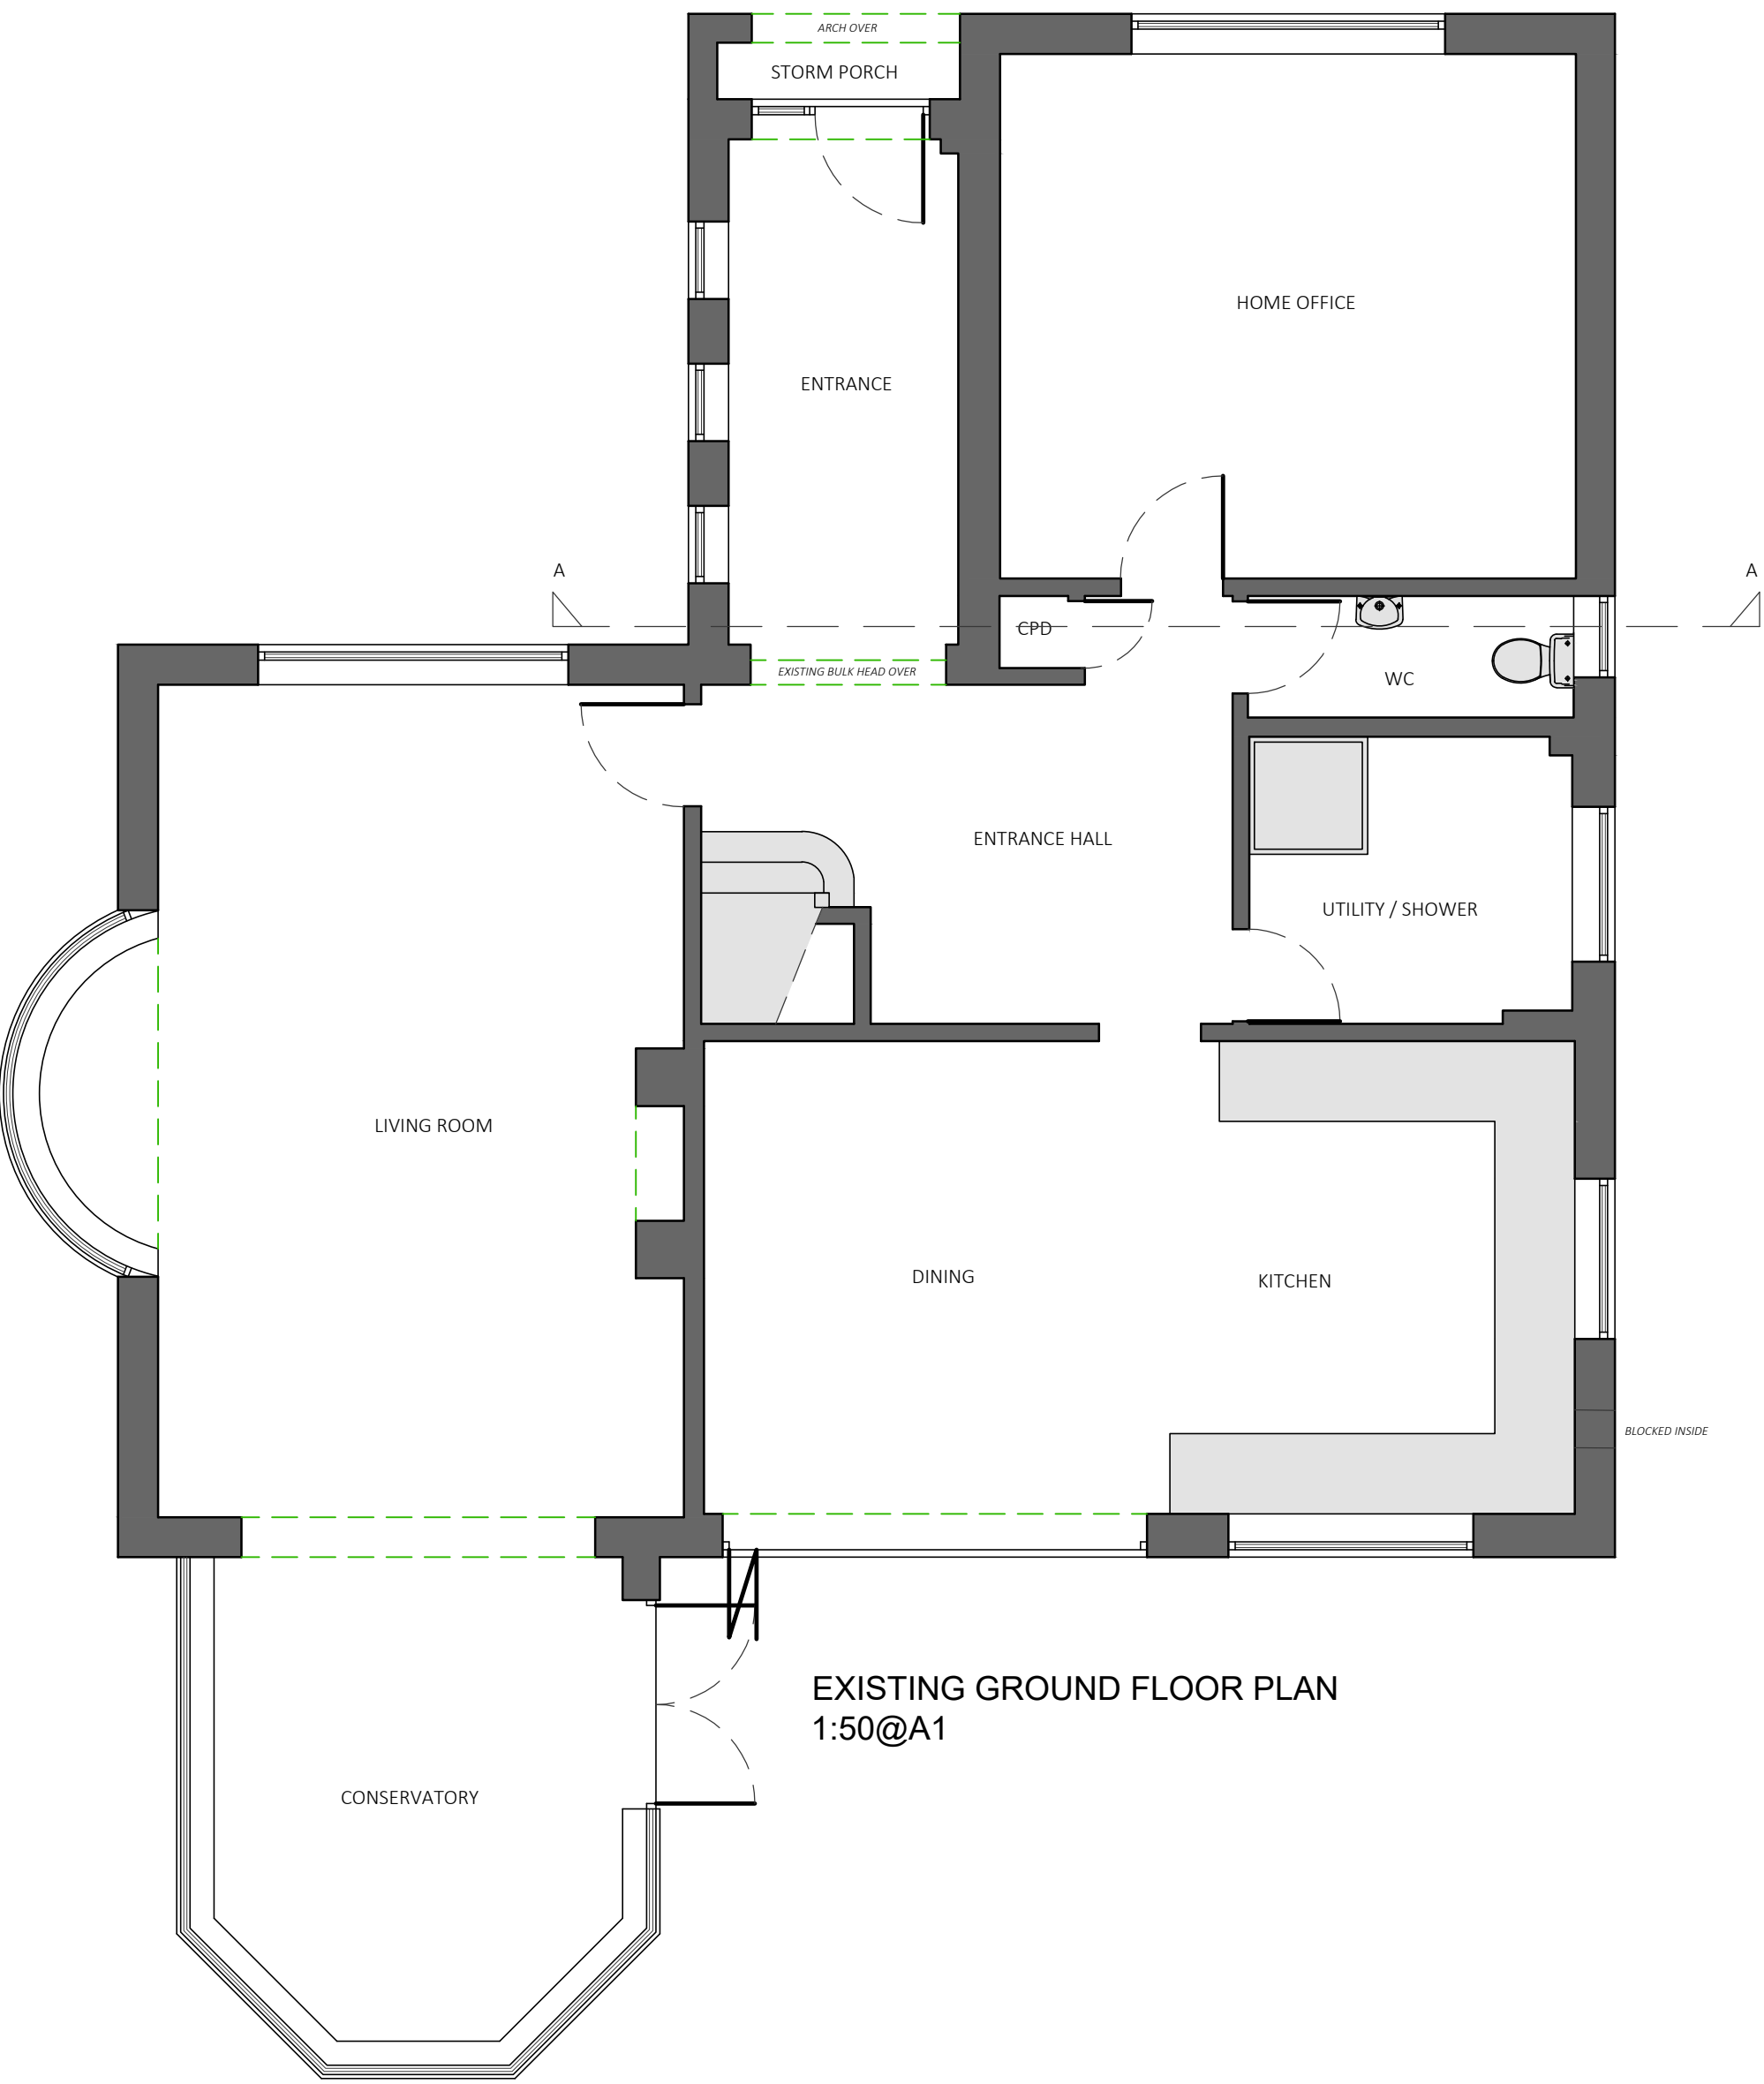


EXISTING GROUND FLOOR PLAN
1:50@A1

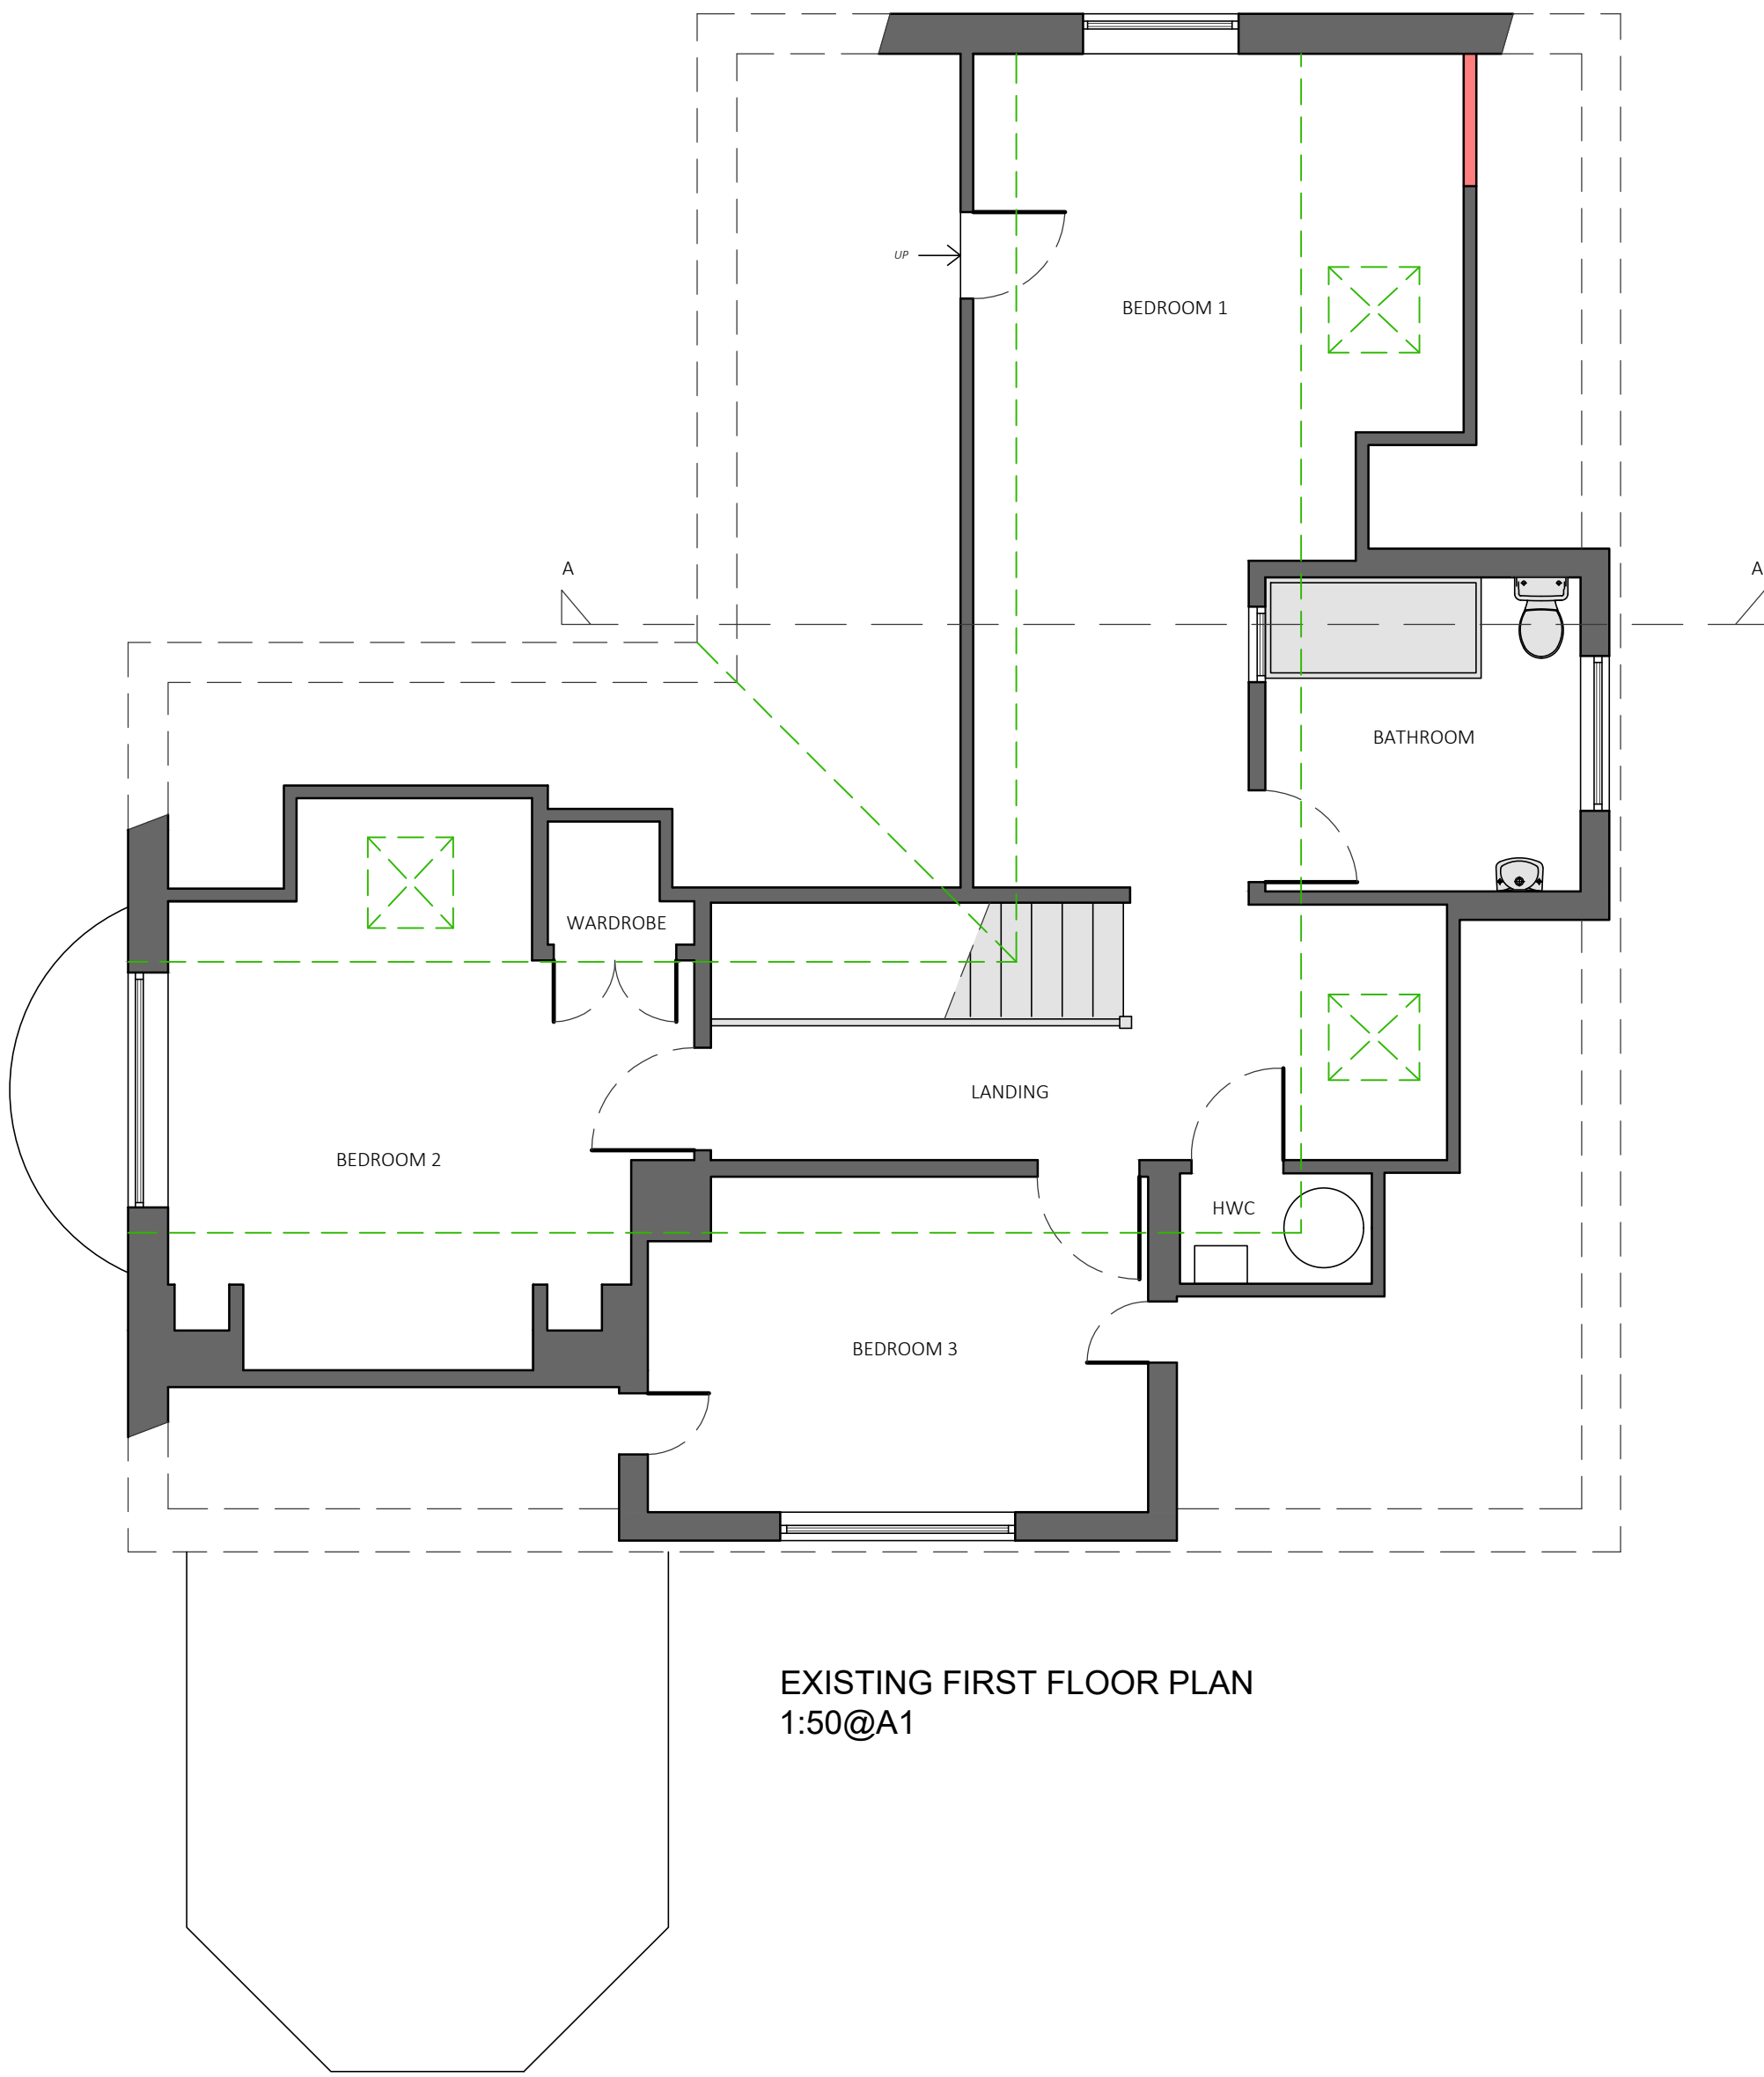


EXISTING FIRST FLOOR PLAN
1:50@A1

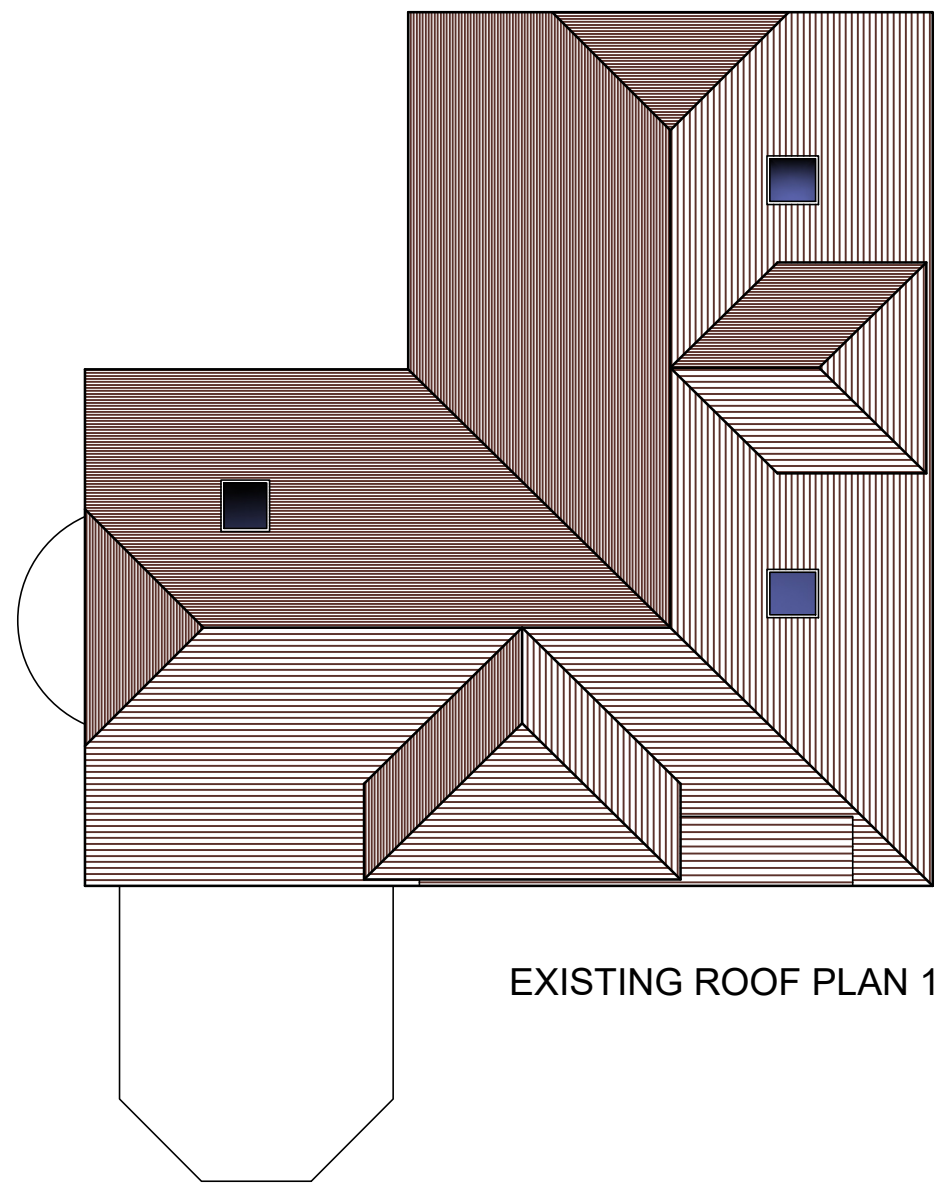

EXISTING ROOF PLAN 1:100@A1

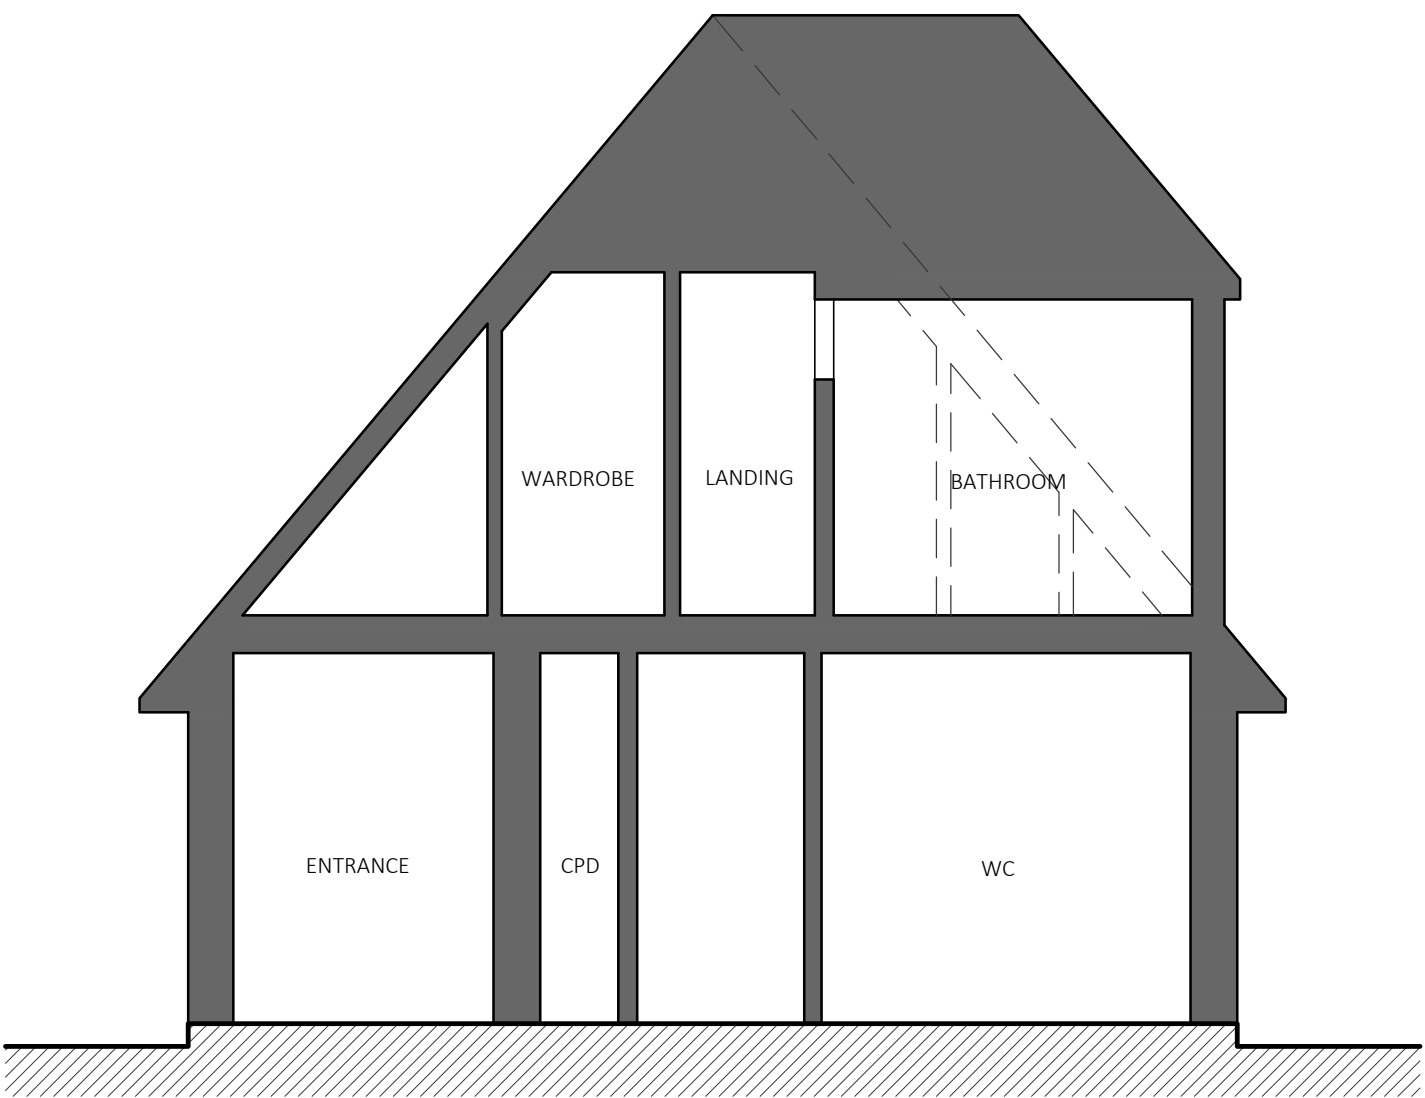


EXISTING SECTION A-A 1:50@A1

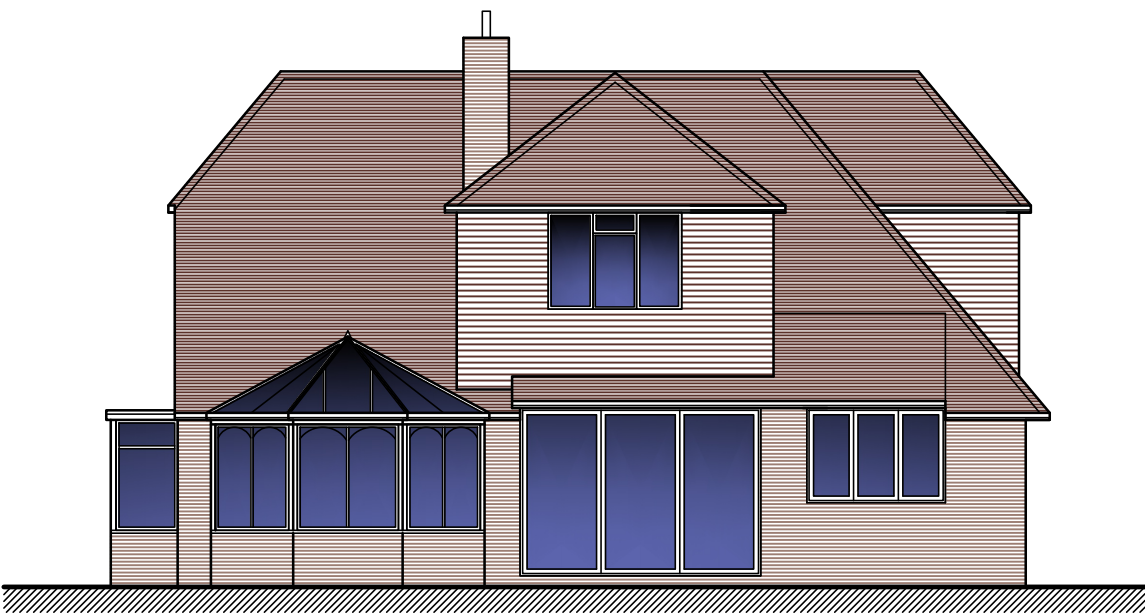


EXISTING REAR ELEVATION 1:100@A1




EXISTING SIDE ELEVATION 1:100@A1

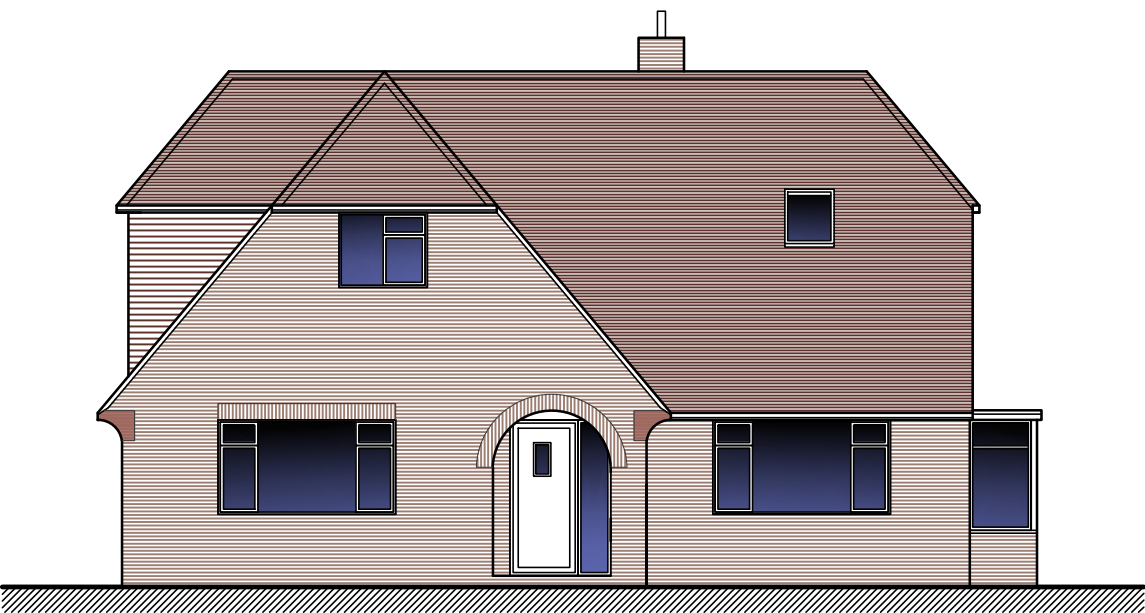

EXISTING FRONT ELEVATION 1:100@A1

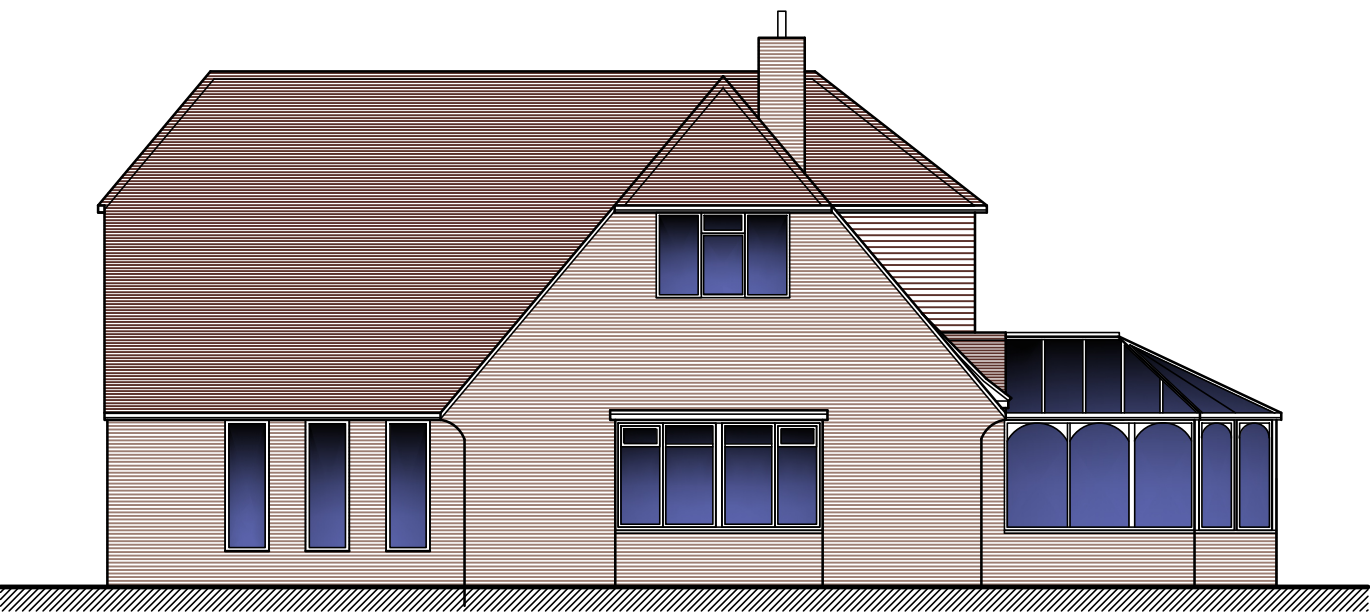

EXISTING SIDE ELEVATION 1:100@A1

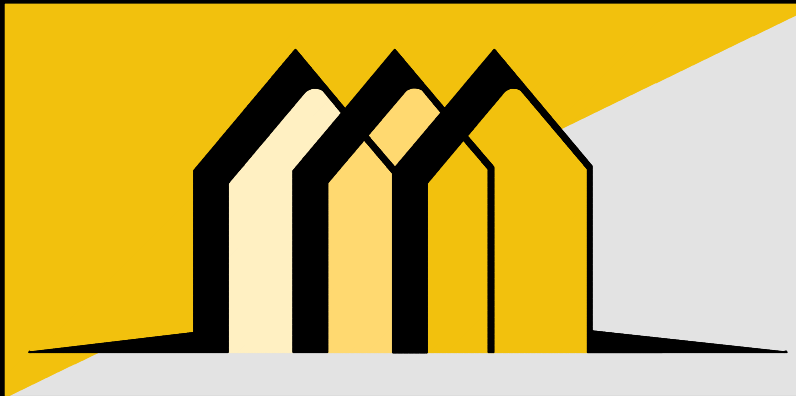

CONTACT INFO

E: Scott@EllisdonArchitecturalAssociates.co.uk
W: WWW.EllisdonArchitecturalAssociates.co.uk
M: 07828 189525

SCALE BARS



REVISION	DESCRIPTION
0	FIRST ISSUE
A	
B	
C	ELEVATION ADDED MARCH 2026

STATUS:
PLANNING

CLIENT:	MR & MRS HILLS
JOB REF:	466
DRG. NO:	01
DRG. TITLE:	EXISTING PLANS
DATE:	MAY 2022
SCALE:	1:50@A1

SITE ADDRESS:
1 FARLINGTON AVE. HAYWARDS HEATH RH16 3EZ