


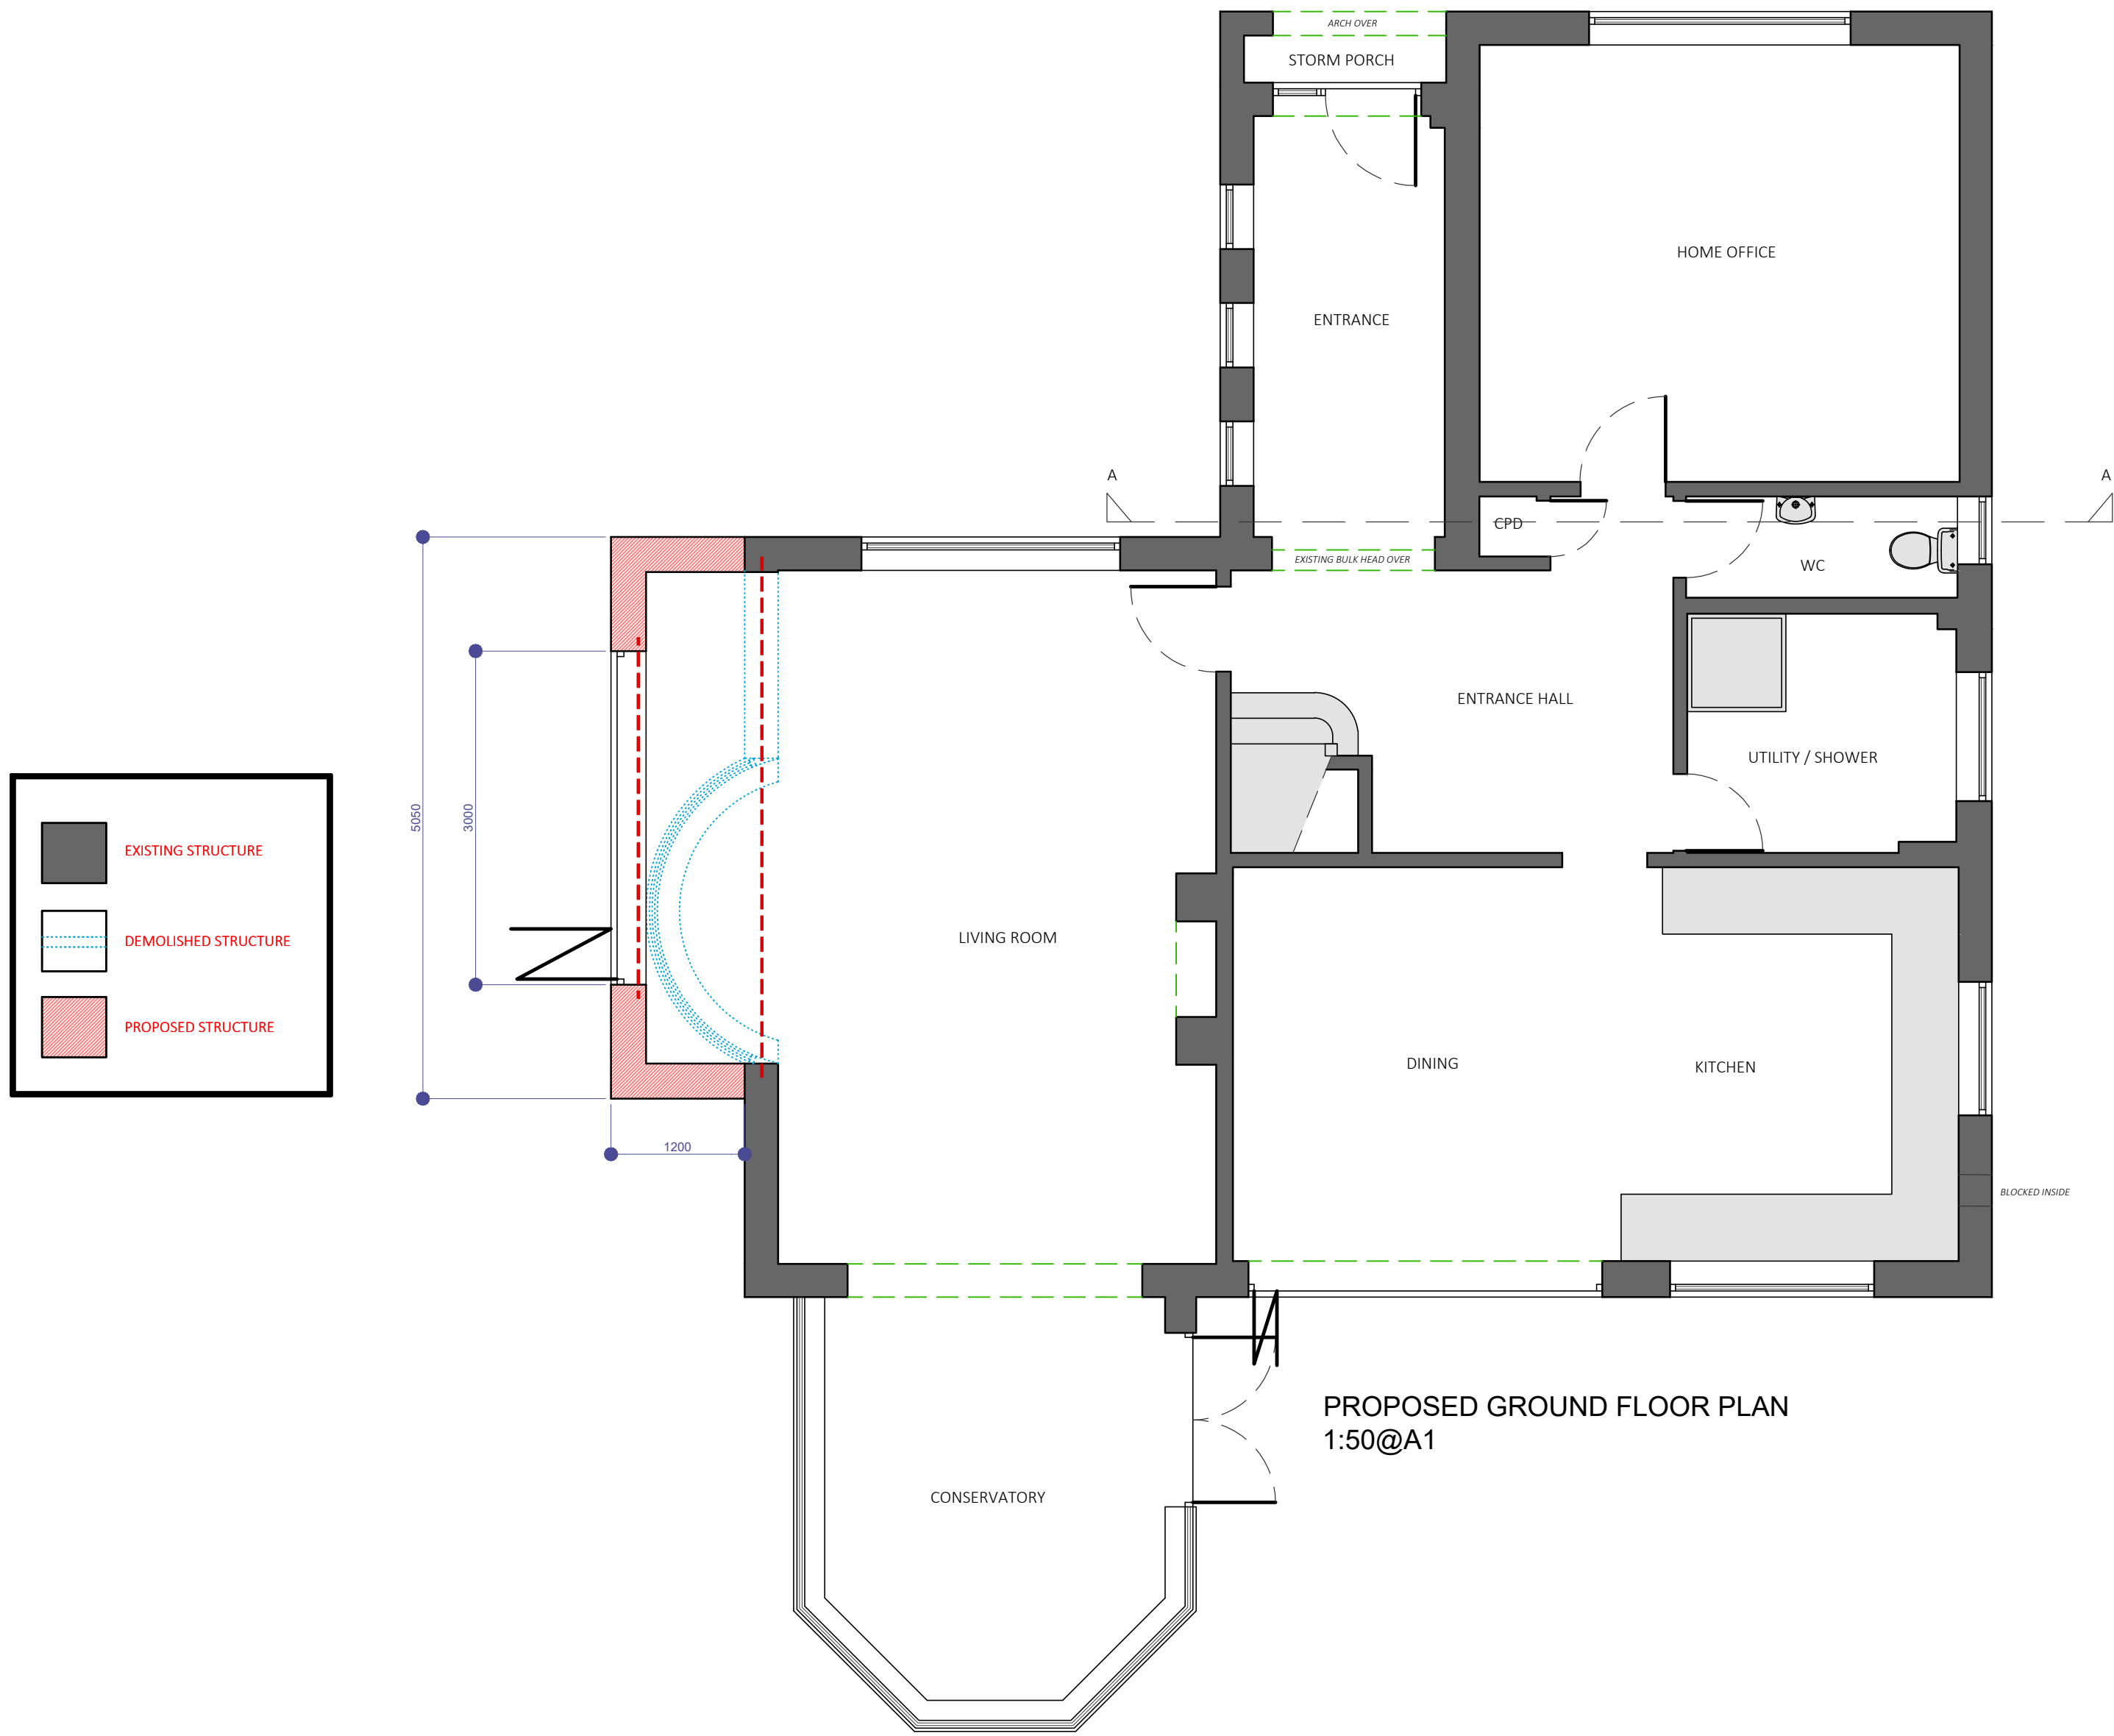


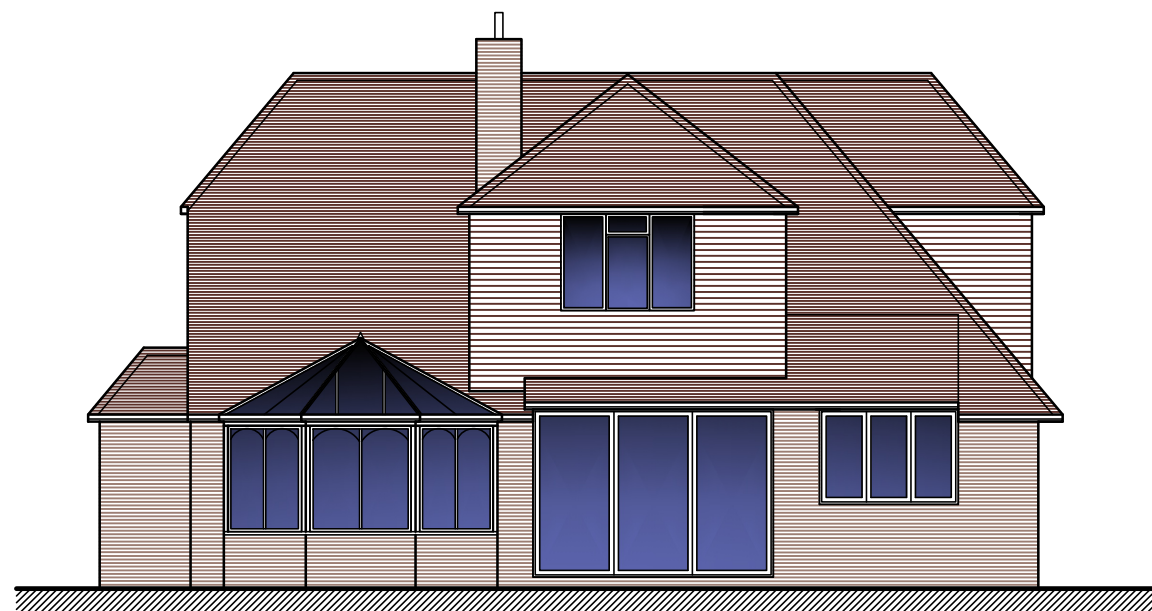


PROPOSED GROUND FLOOR PLAN
1:50@A1

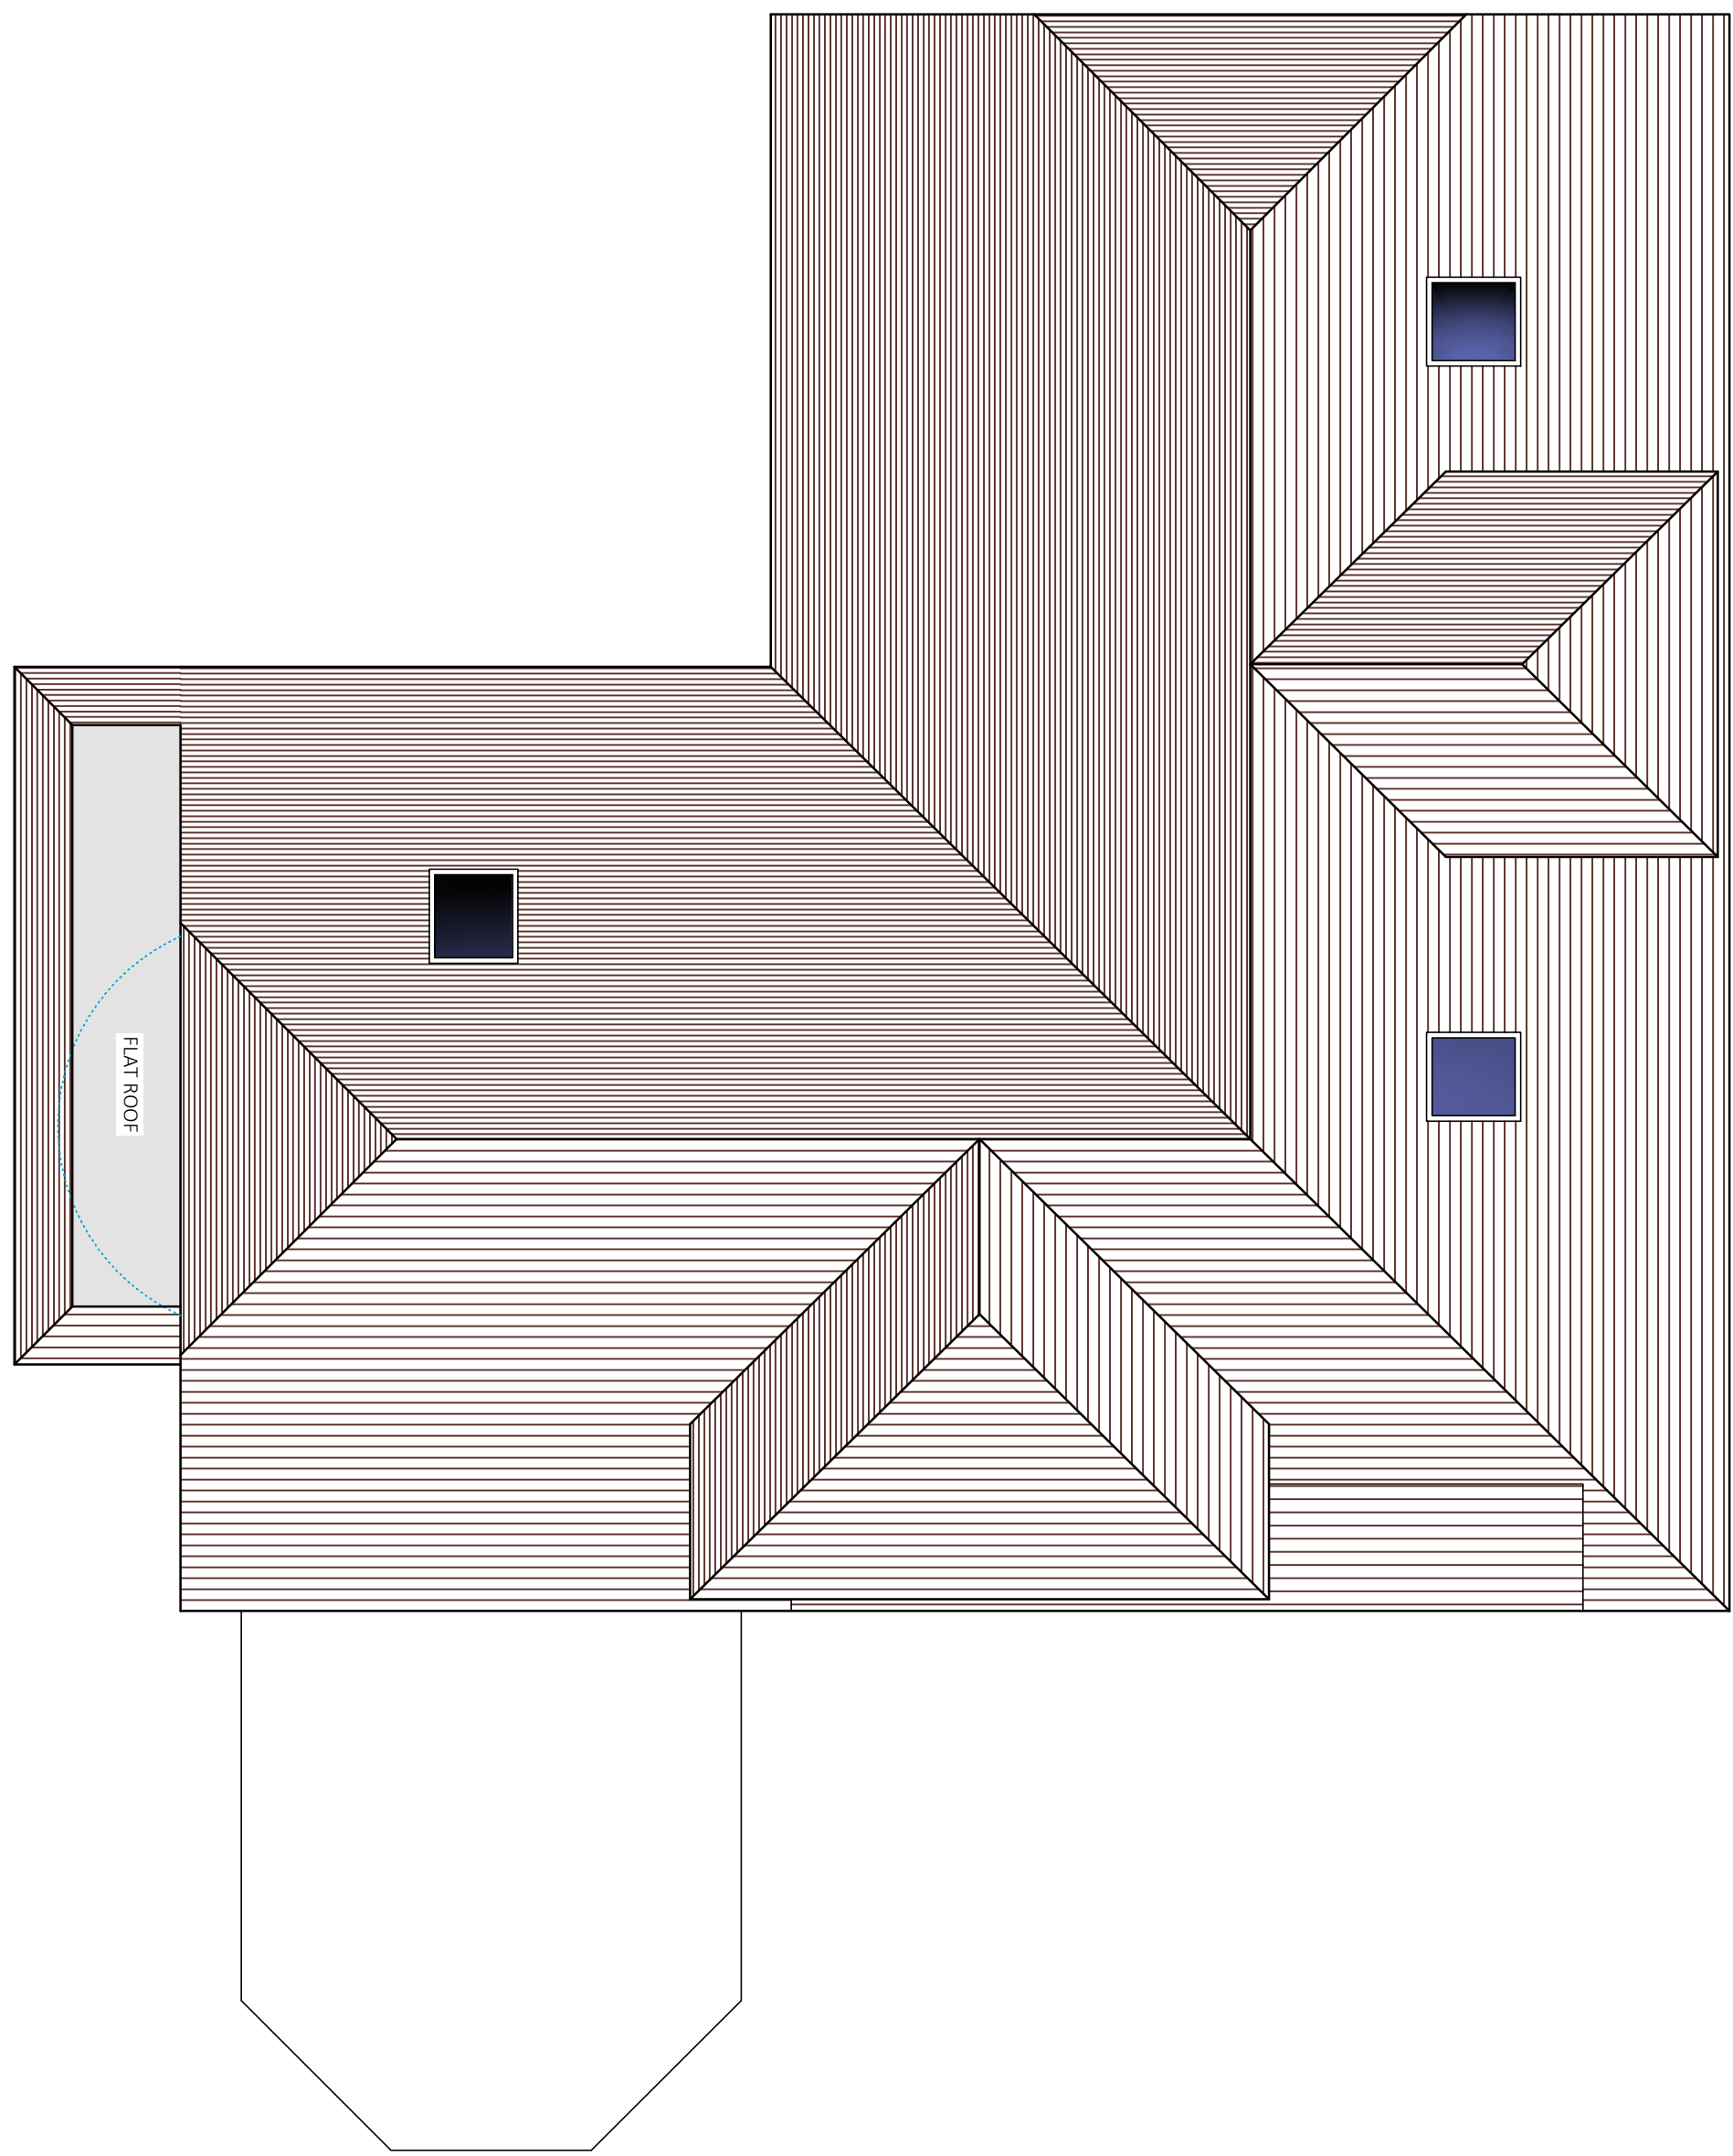


PROPOSED REAR ELEVATION 1:100@A1

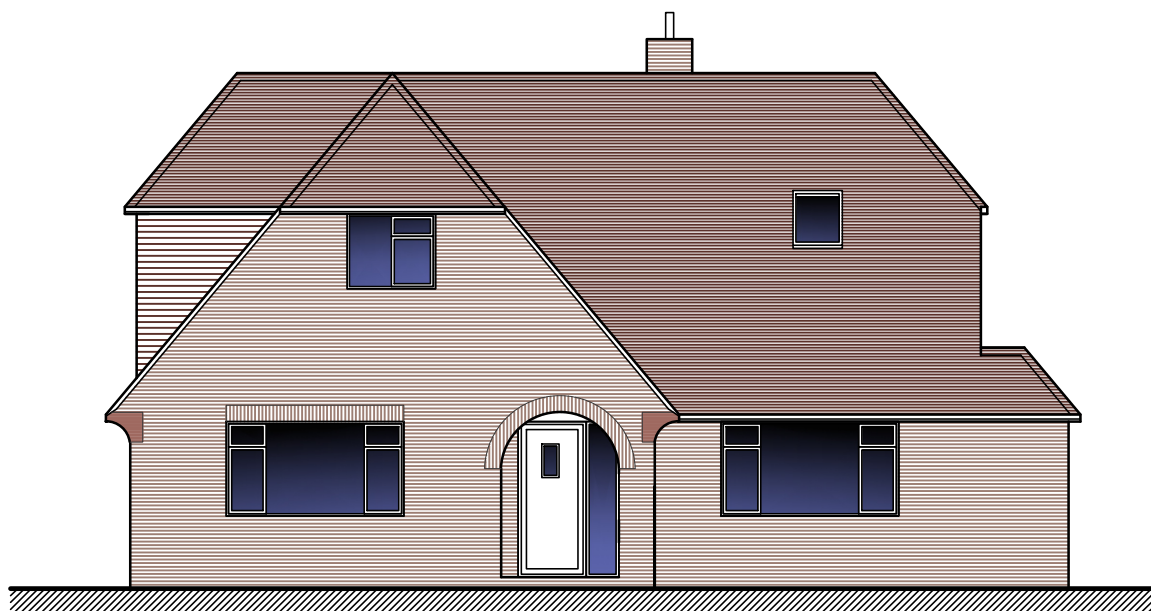

PROPOSED FRONT ELEVATION 1:100@A1

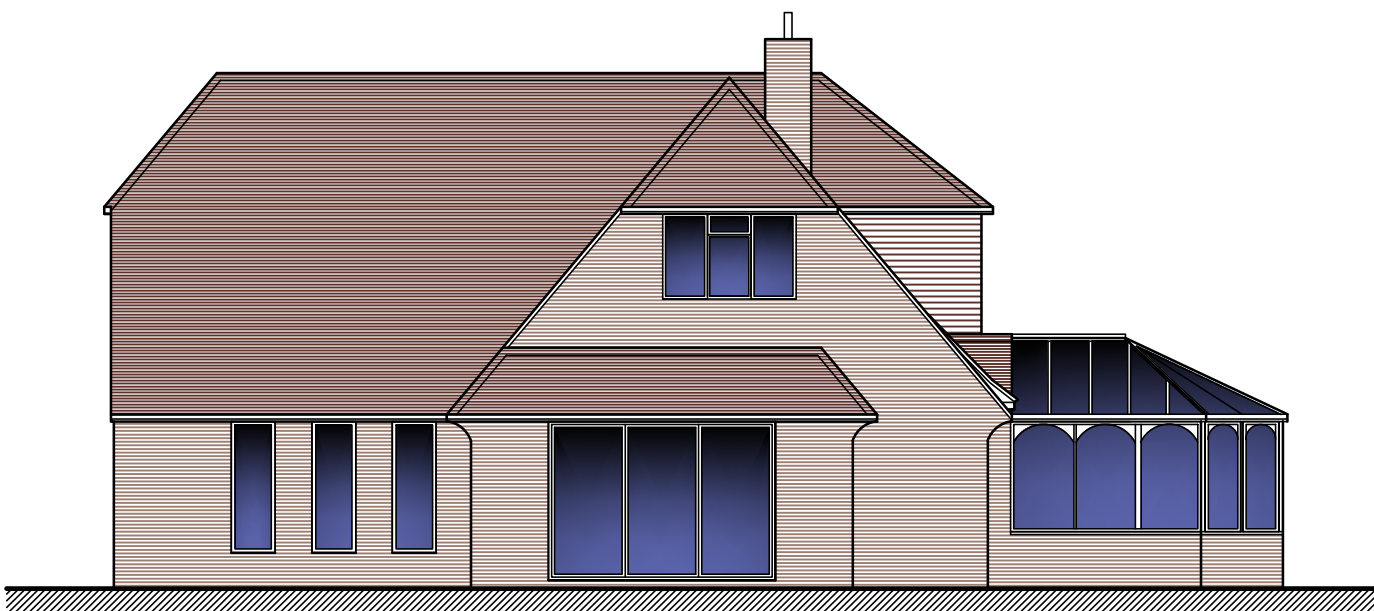

PROPOSED SIDE ELEVATION 1:100@A1

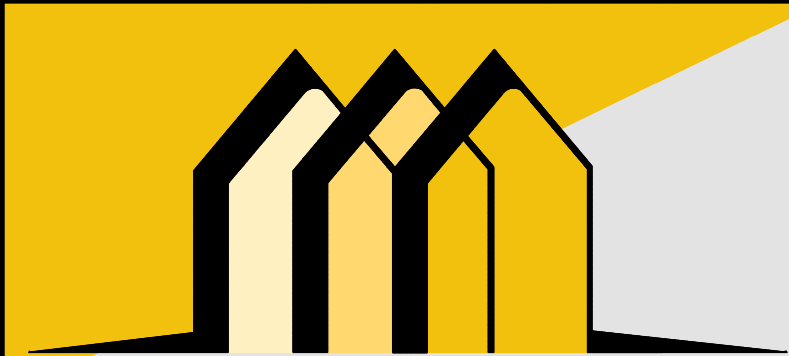

CONTACT INFO

E: Scott@EllisdonArchitecturalAssociates.co.uk
W: WWW.EllisdonArchitecturalAssociates.co.uk
M: 07828 189525

SCALE BARS



REVISION	DESCRIPTION
0	FIRST ISSUE
A	BIFOLDS

STATUS:
PLANNING

CLIENT:	MR & MRS HILLS
JOB REF:	466
DRG. NO:	02
DRG. TITLE:	PROPOSED PLANS
DATE:	MARCH 2025
SCALE:	1:50@A1

SITE ADDRESS:
1 FARLINGTON AVE. HAYWARDS HEATH RH16 3EZ