




NOTES

Do not scale from this drawing
Any dimensions should be reported immediately.
This drawing is copyright. It must not be reproduced or disclosed to third parties without our prior permission.
The drawing is to be read in conjunction with all relevant consultants, specialist manufacturers drawings and specifications. Corporate when this drawing cannot be guaranteed as accurate unless confirmed by field dimensions.
All dimensions are in millimetres unless noted otherwise.

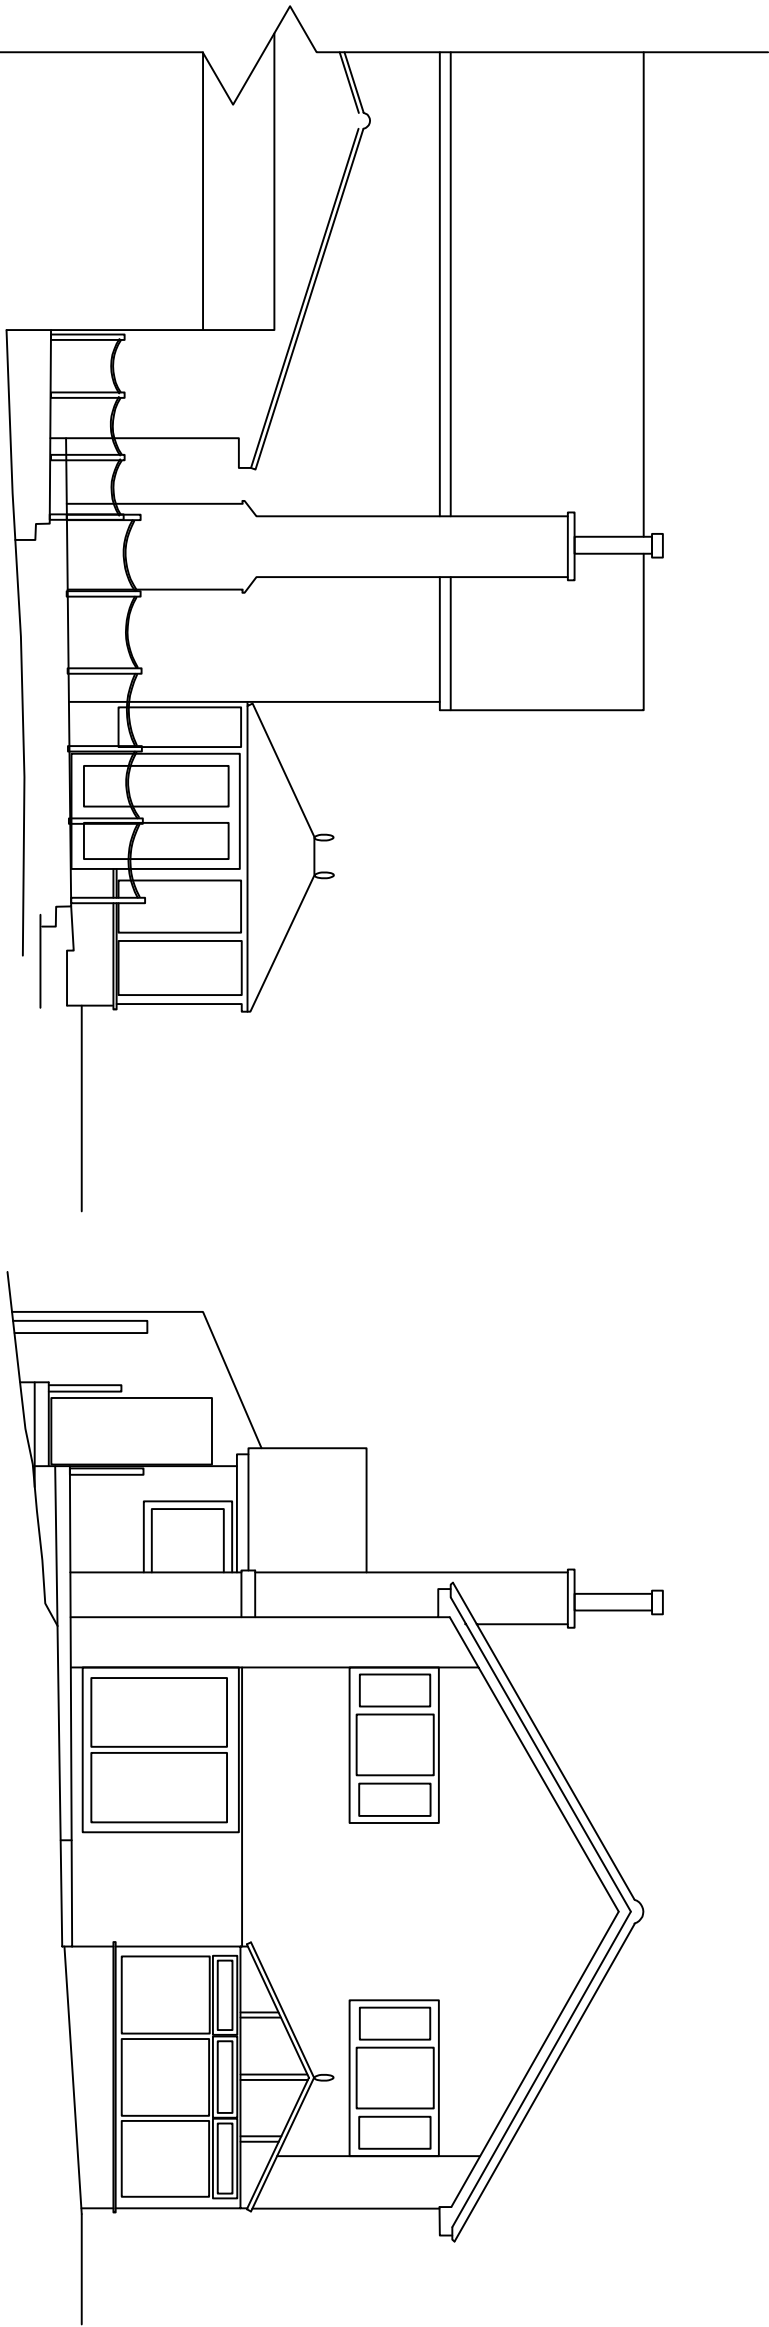

North Elevation as existing


West Elevation as existing

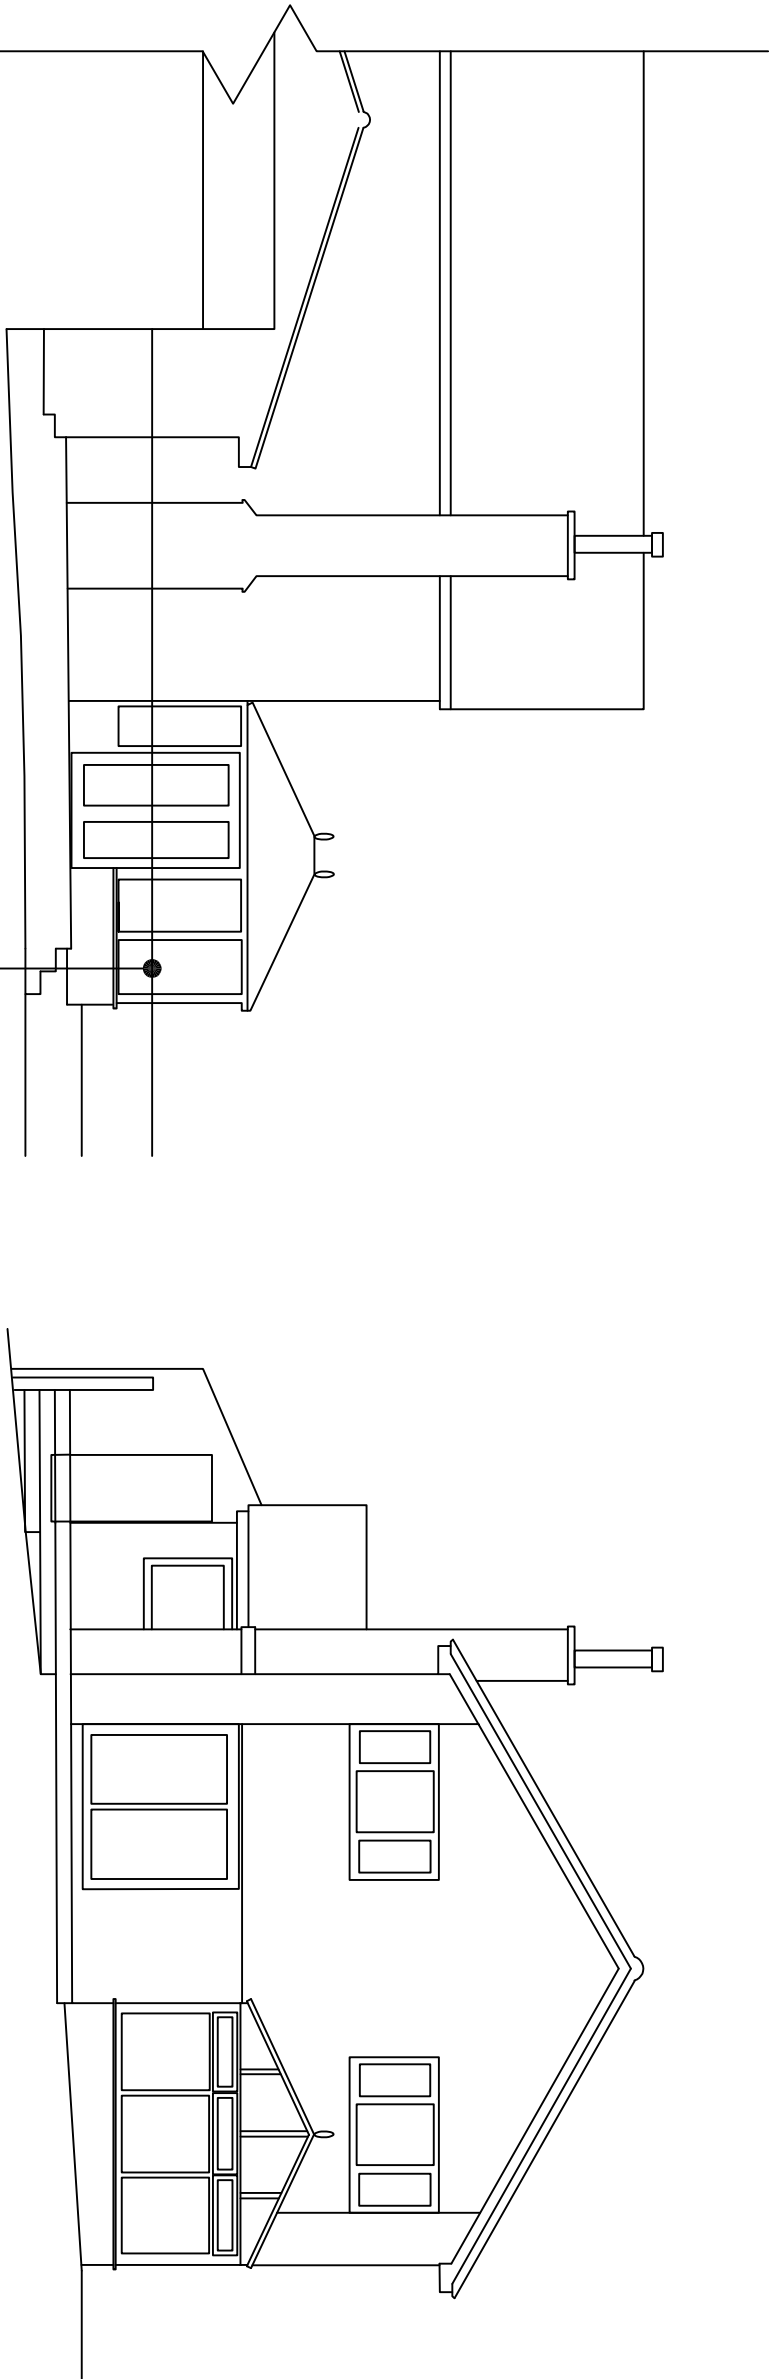 



North Elevation as proposed

West Elevation as proposed


top of closeboard fence in foreground

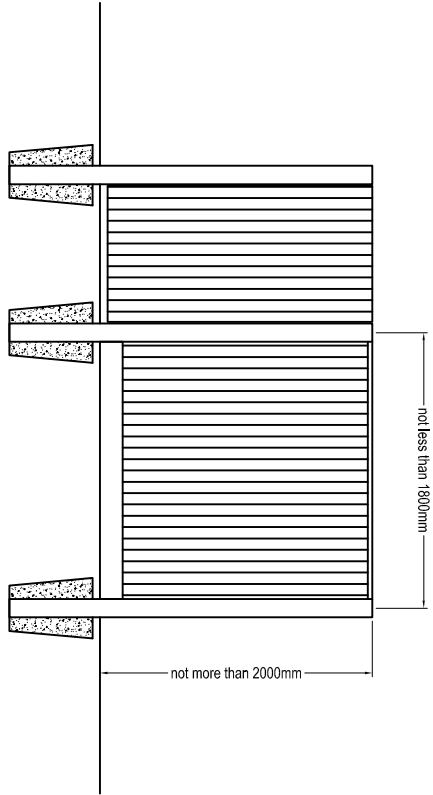

Typical closeboard fence elevations (1:50)

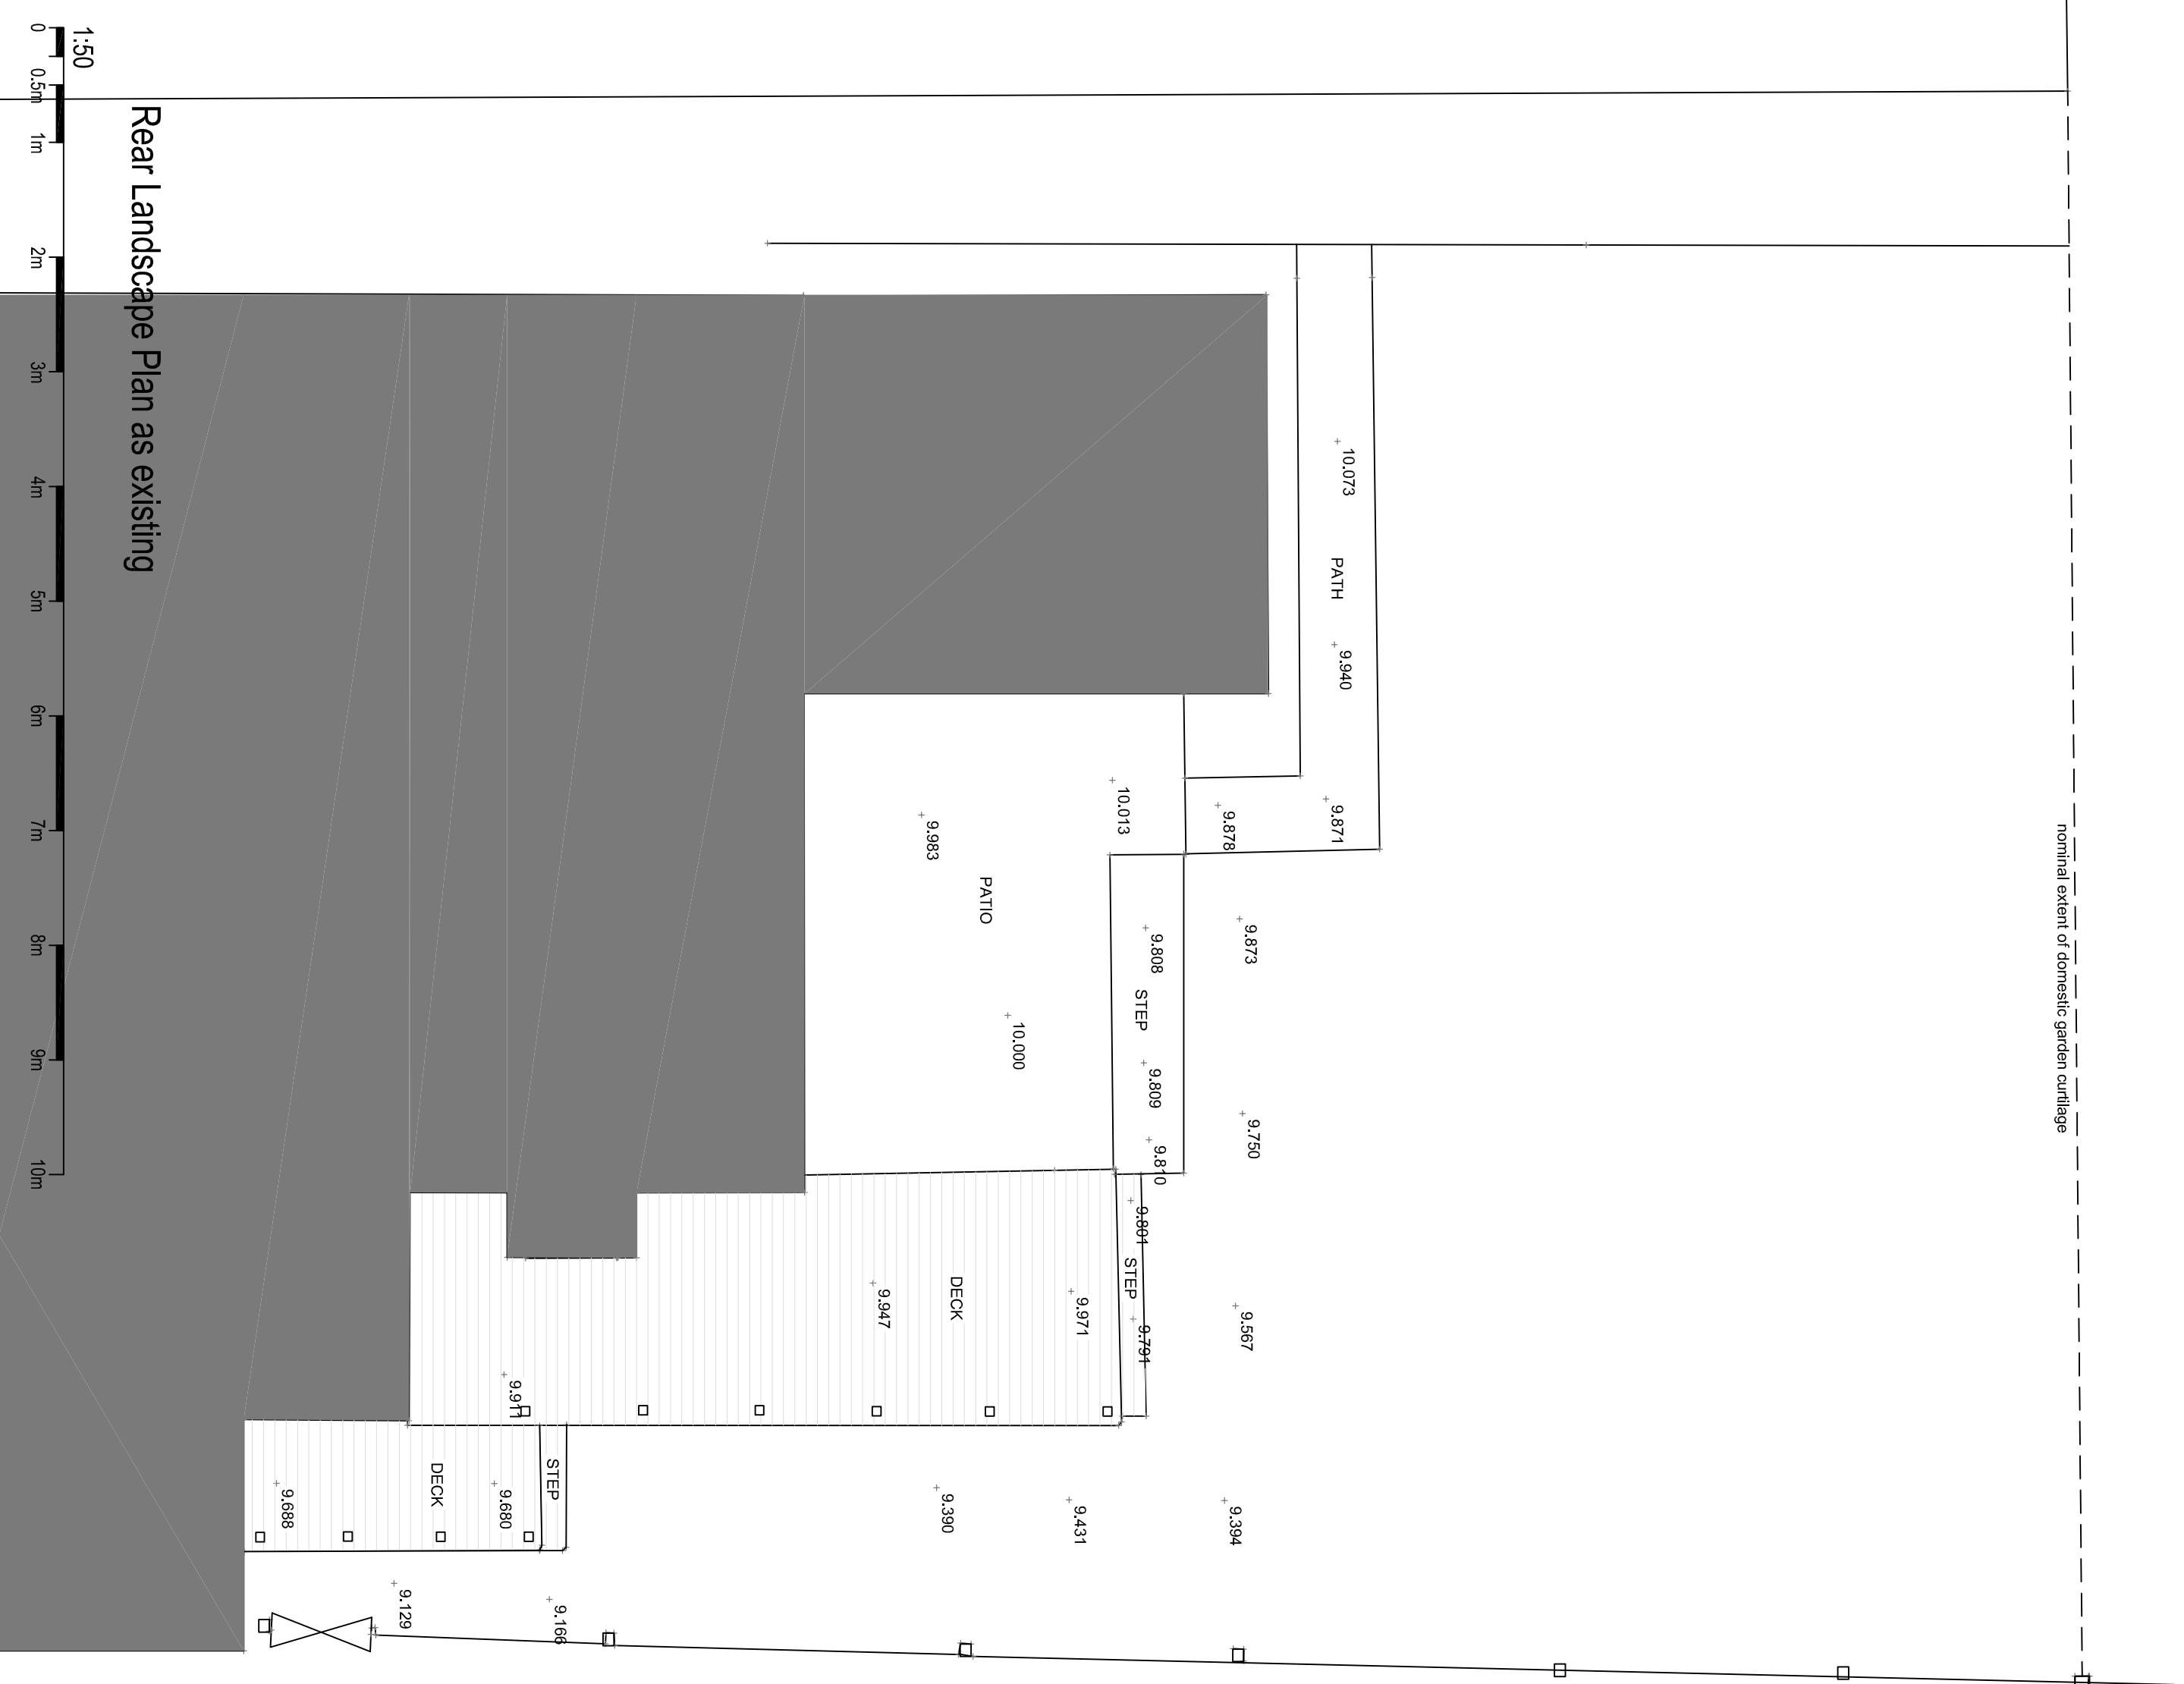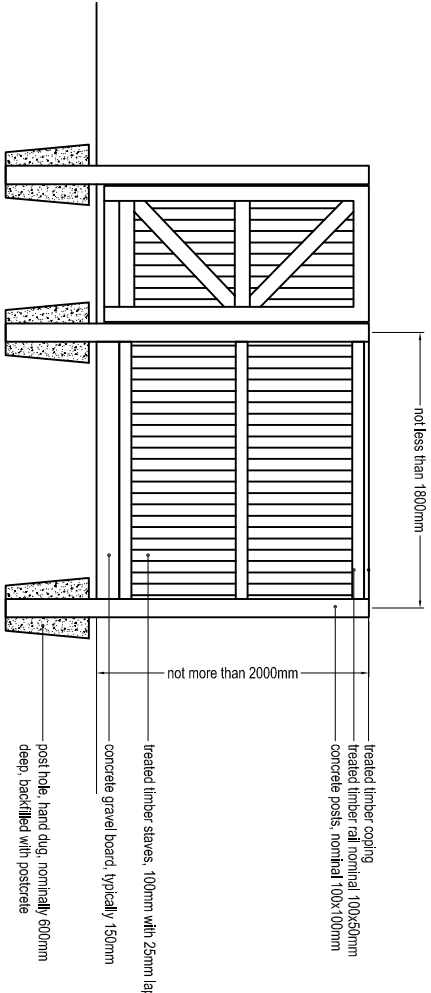

Rear Landscape Plan as existing

 

Rear Landscape Plan as proposed



B 17/03/26 JSR Closeboard fence details added at LPA request				
A 05/03/26 JSR Ramp omitted prepared for planning				
Rev	Date	Author	Description	
Drawing Status				
PLANNING				
Client				
Mr and Mrs W Forest				
Project				
Proposed Garden Decking				
20 Cassells Edge, Seafines Hill, West Sussex, RH17 7PY				
Title				
Landscape Plan and Elevations				
as Existing and as Proposed				
Drawn	1414 GA 01 B	Scale	1:100/1:50 @ A1	Checked
Job No.	1414	Date	03/03/2026	JSR
dwella architecture + design				
studio@dwellaarchitecture.com Tel: 01444 831 800				
www.dwellaarchitecture.com Fax: 01444 220 499				