



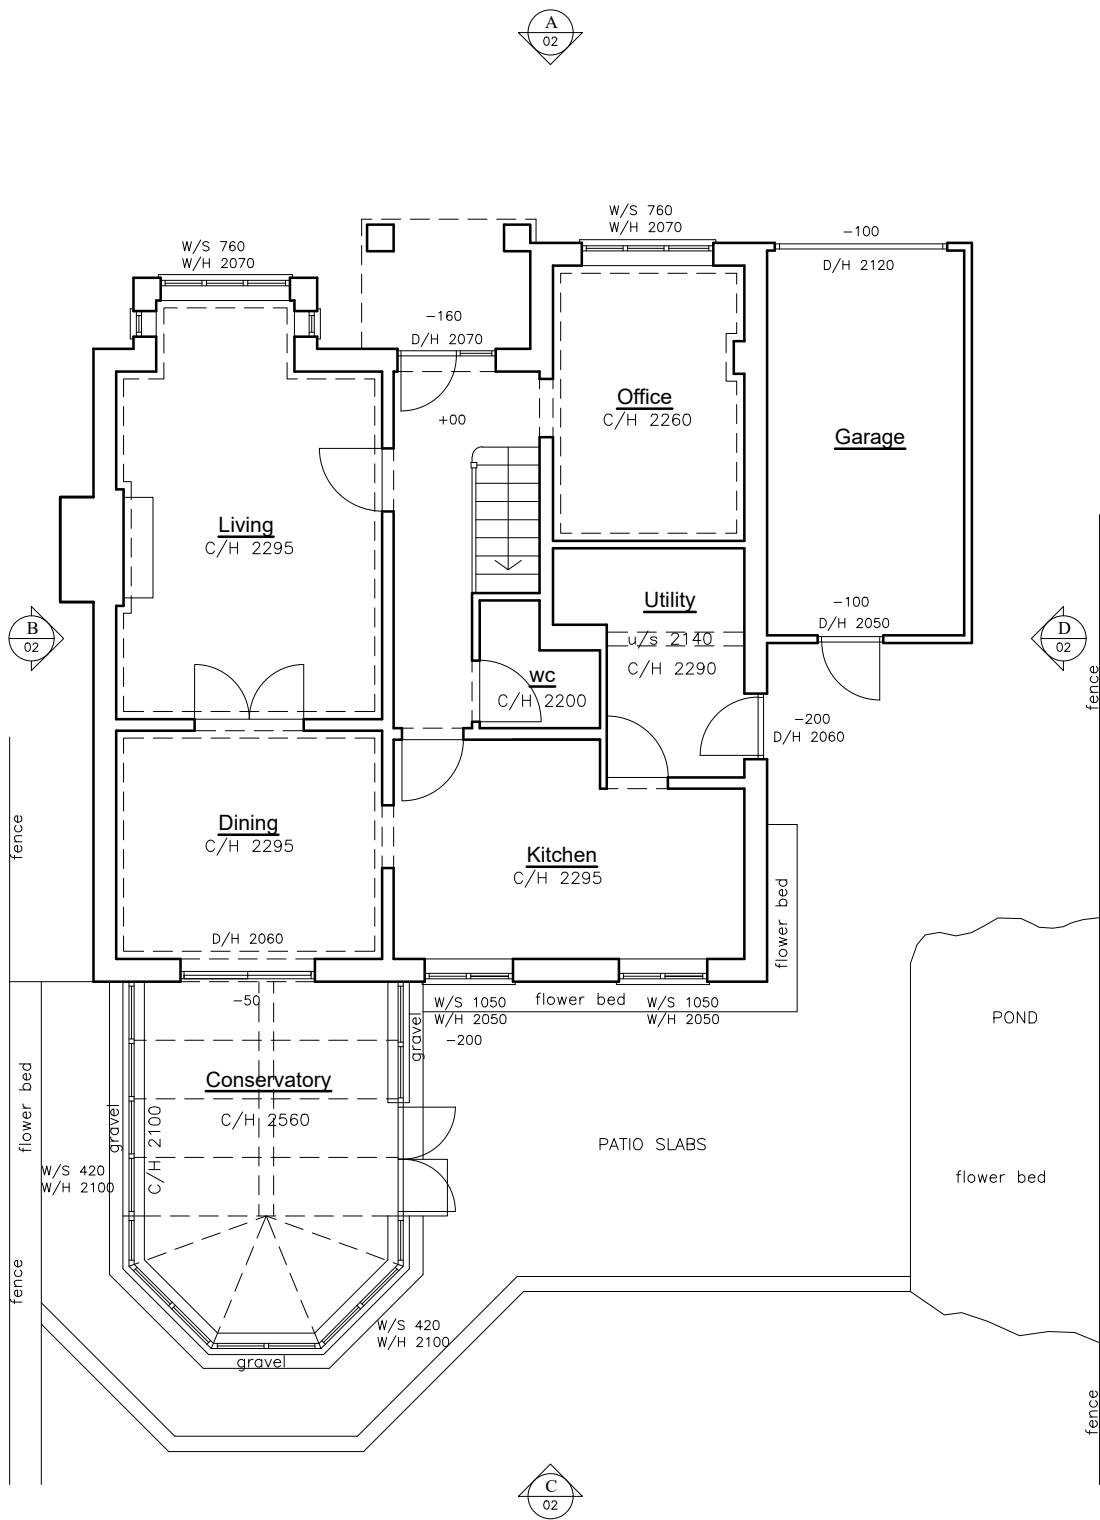


Existing Ground Floor Plan

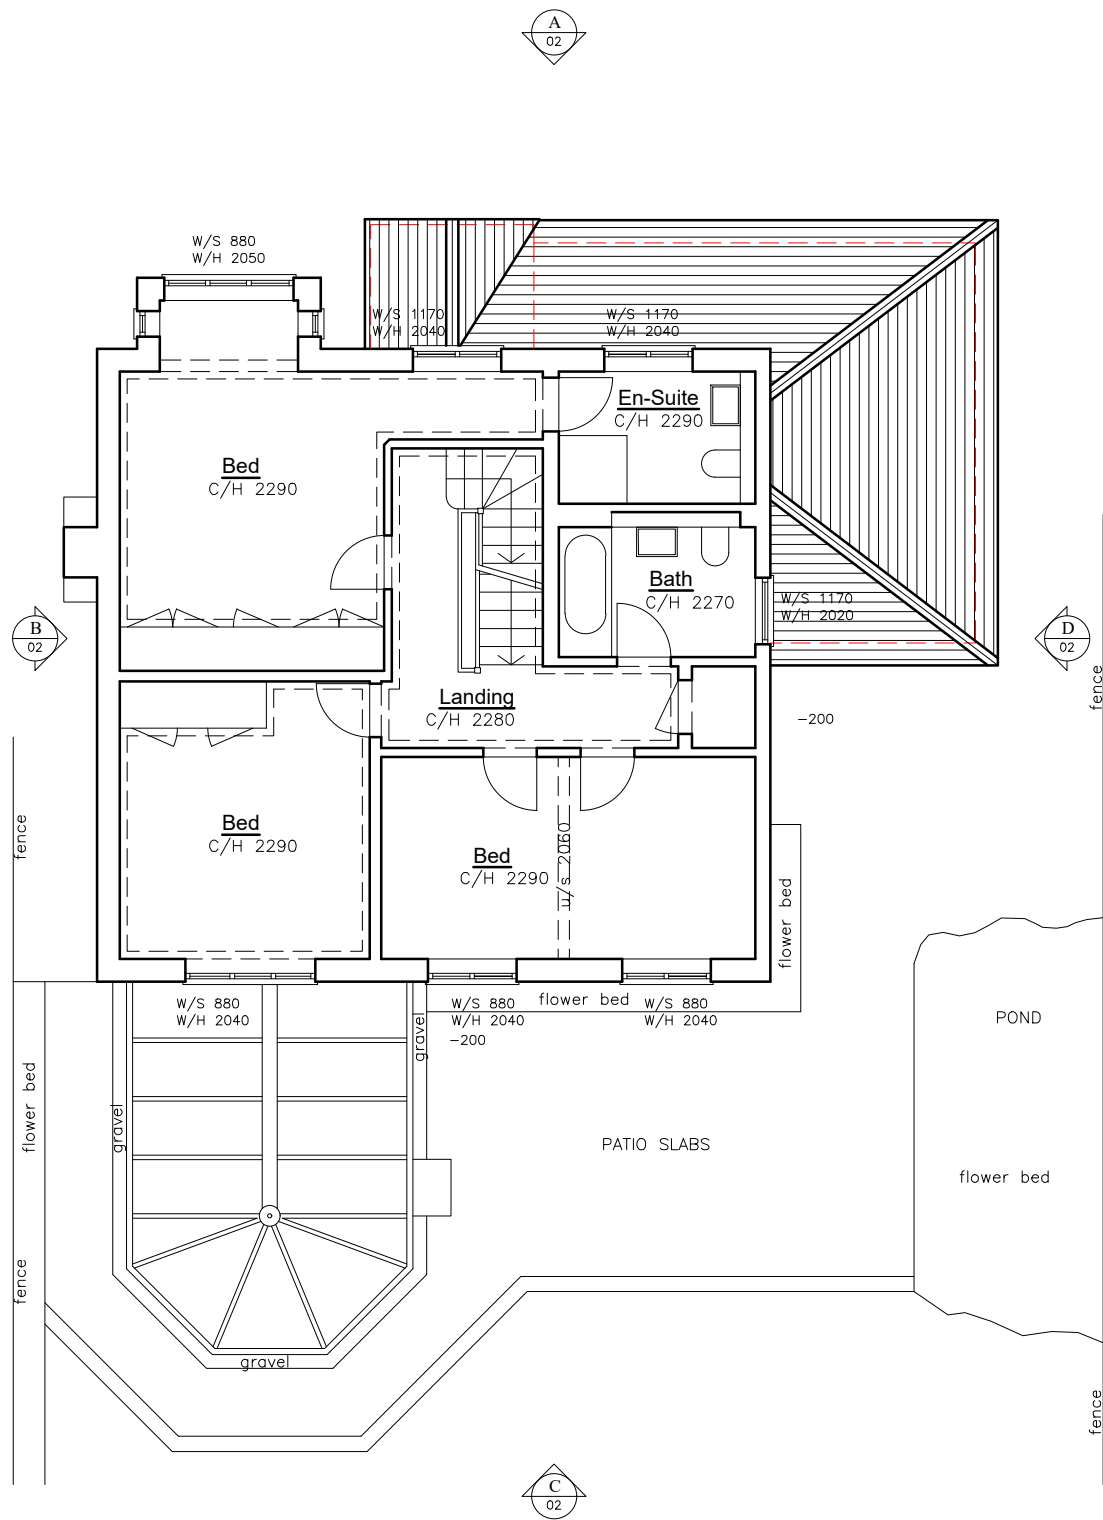

Existing First Floor Plan



PLANNING DRAWING

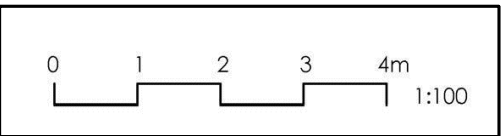

SARAH BREEZE RIBA

Client

John and Ann Clifton

Project

43 Nursery Close
Hurstperpoint
West Sussex BN6 9WA

Title

Existing Ground and
First Floor Plans

Drawn by

SB

Checked by

JC&AC

Scale

A3 @ 1:100

Date

12/03/26

Project no.

BA211

Dwg. no.

00

Revision

--

Prelim.