



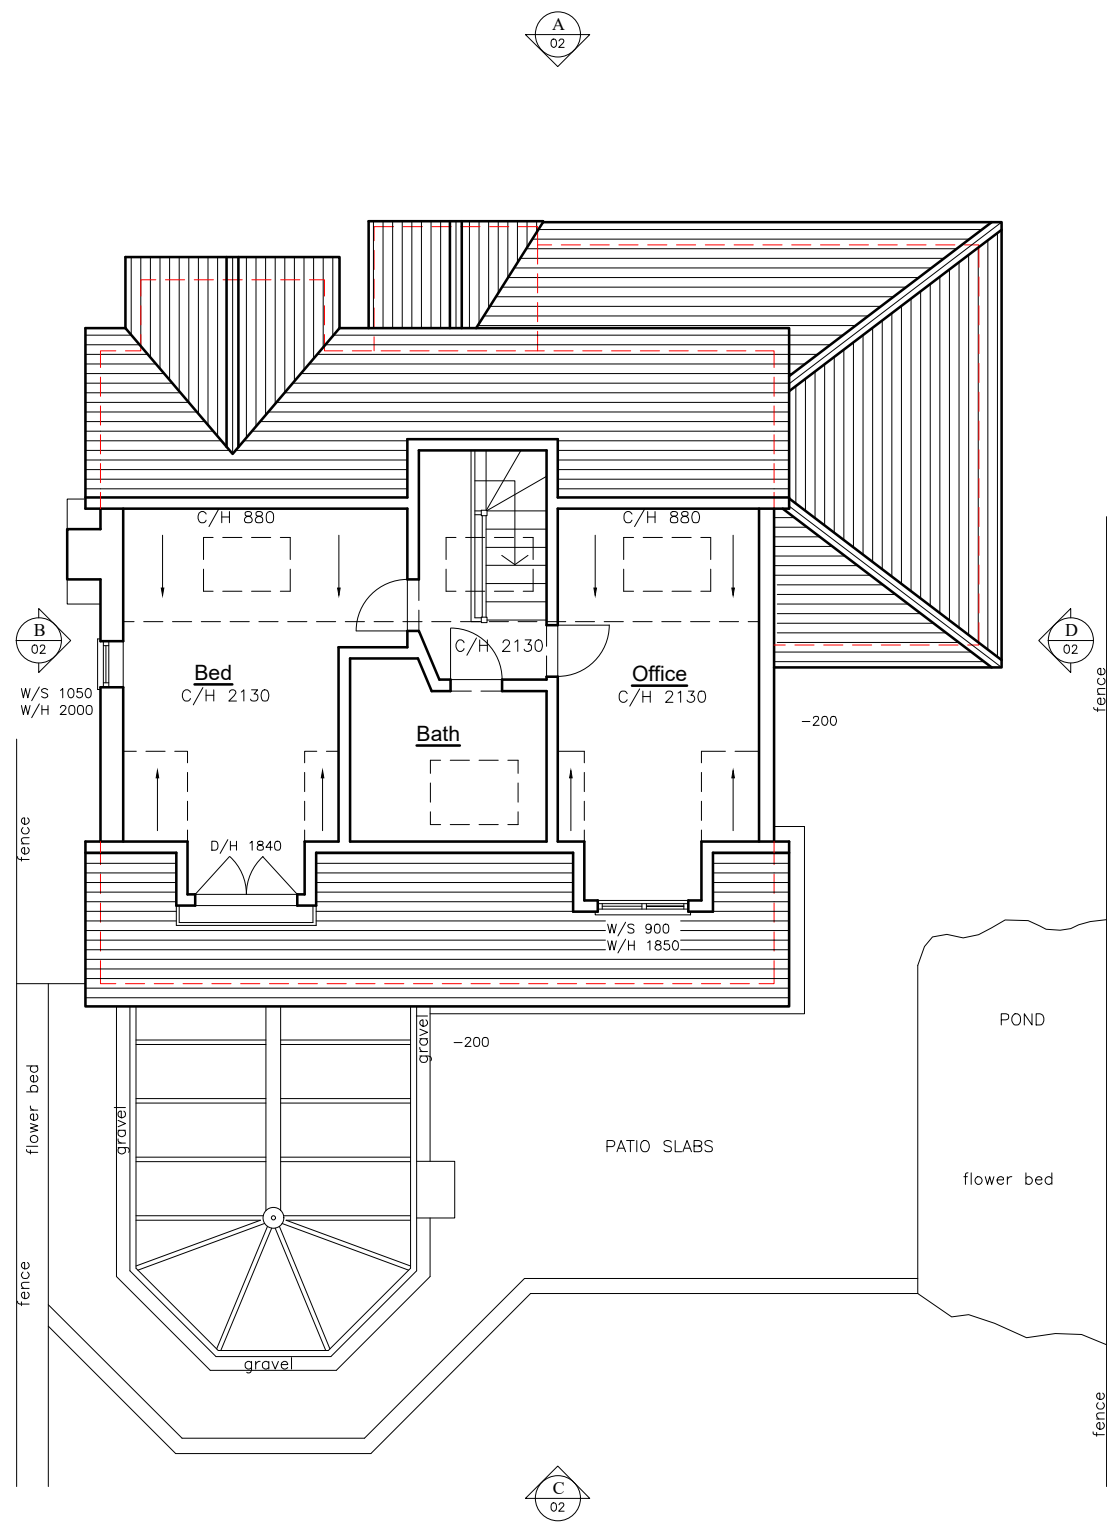


Existing Second Floor Plan

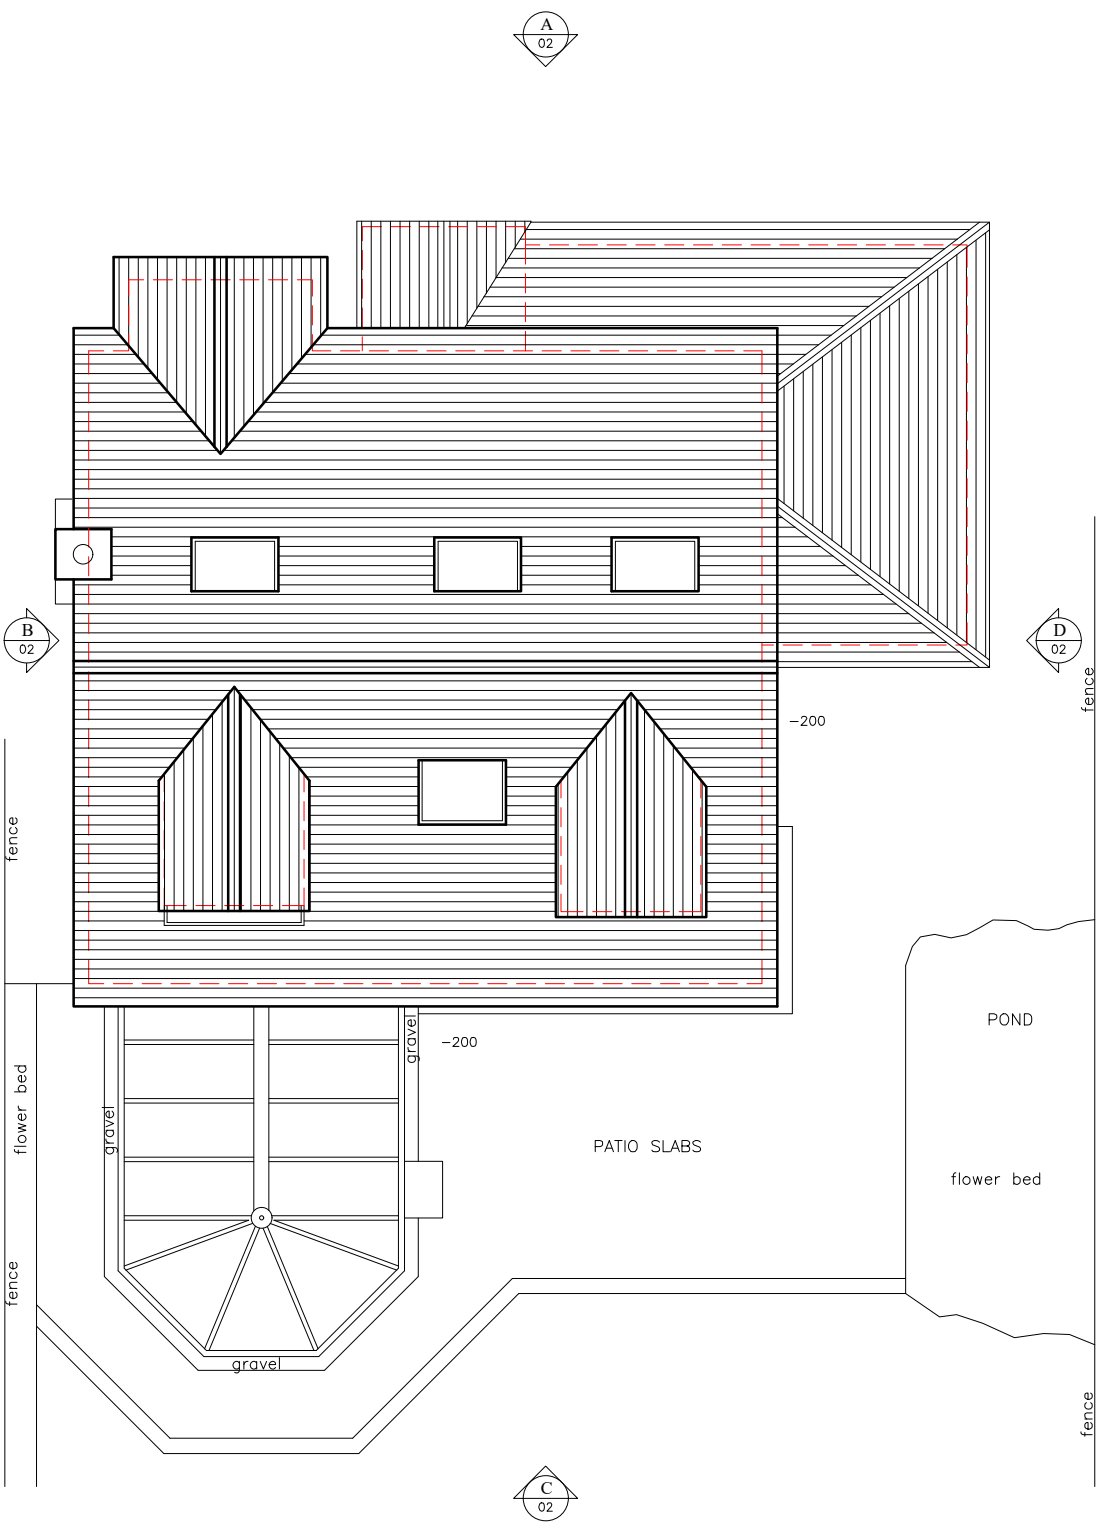

Existing Roof Plan



PLANNING DRAWING

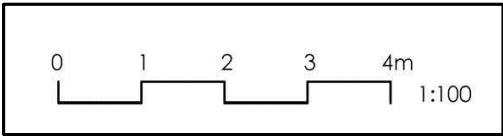

SARAH BREEZE RIBA

Client
John and Ann Clifton

Project
43 Nursery Close
Hurstperpoint
West Sussex BN6 9WA

Title
Existing Second Floor
& Roof Plans

Drawn by SB	Checked by JC&AC
----------------	---------------------

Scale A3 @ 1:100	Date 12/03/26
---------------------	------------------

Project no.	Dwg. no.	Revision	Prelim.
BA211	01	--	