



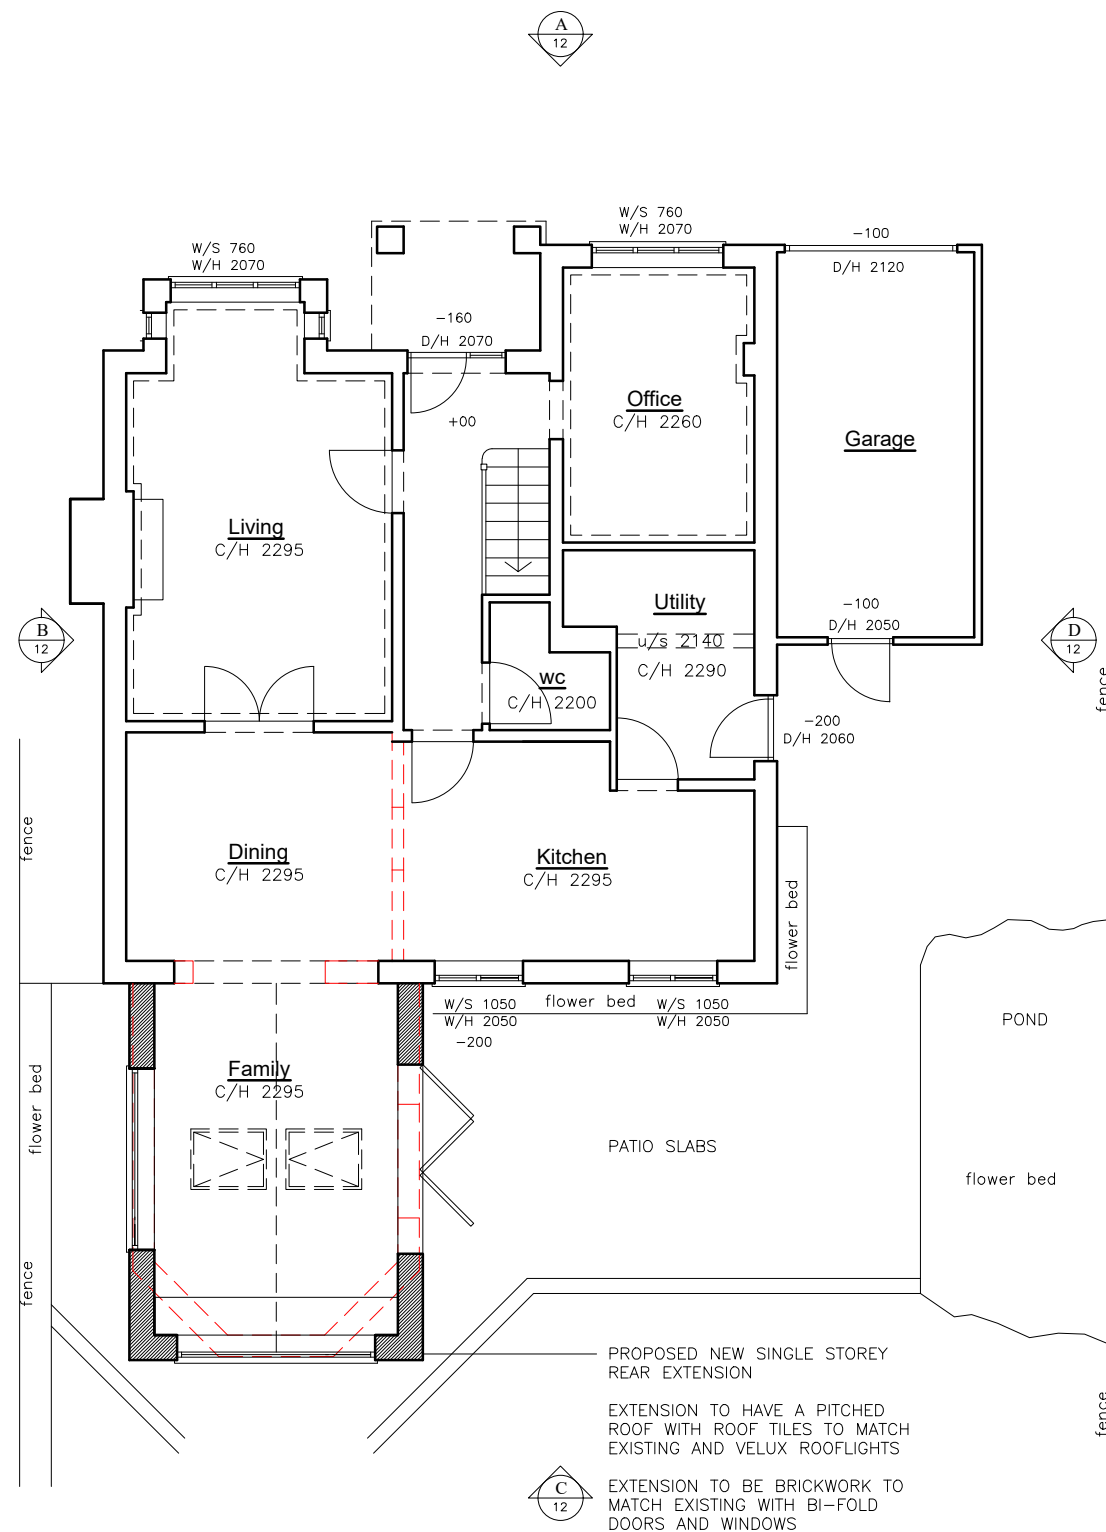


Proposed Ground Floor Plan

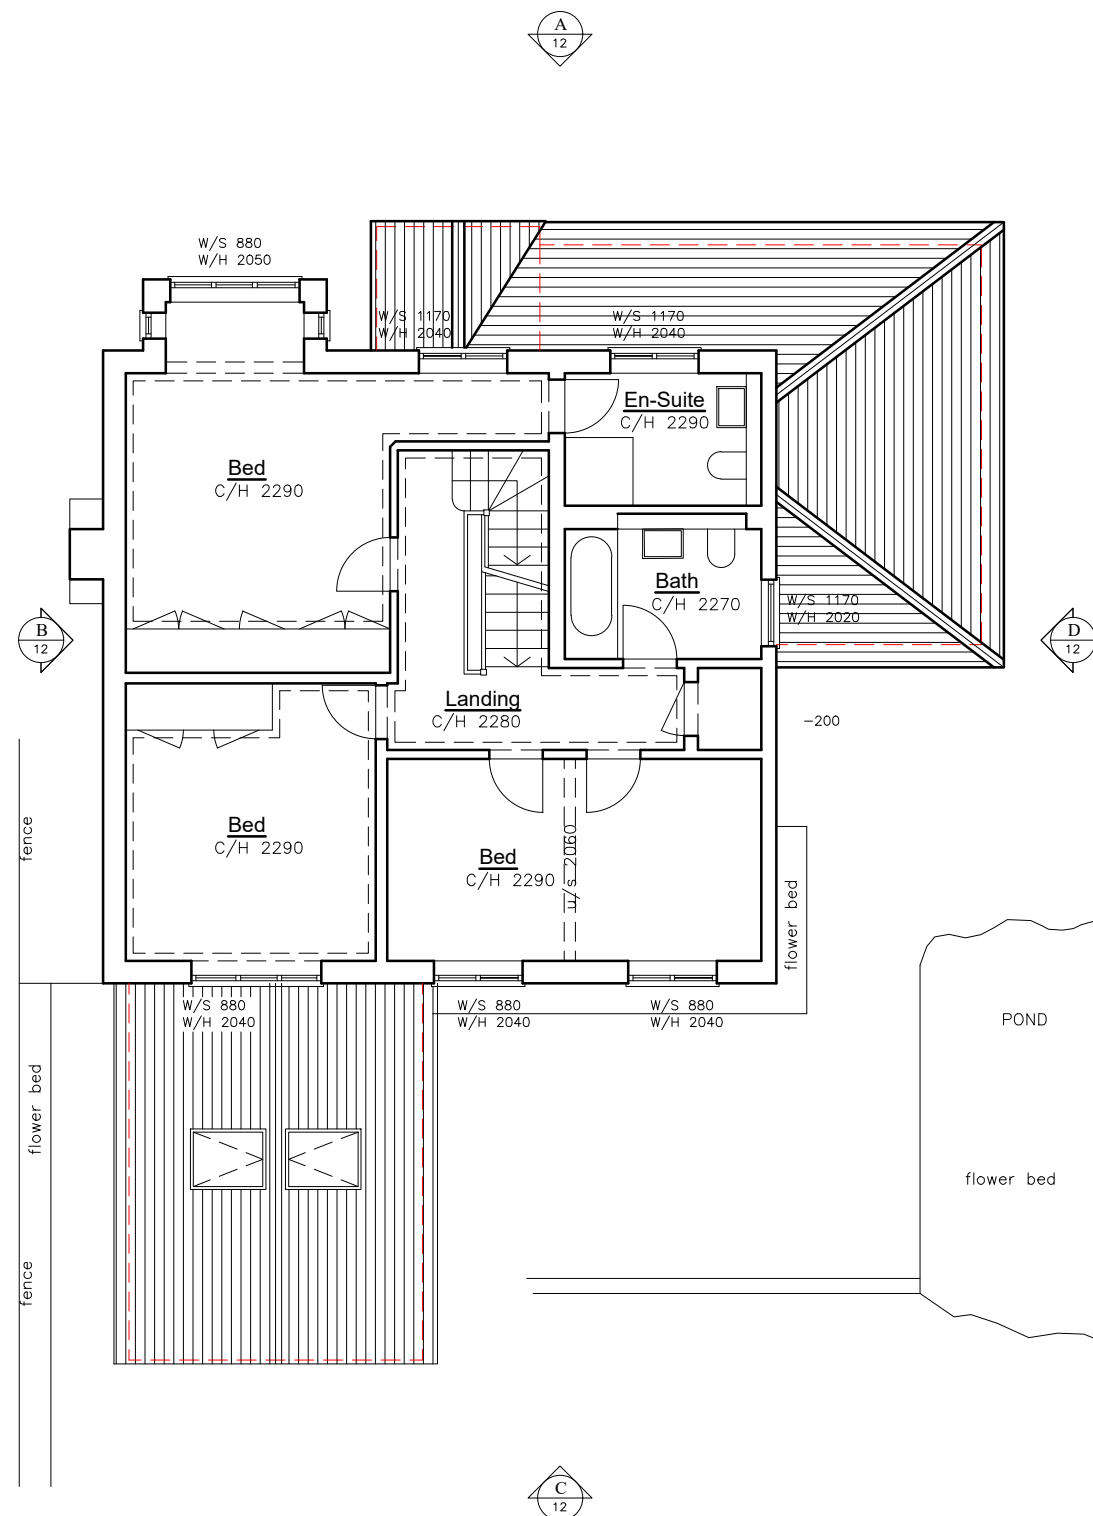

Proposed First Floor Plan



 PROPOSED DEMOLITION
 PROPOSED NEW INTERNAL & EXTERNAL WALLS

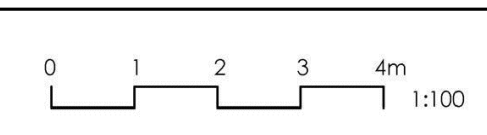

SARAH BREEZE RIBA

Client

John and Ann Clifton

Project

43 Nursery Close
Hurstperpoint
West Sussex BN6 9WA

Title Proposed Ground and First Floor Plans

<i>Drawn by</i> SB	<i>Checked by</i> JC&AC
--	---

Scale A3 @ 1:100	Date 12/03/26
---------------------	------------------

<i>Project no.</i>	<i>Dwg. no.</i>	<i>Revision</i>	<i>Prelim.</i>
BA211	10	--	