



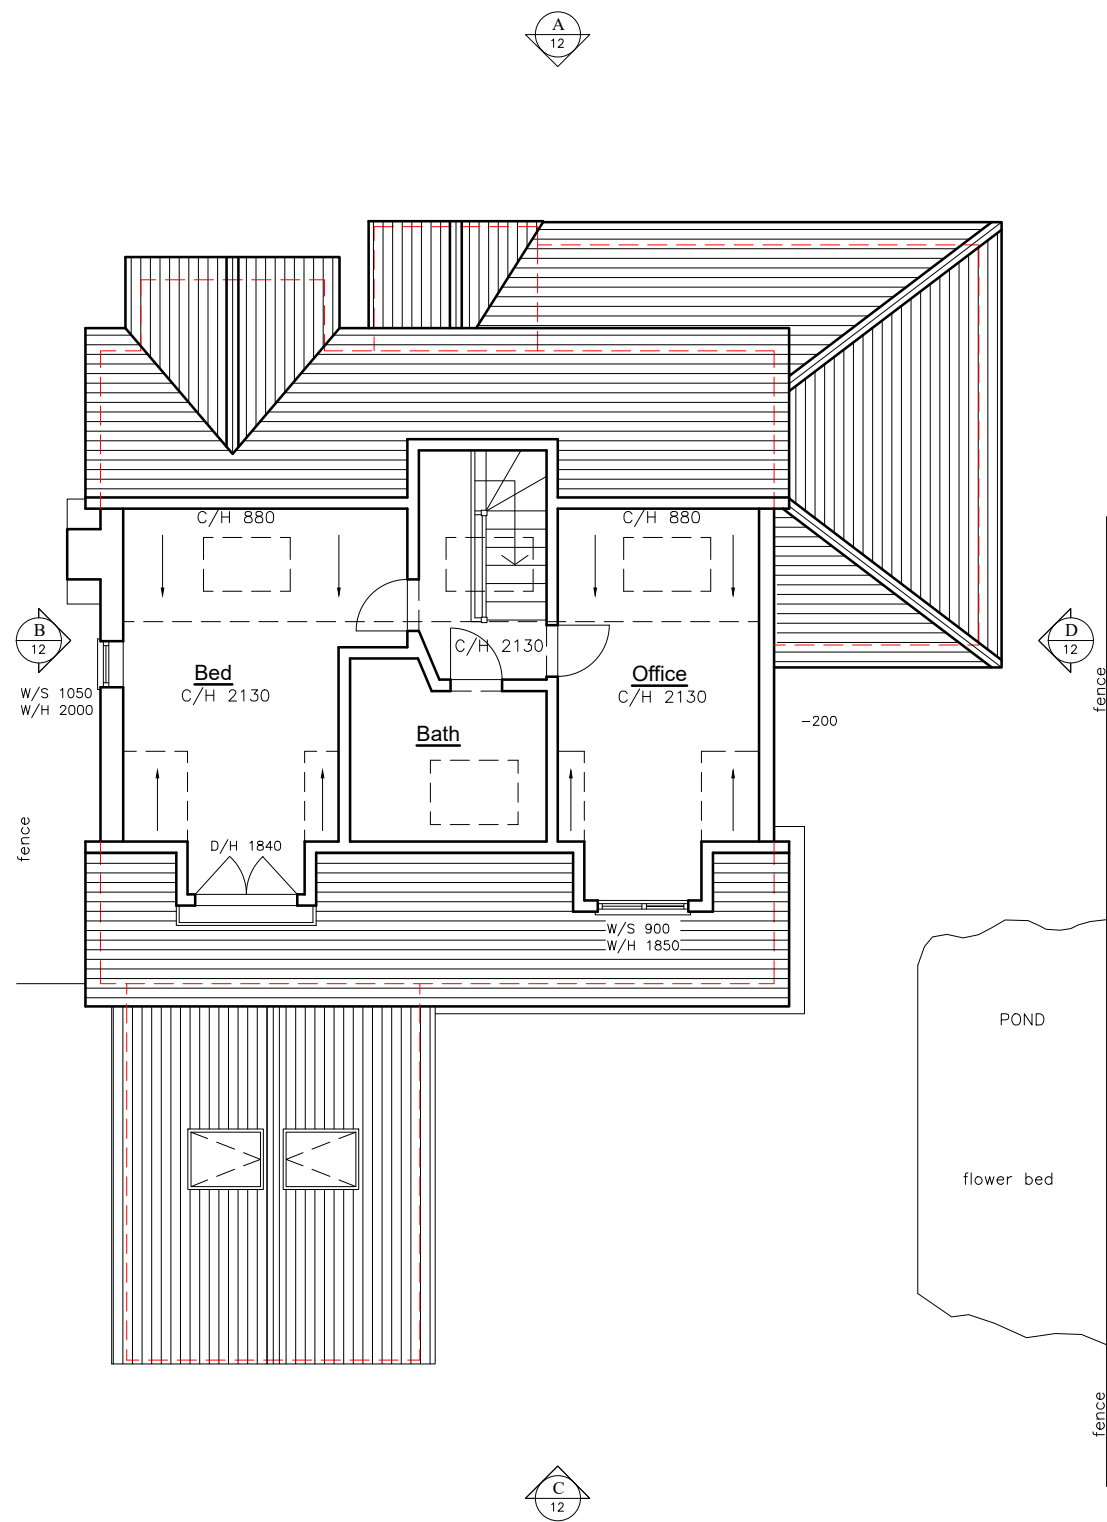

Proposed Second Floor Plan

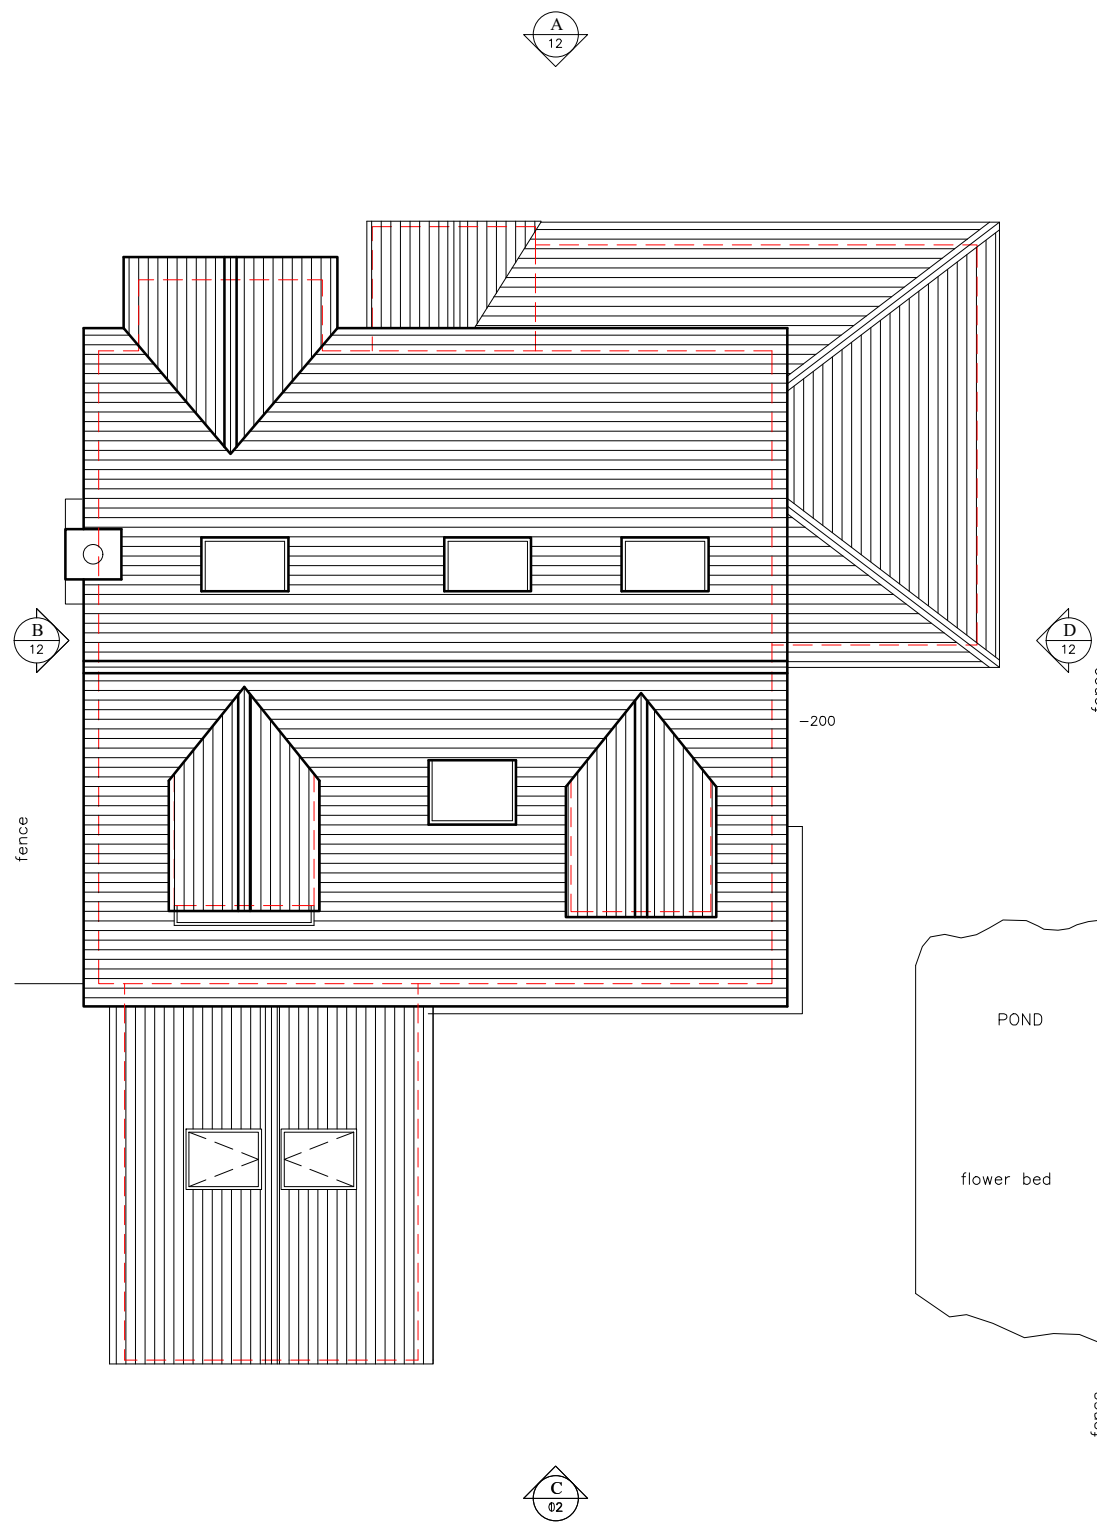


Proposed Roof Plan



--- PROPOSED DEMOLITION

▨ PROPOSED NEW INTERNAL & EXTERNAL WALLS

PLANNING DRAWING

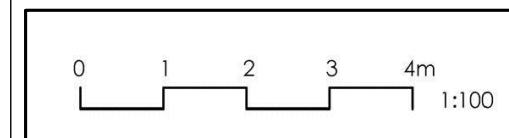

SARAH BREEZE RIBA

Client

John and Ann Clifton

Project

43 Nursery Close
Hurstperpoint
West Sussex BN6 9WA

Title

Proposed Second Floor
& Roof Plans

Drawn by SB

Checked by JC&AC

Scale A3 @ 1:100

Date 12/03/26

Project no. Dwg. no. Revision Prelim.

BA211 11 --