
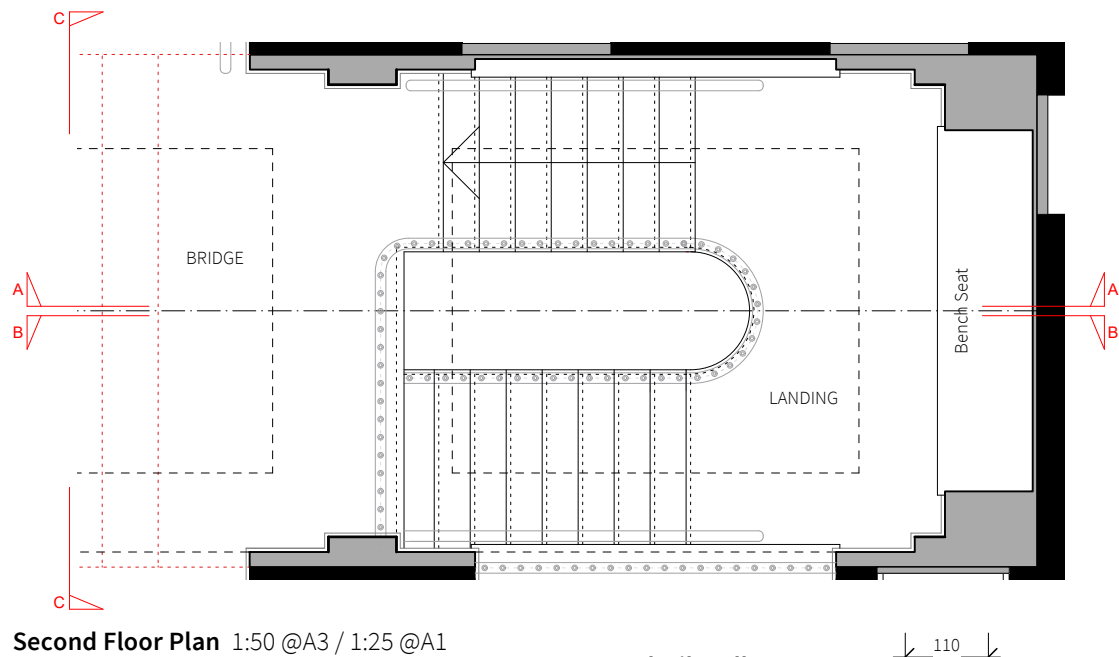


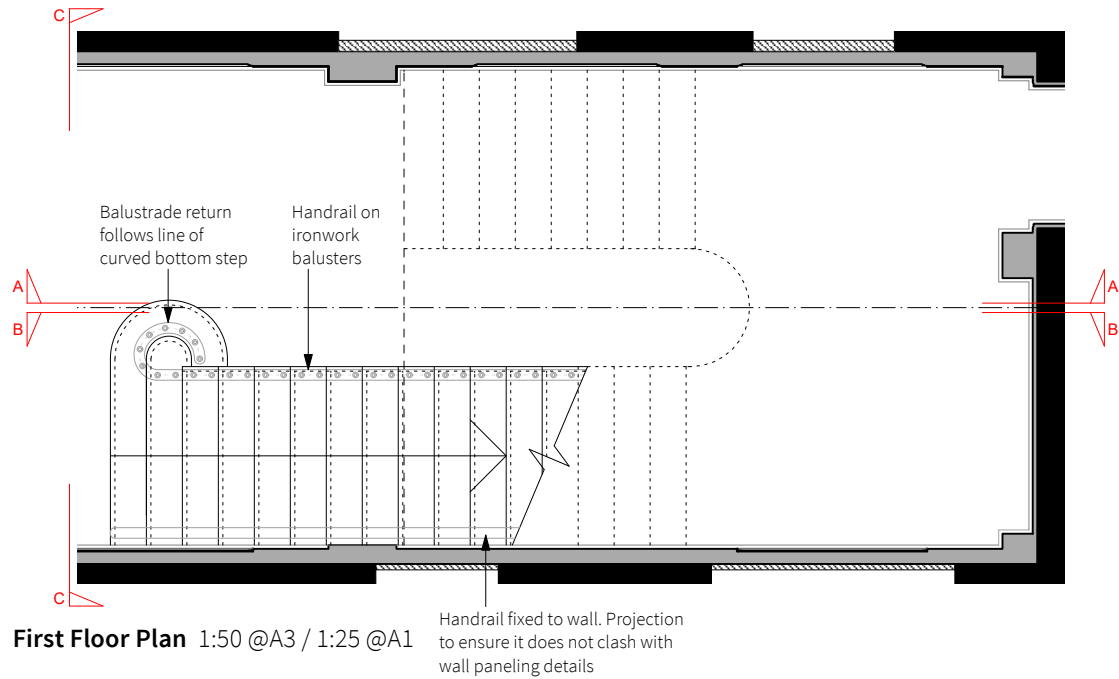

Balustrade Style Reference

23 Vine Street, Brighton BN1 4AG
 e: studio@sticklandwright.co.uk
 t: 01273 964051
 Company registered in England No. 11222477


Disclaimer:

This drawing is the copyright of Stickland Wright Ltd. and may not be reproduced or used except by written permission. Figured dimensions to have precedence over scaling. Check all site dimensions prior to fabrication. Refer any discrepancies found to Stickland Wright.


Revisions:

A	17/12/2025
---	------------

Handrail Wall Mount
 1:10 @A3 / 1:5 @A1

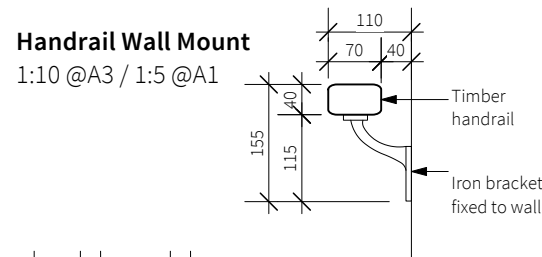


Proposed Step Detail
 1:10 @A3 / 1:5 @A1

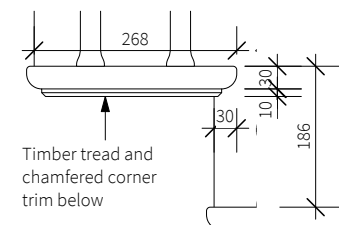


Baluster Front Elevation
 1:10 @A3 / 1:5 @A1





Baluster Side Elevation
 1:10 @A3 / 1:5 @A1

 


Section AA 1:50 @A3 / 1:25 @A1

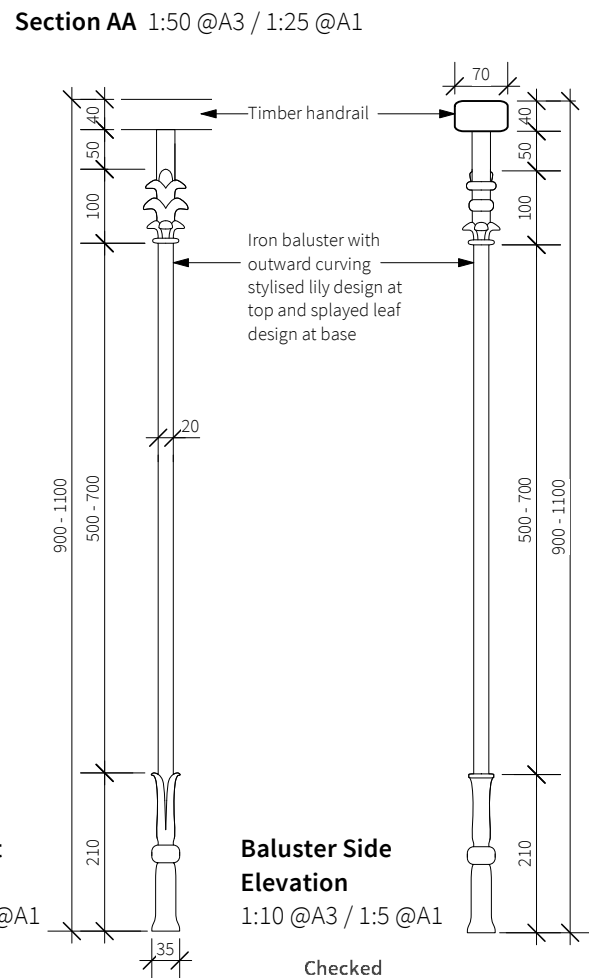

Section BB 1:50 @A3 / 1:25 @A1

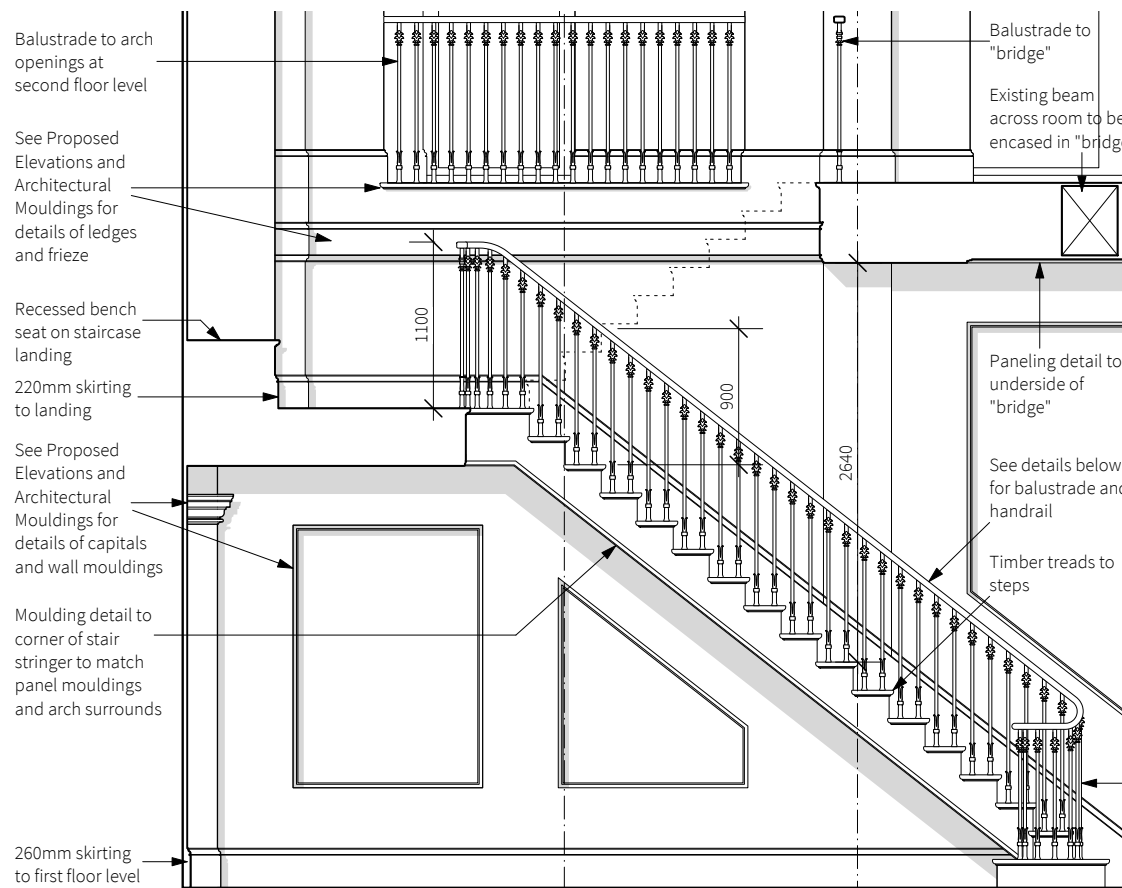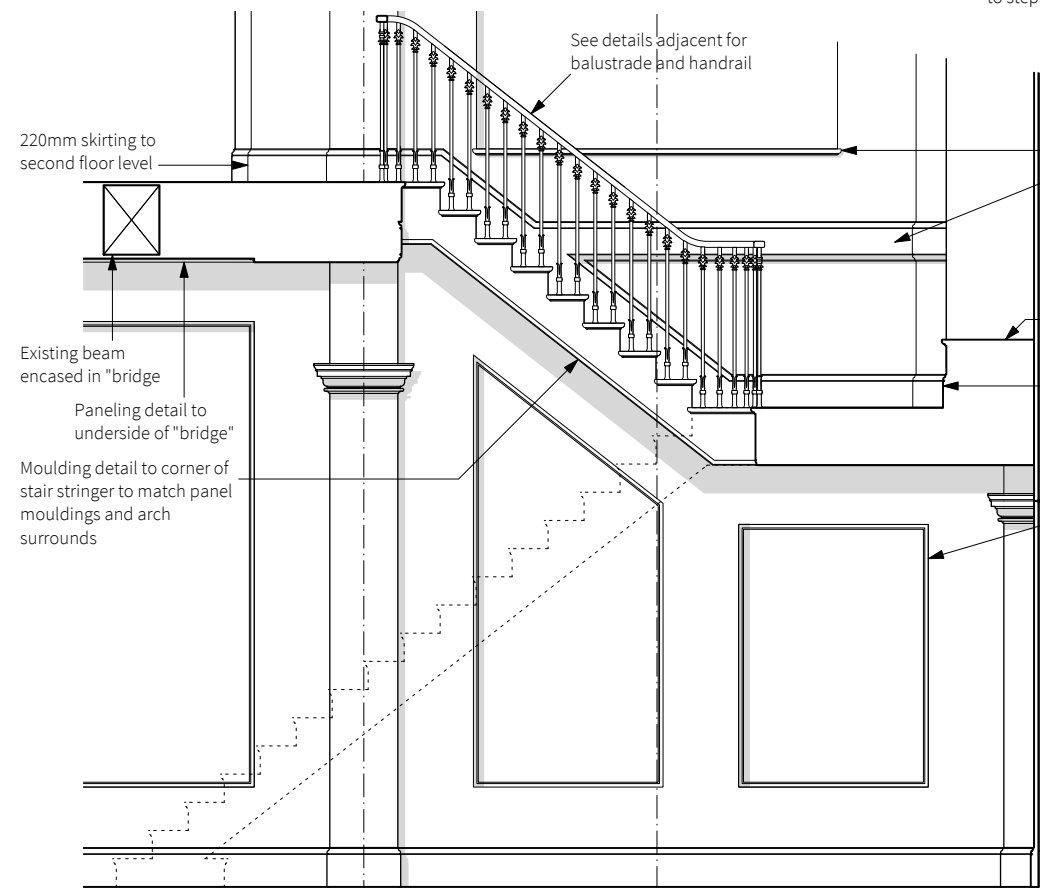

Section CC 1:50 @A3 / 1:25 @A1

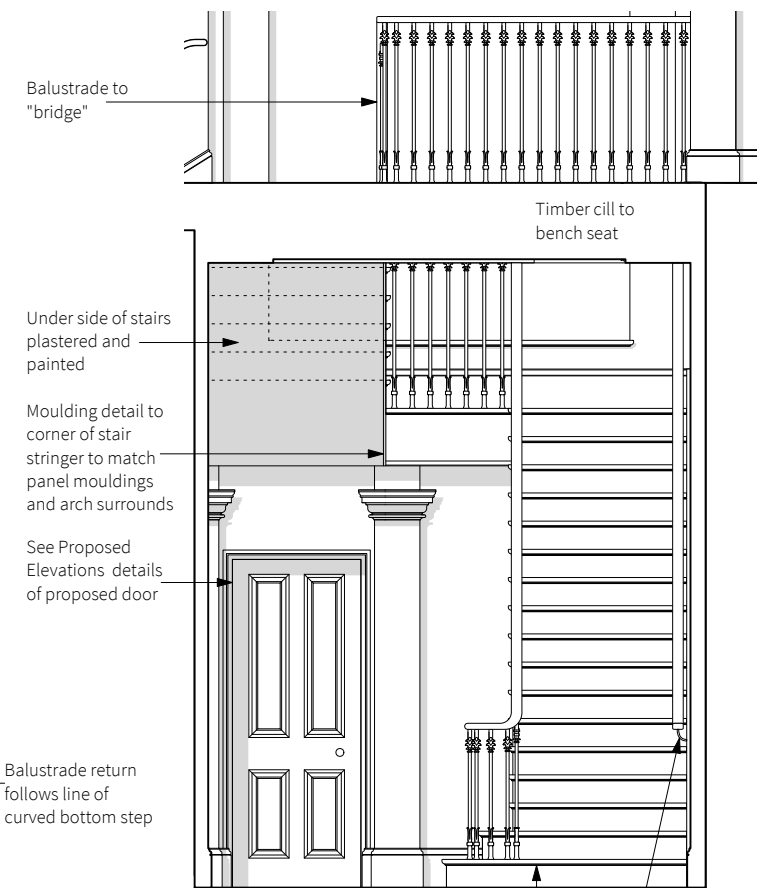

Dwg No. 25053-P-200 A

Drawing Title Proposed Staircase + Balustrading
Address Wykehurst House
Client M Blencowe
Scale 1:50, 1:10 @A3
Stage Planning
Drawn by vw
Checked by ns

