



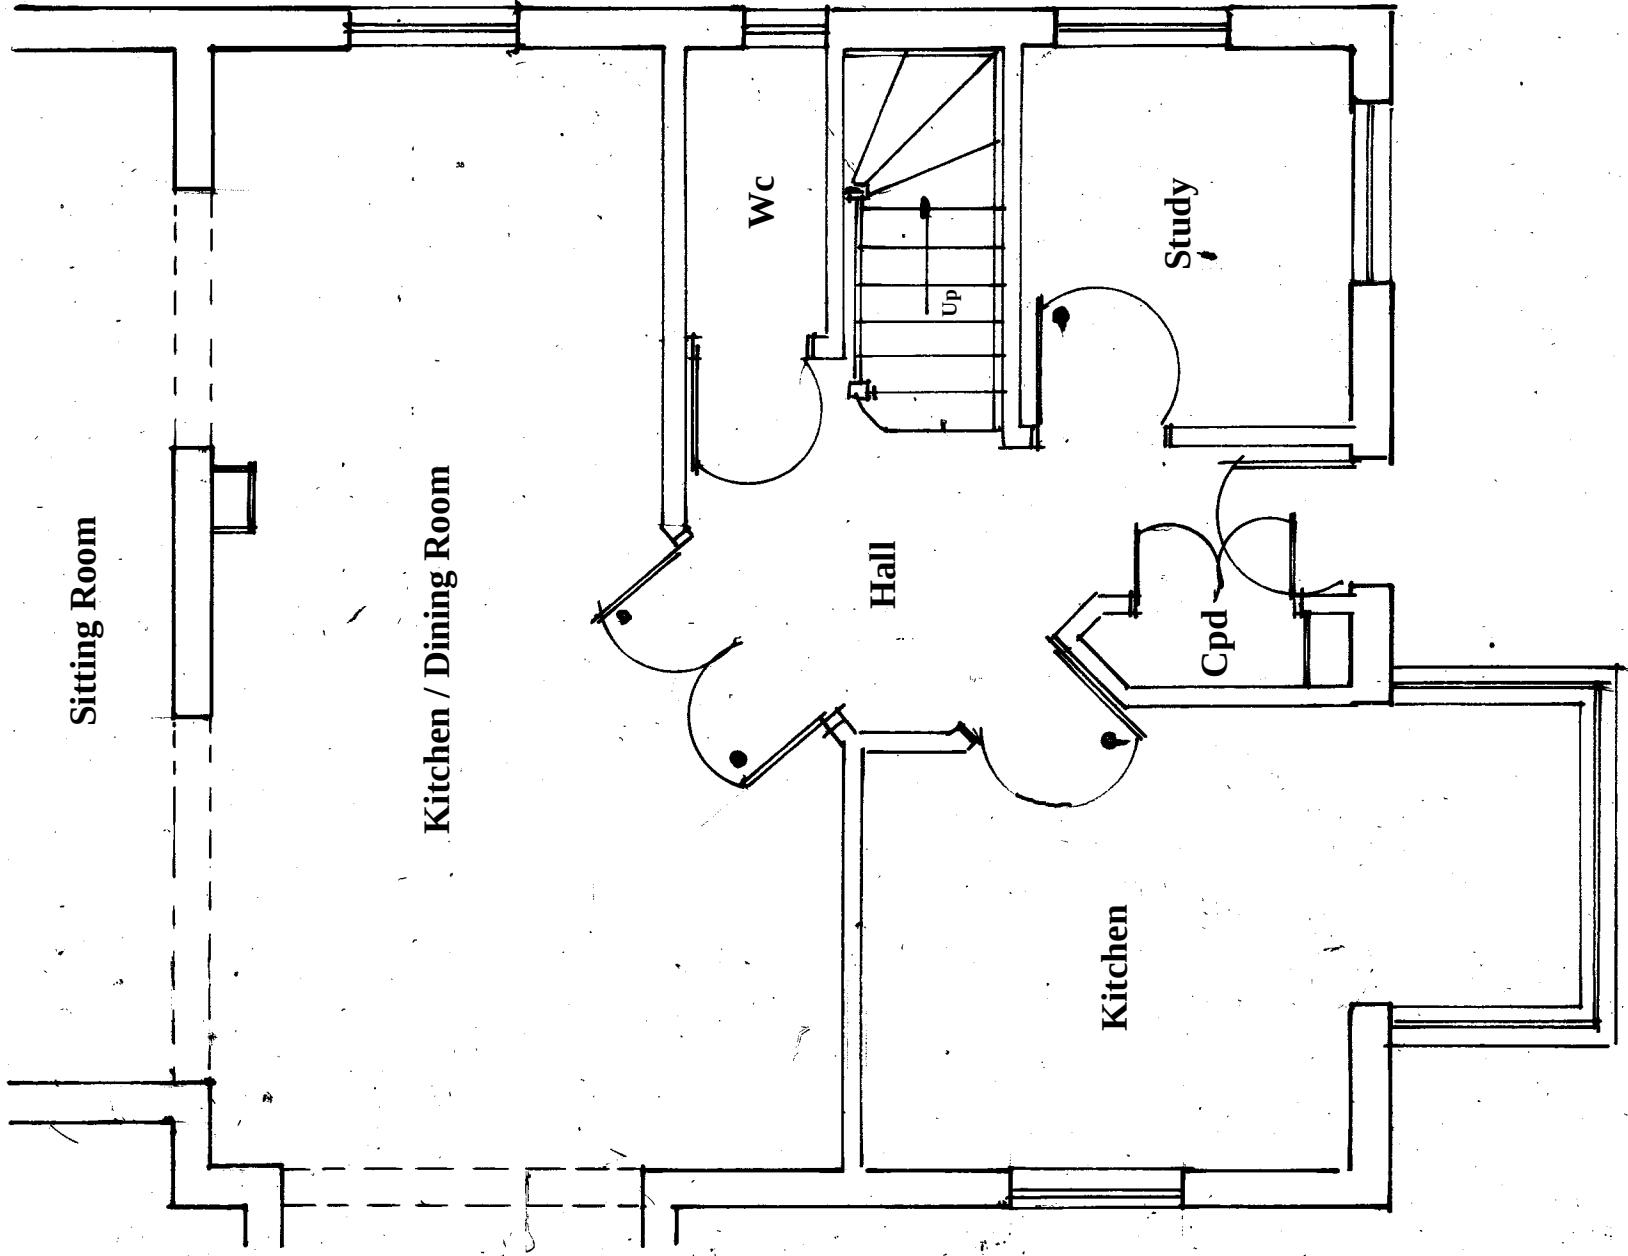

Existing Ground Floor Plan

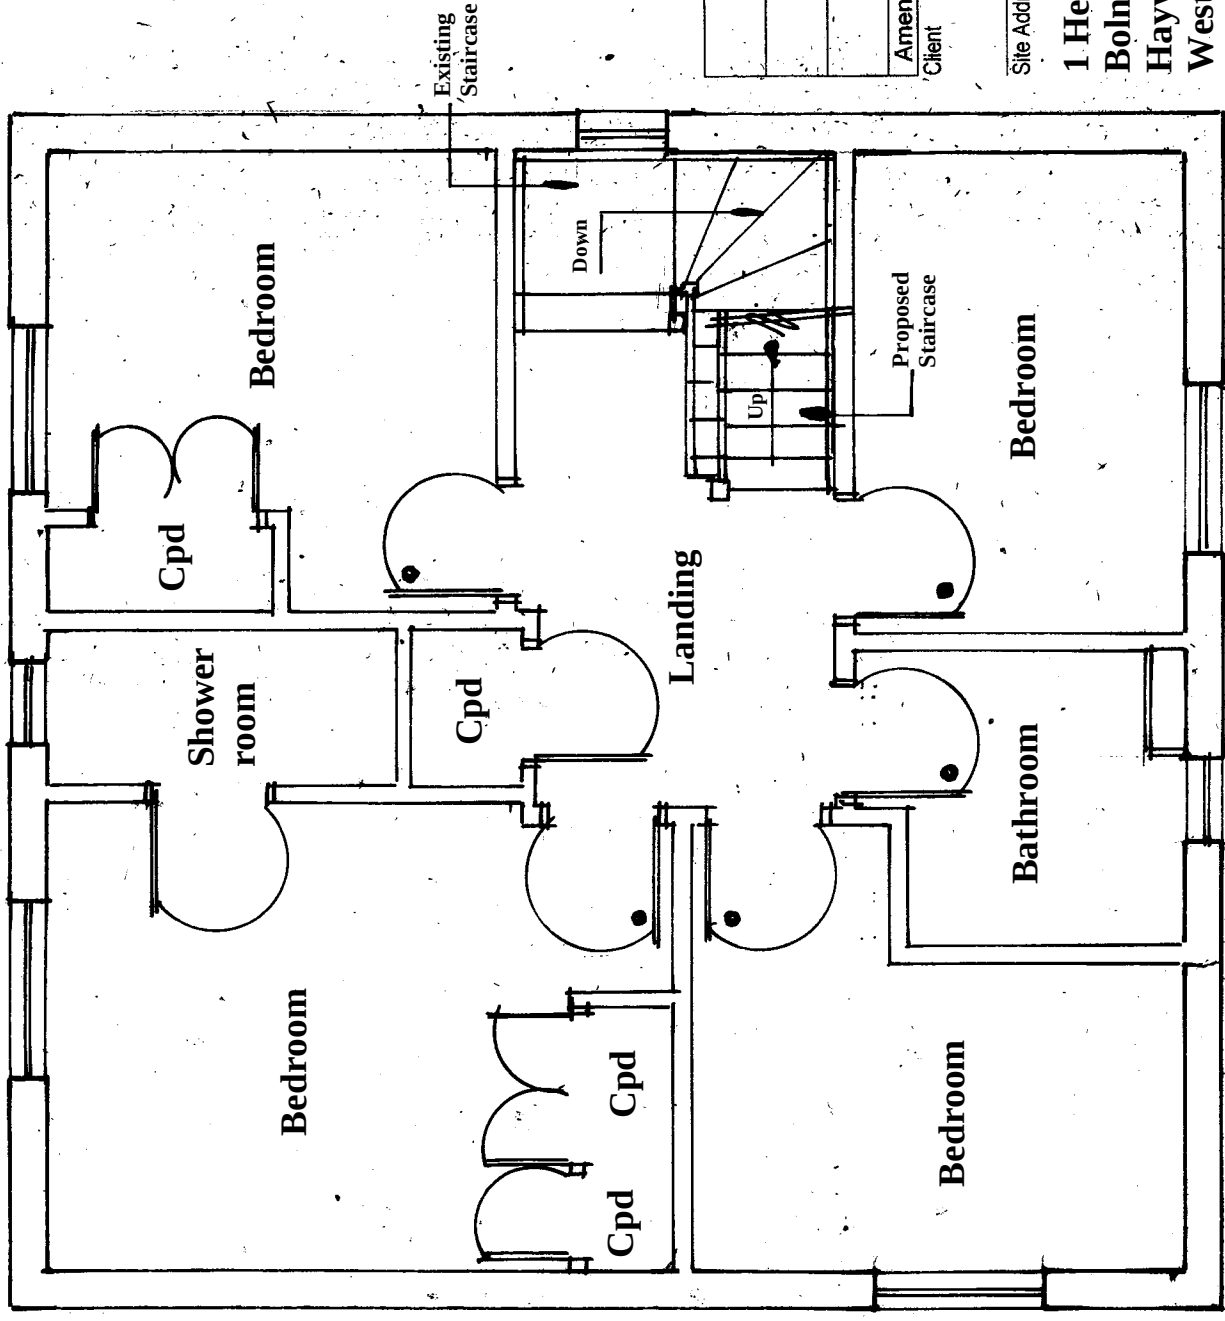

Existing First Floor Plan

Amendments			Date:
Client			

Mr & Mrs Elliot

Site Address

1 Heasewood
Bolnore Village
Haywards Heath
West Sussex
RH16 4TJ

Proposal

Loft Conversion

Drawing Title Existing Grd/ First Floor Plan

Date

14/06/25

Drawn

S. Burrows

Scales

1:50

DWG NO.	S13014/1	REV
---------	----------	-----