


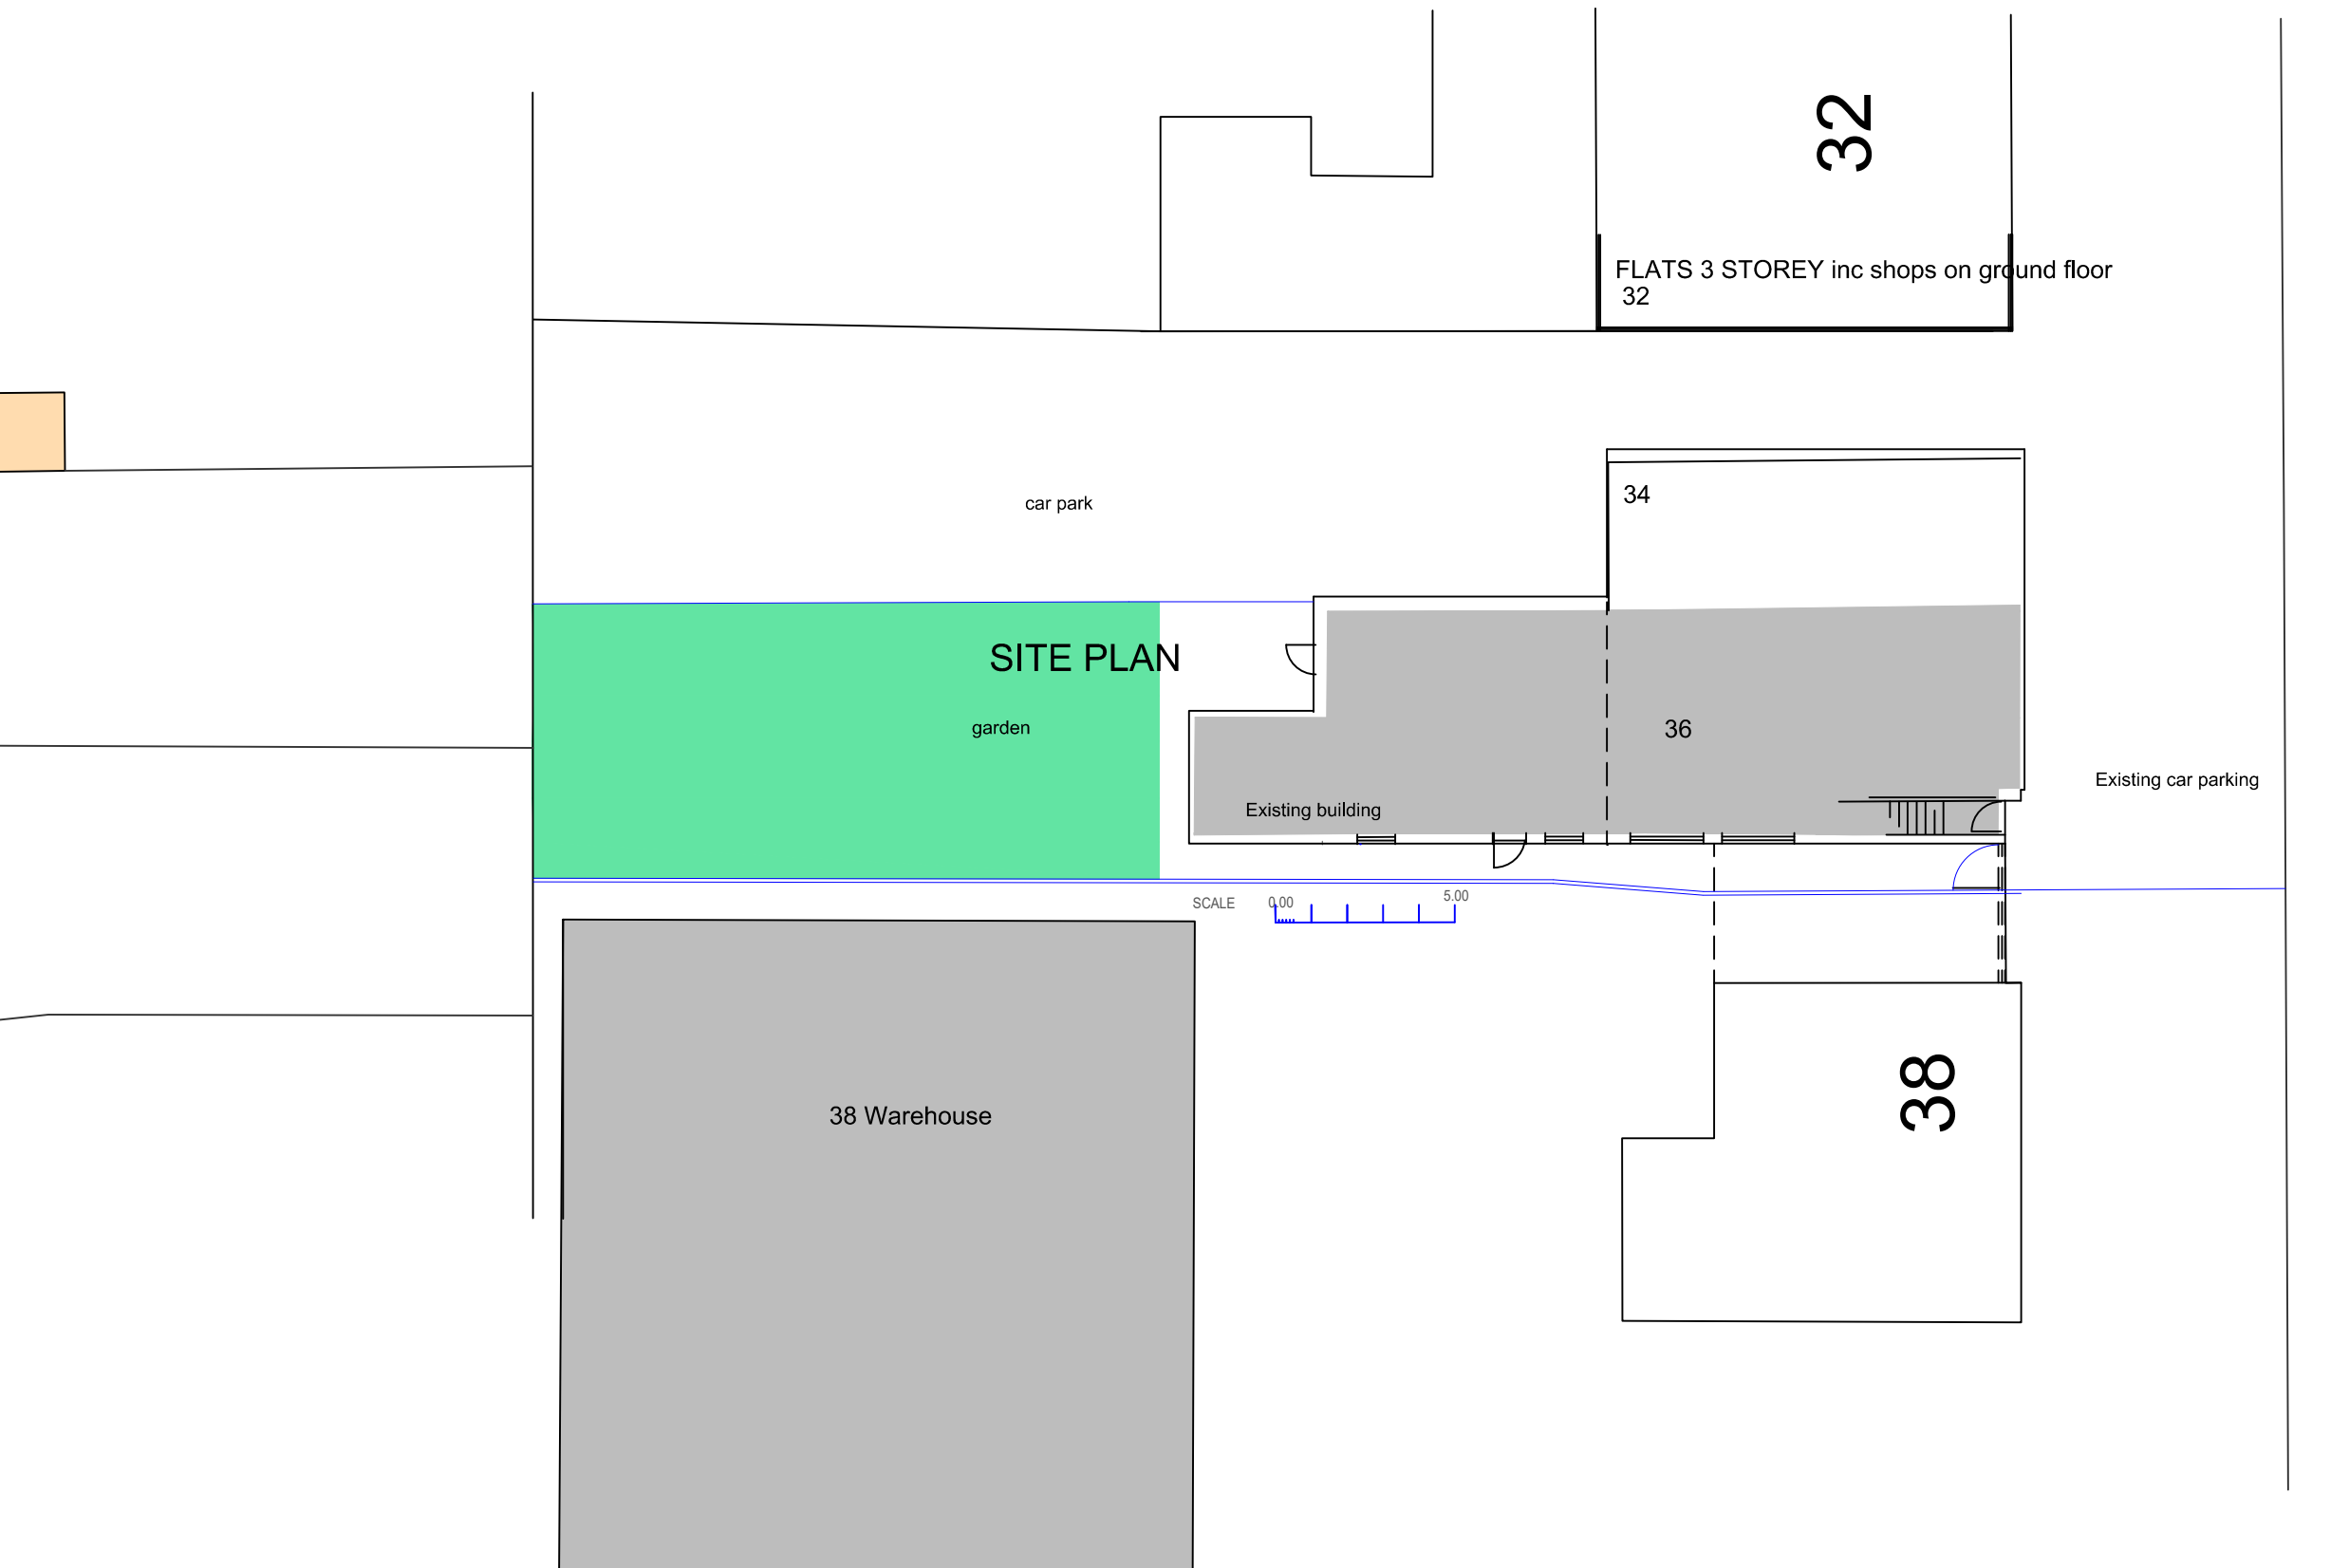

SITE PLAN EXISTING

Rev A drawing re-named

SAM'S FISH BAR, 36 SUSSEX ROAD, HAYWARDS HEATH

Drawing no: 072026 / 02 a

BARNETT ARCHITECTURAL and DEVELOPMENT CONSULTANT

56 Crofters Mead, CR0 9ht email rogerbarnett_9@hotmail.com

07976 817752