



01 Front Elevation - West
Scale: 1:100




02 Side Elevation - South
Scale: 1:100



03 Rear Elevation - East
Scale: 1:100



04 Side Elevation - North
Scale: 1:100

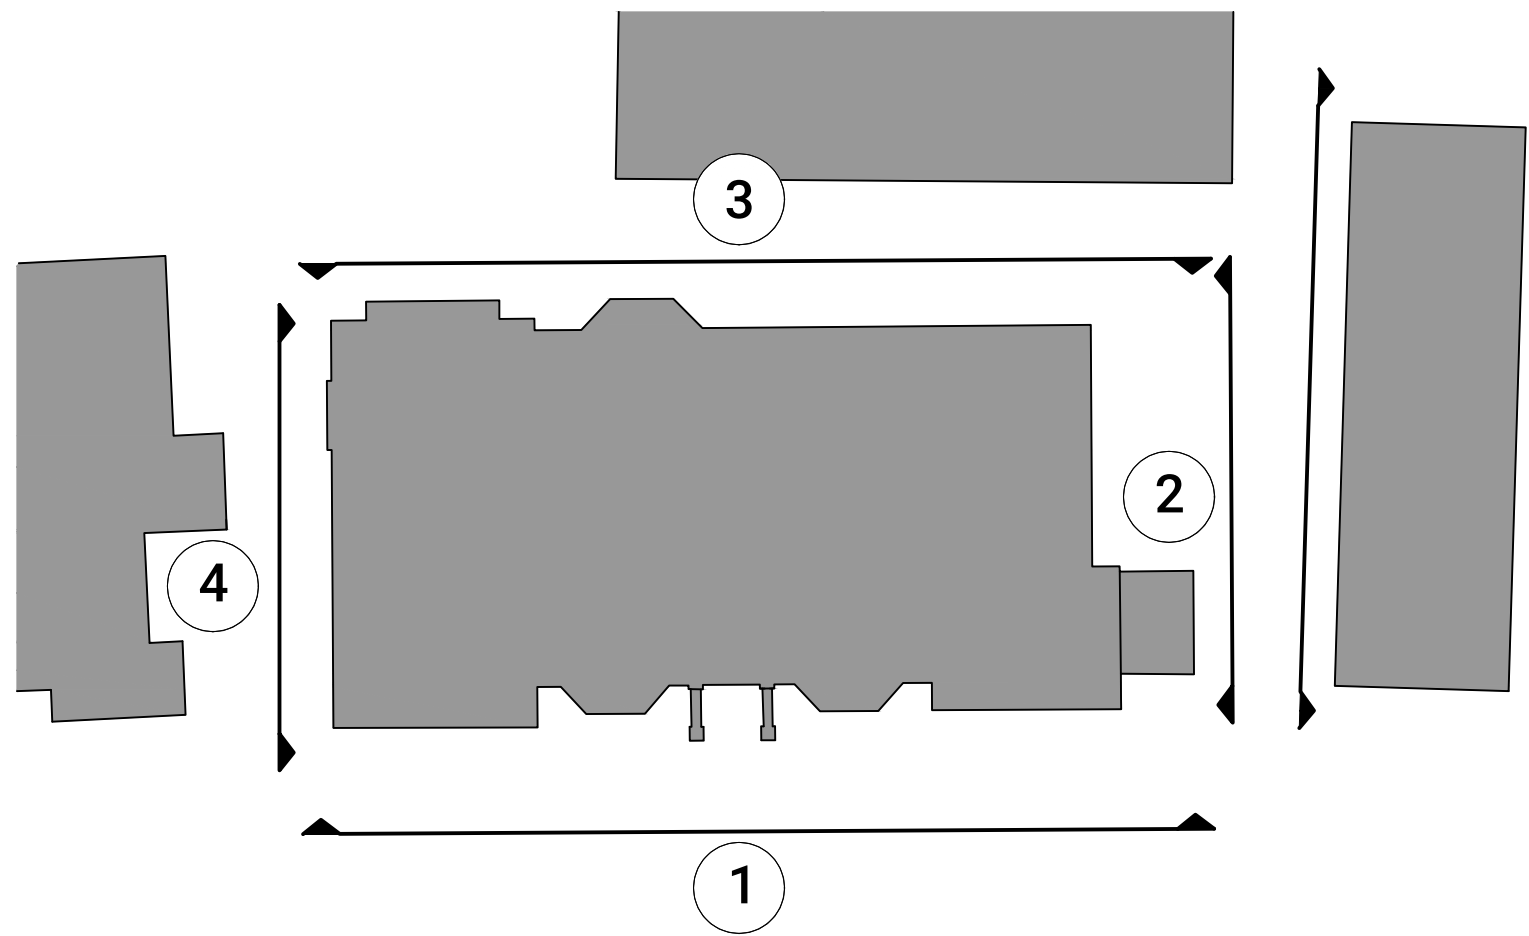

05 Key Plan
Scale: 1:200