




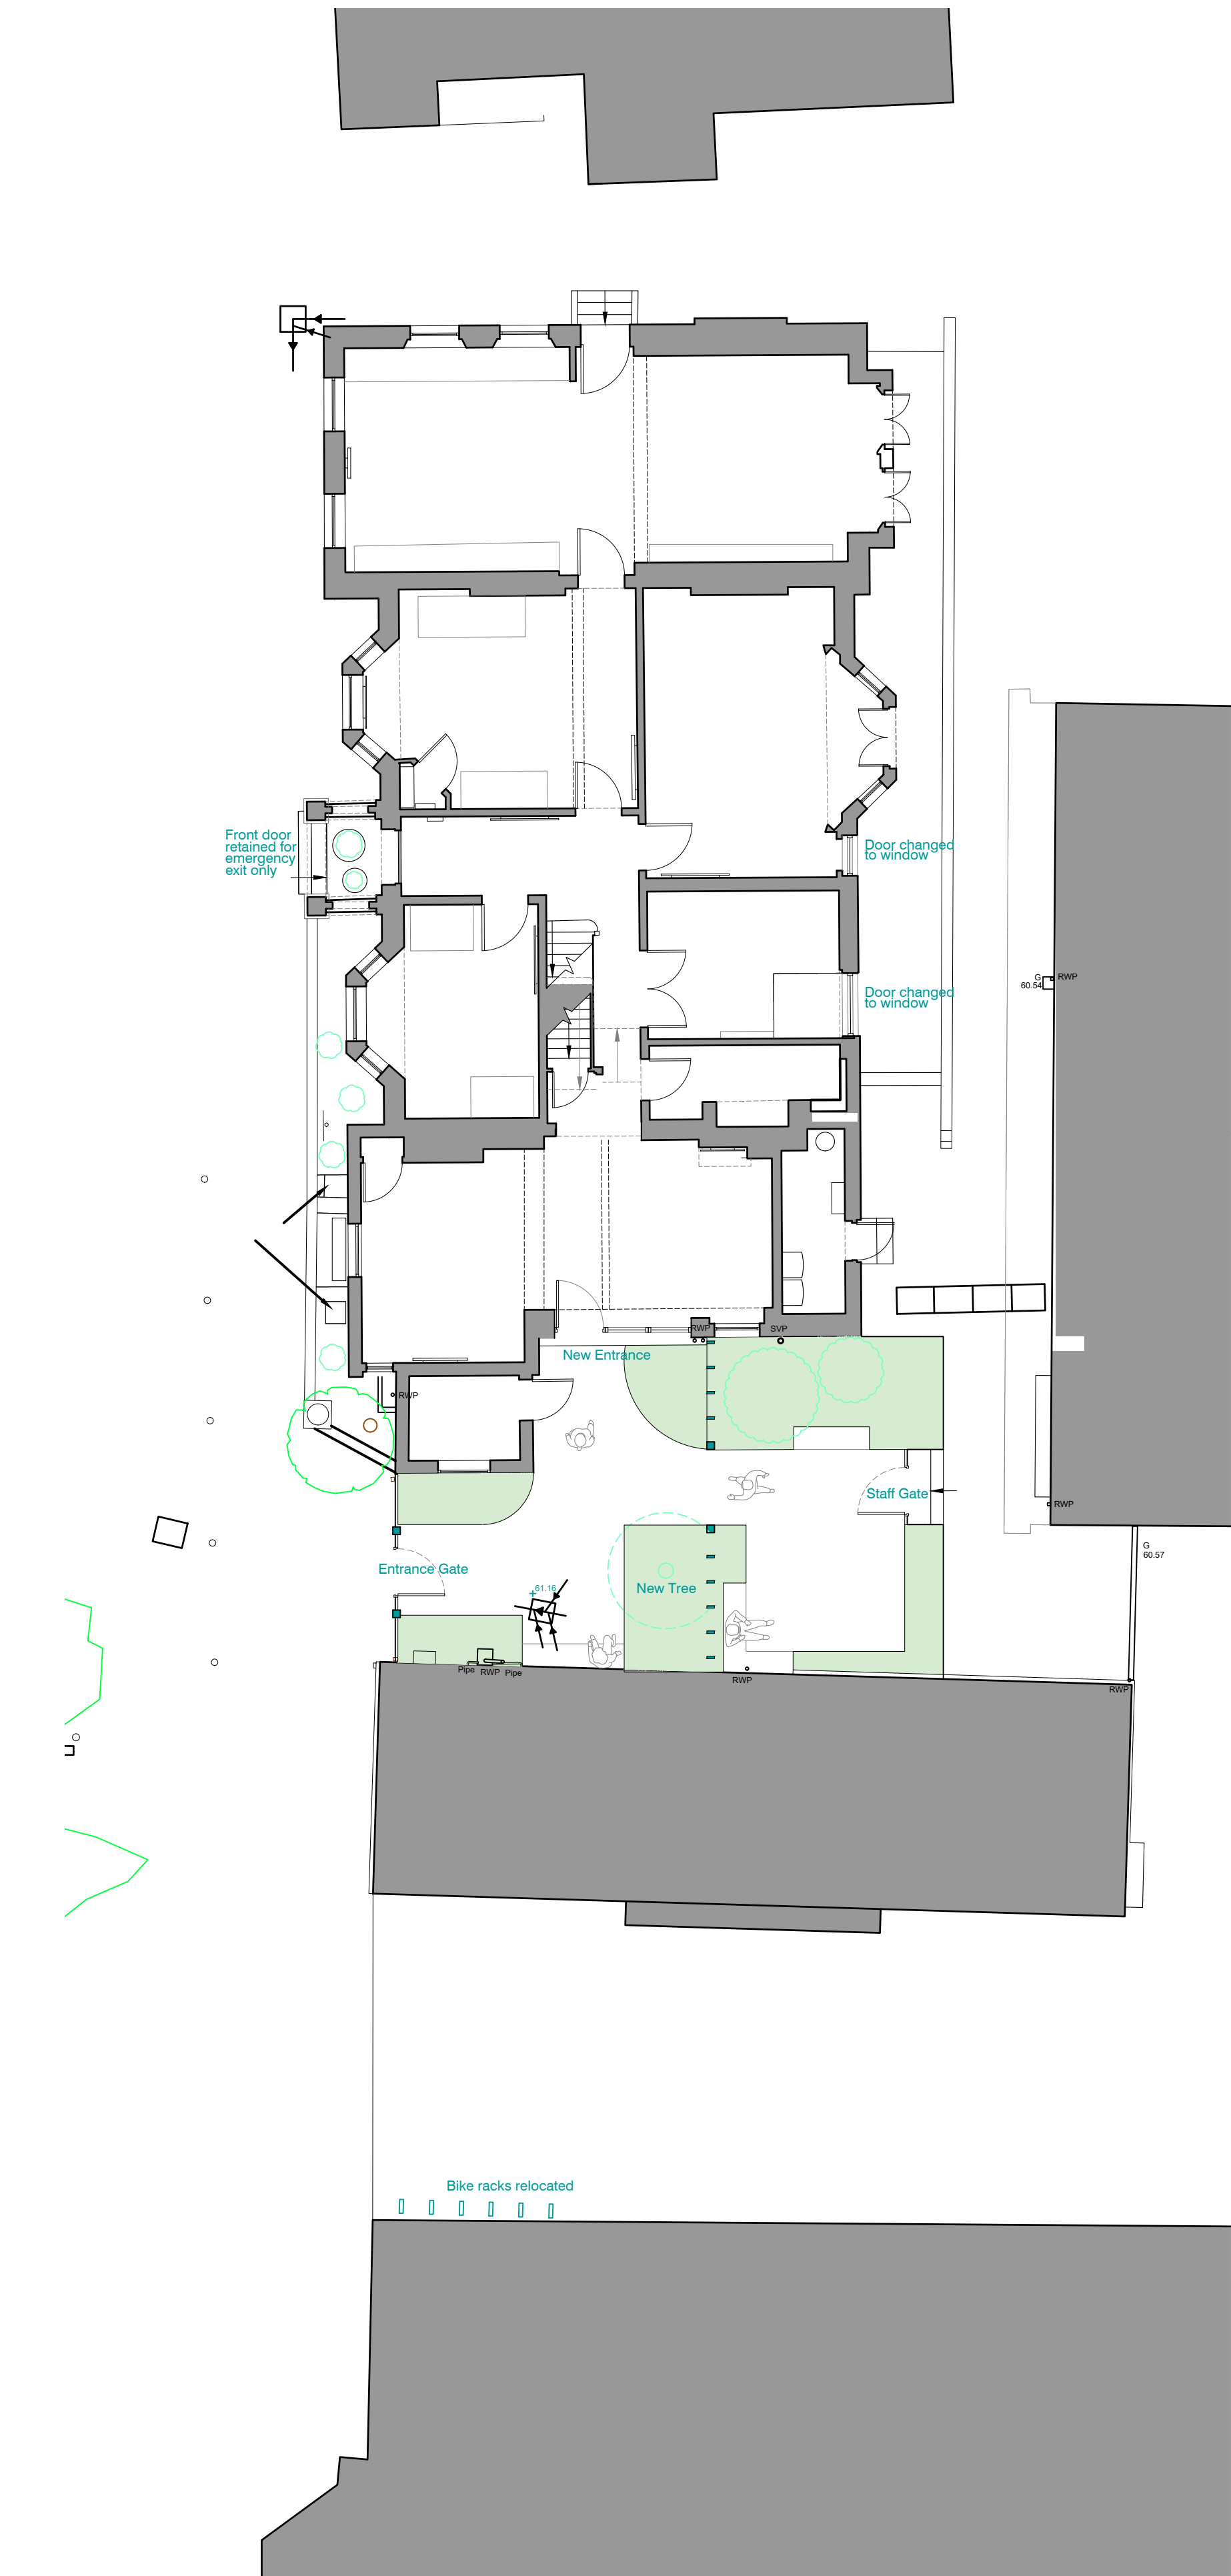

01 Ground Floor Plan
Scale: 1:100

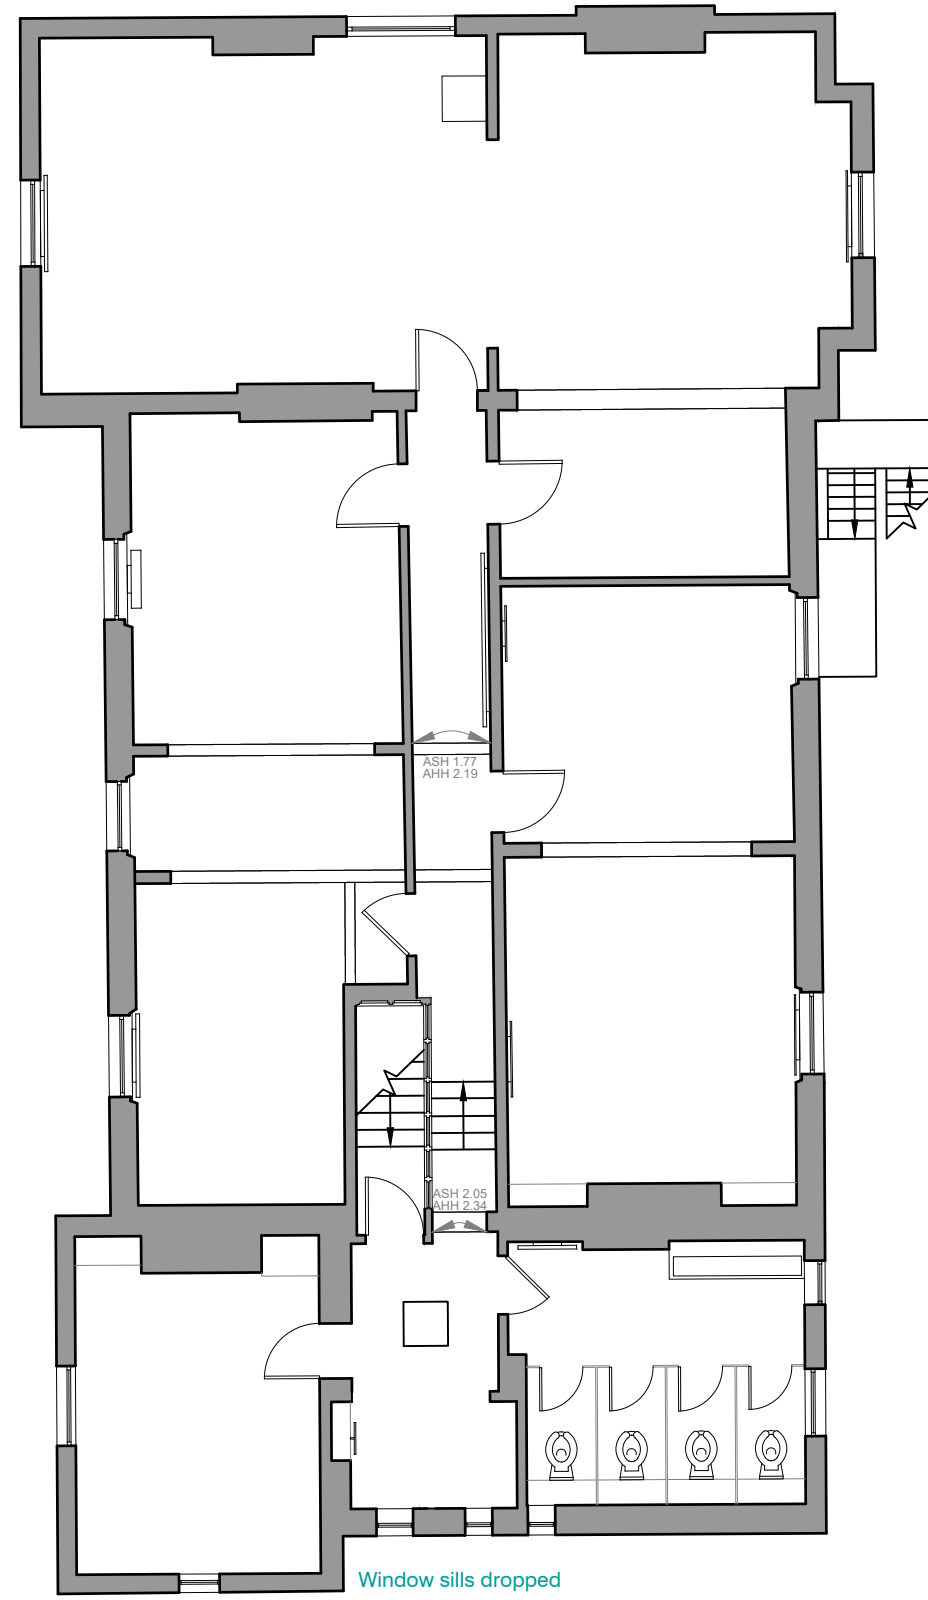

02 First Floor Plan
Scale: 1:100

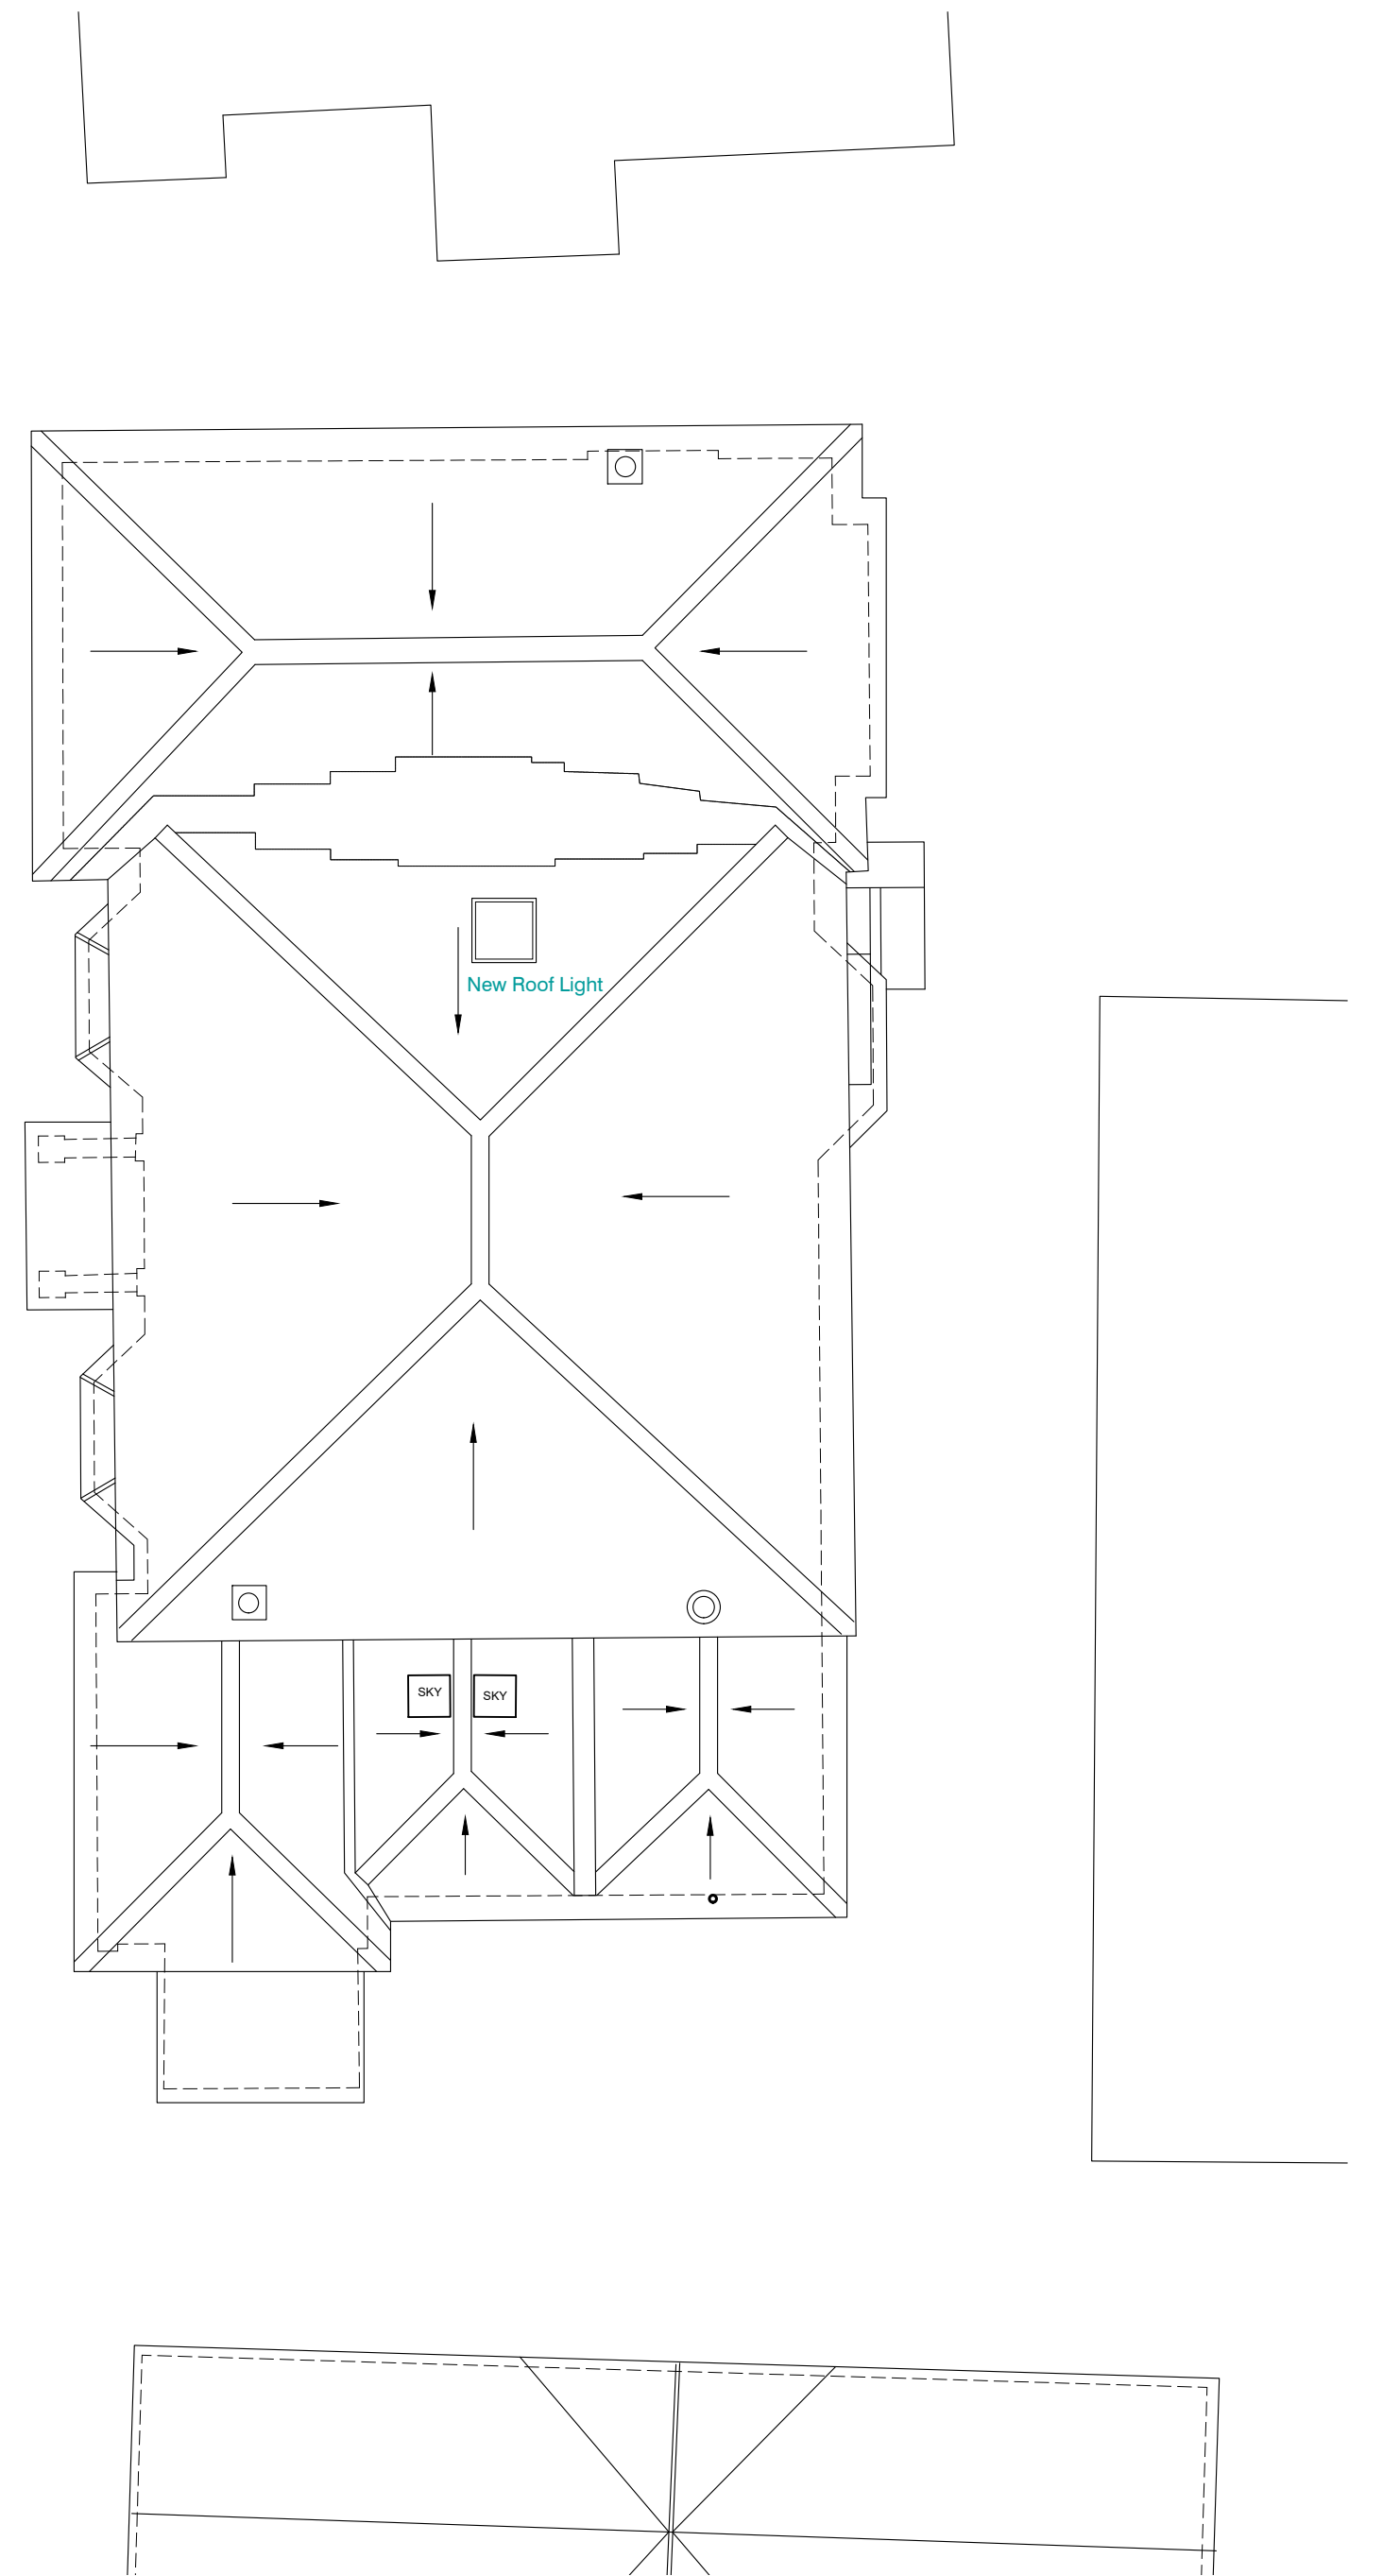

03 Roof Plan
Scale: 1:100

DATE REVISION CHK

Scale in Metres

0 1 2 3 4 5 10

Do not scale this drawing except for planning purposes.
All dimensions to be checked on site prior to construction & manufacture.
This drawing is the property of EN Architects & is protected under the Copyright, designs and Patent Act 1988

PLANNING