




Front Elevation

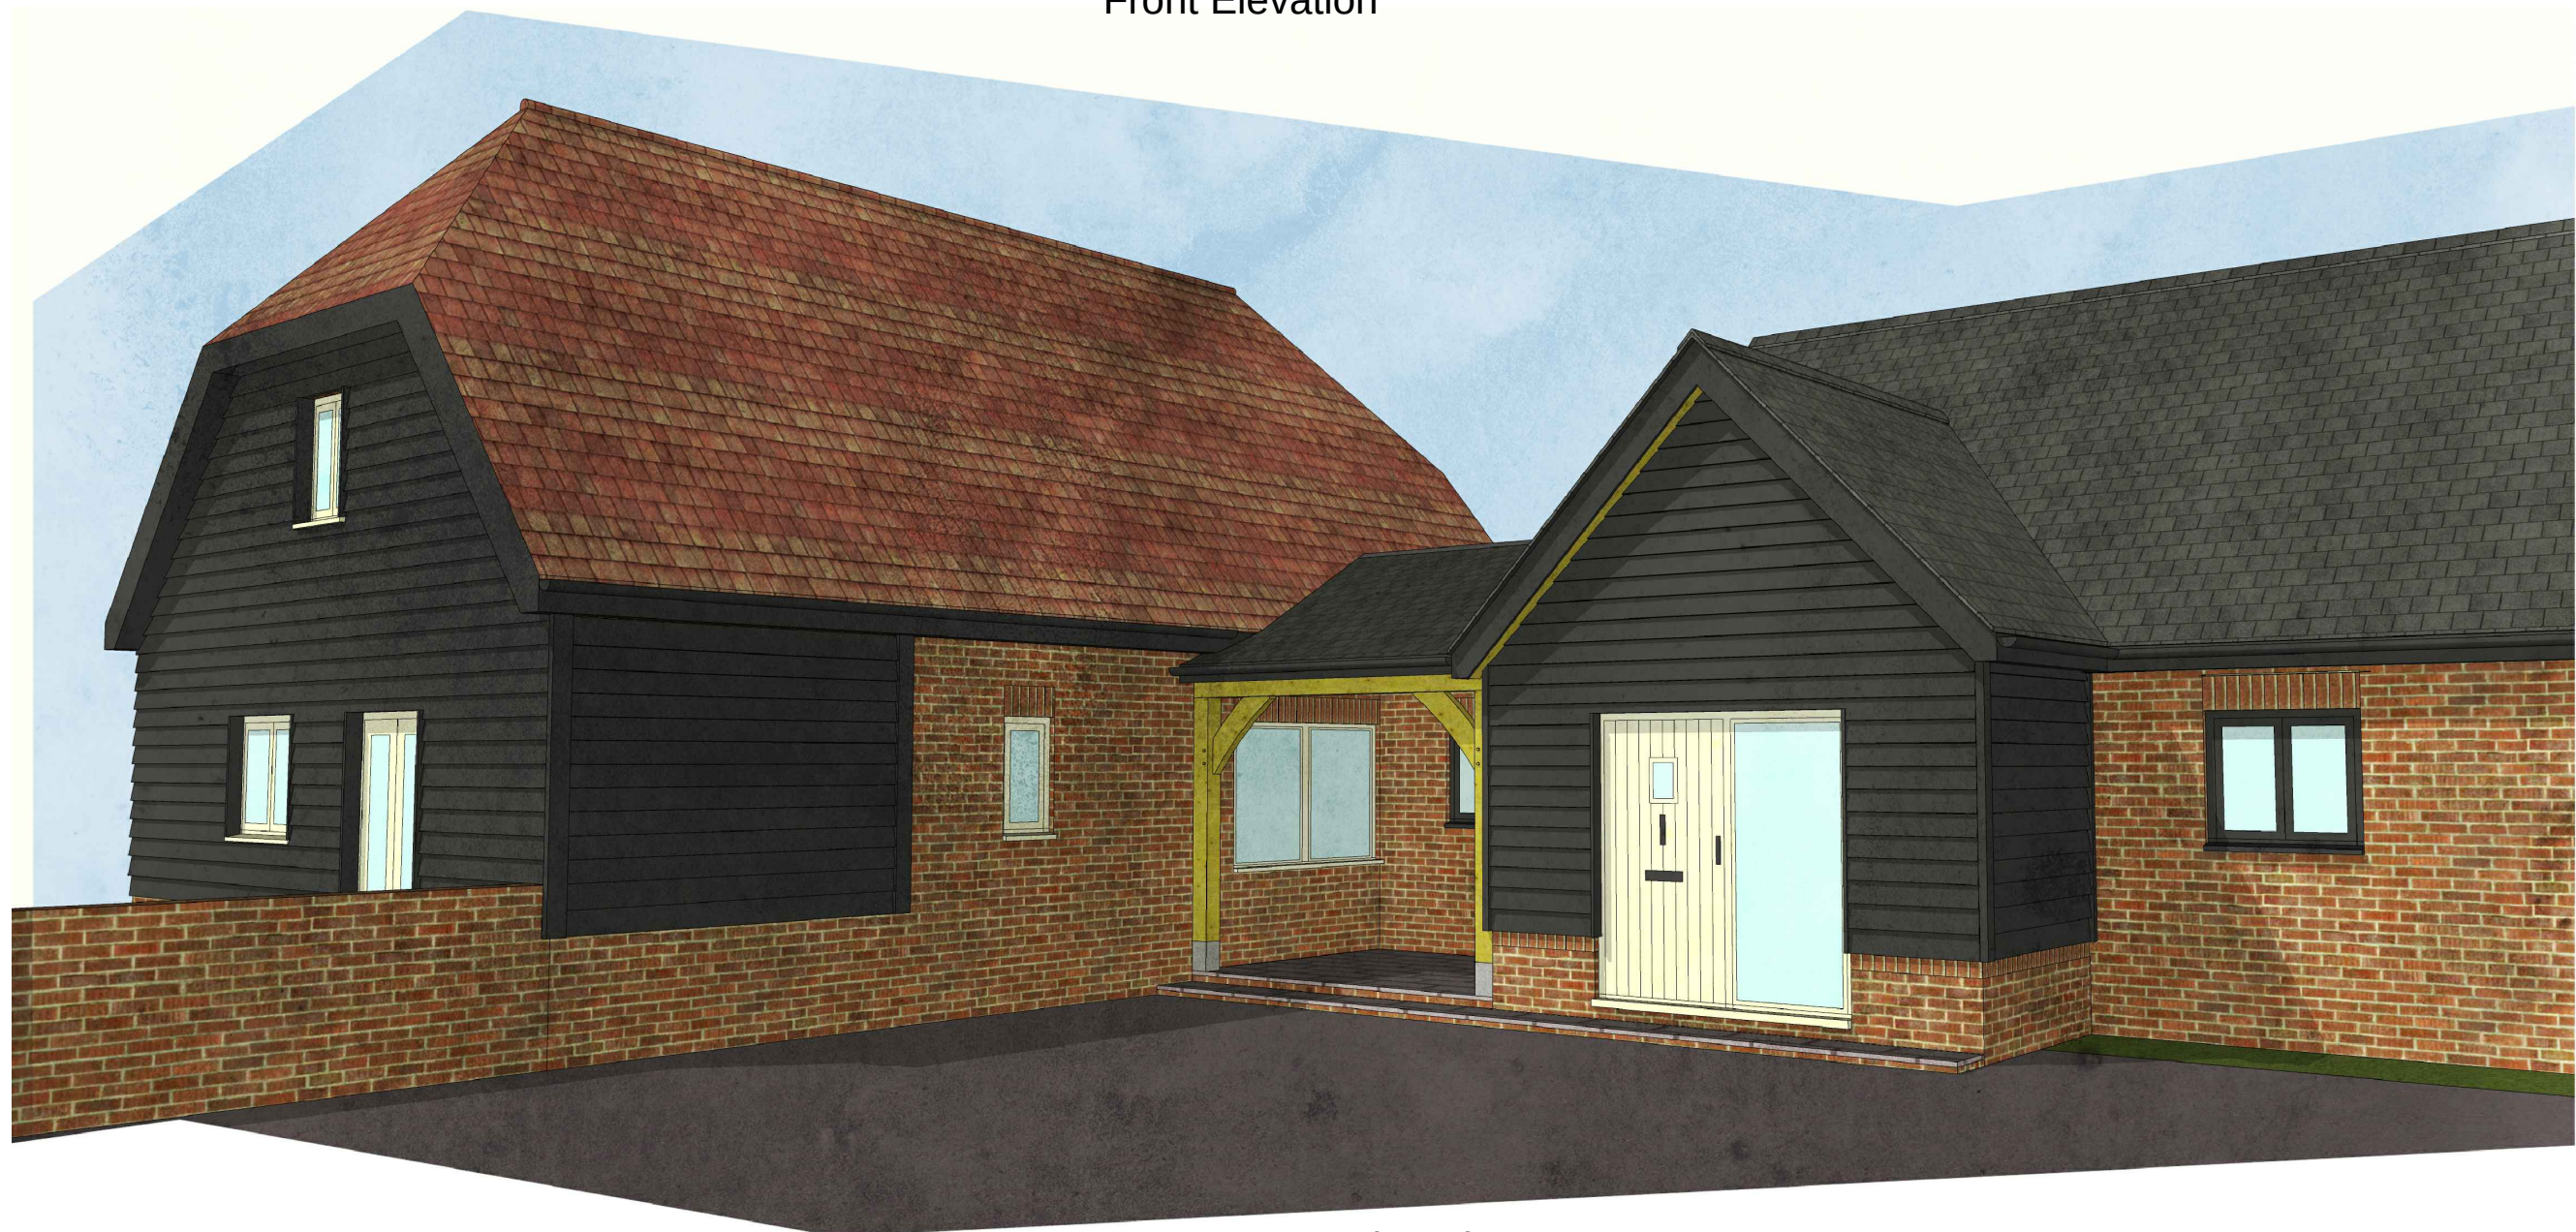

Perspective View

PROJECT
Cumberland Barn – Proposed Porch

LOCATION
Cumberland Barn
Bishopstone Lane,
RH17 5AR

SCALE
NTS @ A3

THIS DRAWING IS THE PROPERTY OF THE PRODUCER AND IS NOT TO BE
REPRODUCED OR TRANSMITTED IN ANY FORM OR BY ANY MEANS
ELECTRONIC OR MECHANICAL, INCLUDING PHOTOCOPYING, RECORDING,
OR BY ANY INFORMATION STORAGE AND RETRIEVAL SYSTEM.
ALL DIMENSIONS AND PARTICULARS ARE TO BE CHECKED ON SITE BEFORE
WORK COMMENCES. DO NOT SCALE OFF THIS DRAWING FOR CONSTRUCTION
PURPOSES.

CLIENT
Mrs S. Talbott-Haworth
& Mr I. Johnson

REVISION

DRAWING
Planning Vis.

DRAWING NO.

PD_02

DRAWN
JR

CHECKED
DATE
22.02.2026