


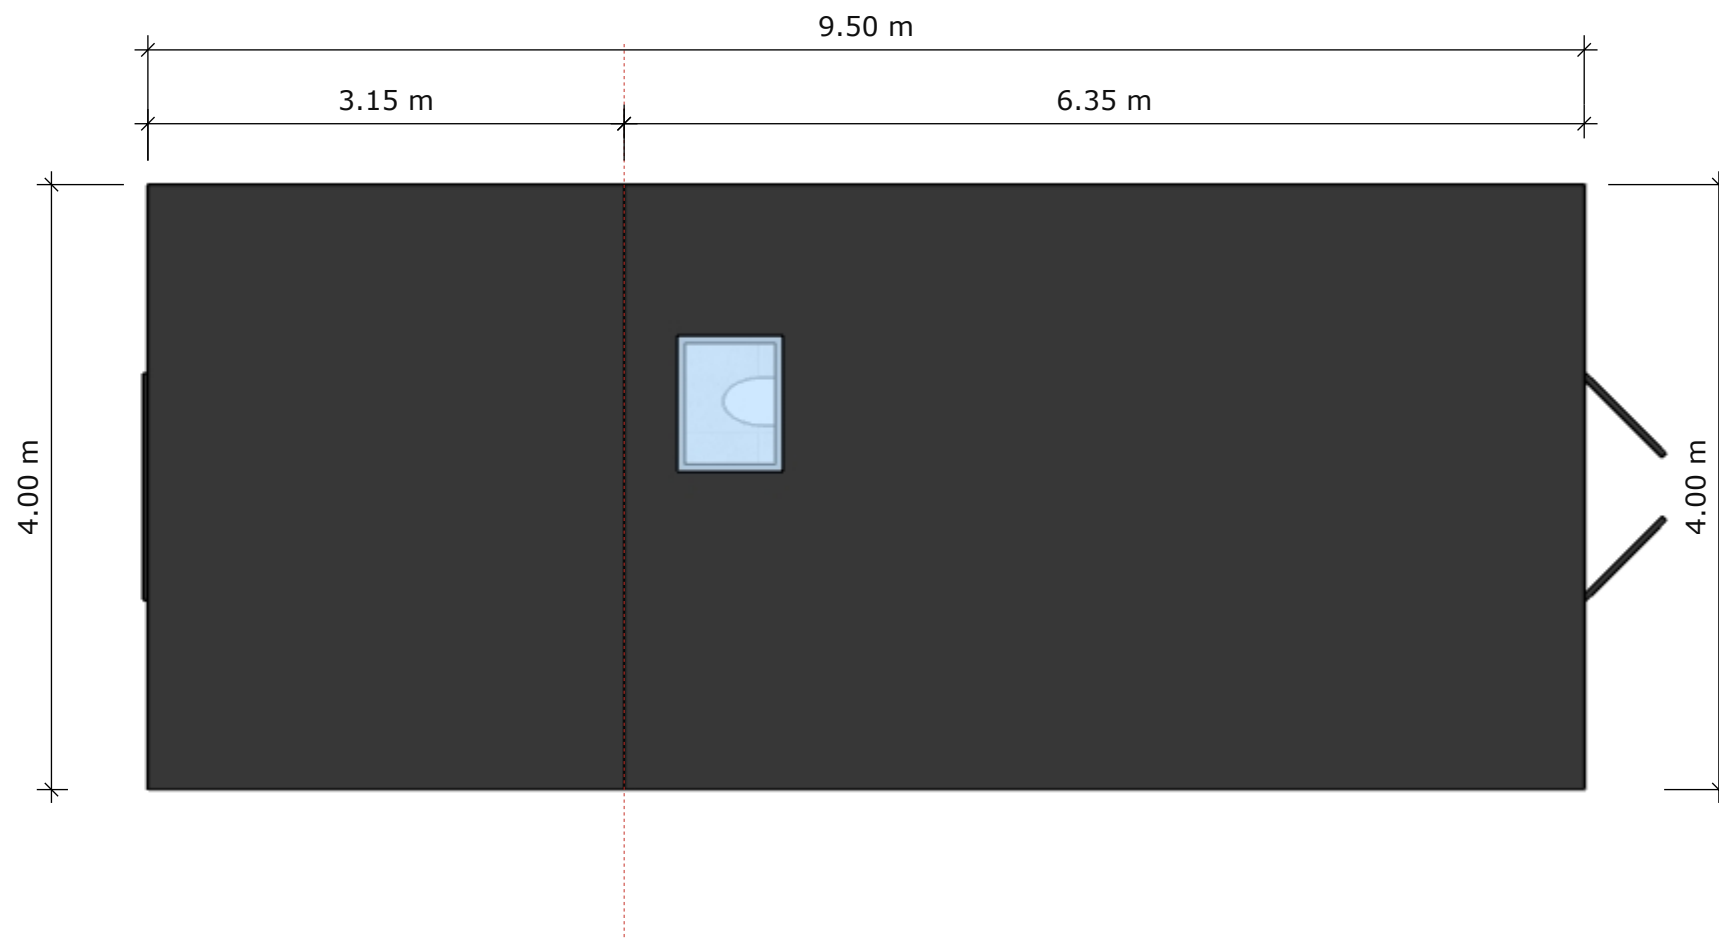

|               |                                                     |                    |               |               |                             |   |                                       |
|---------------|-----------------------------------------------------|--------------------|---------------|---------------|-----------------------------|---|---------------------------------------|
| DRAWING TITLE | Oaklands, Furzefield Road, East Grinstead, RH19 2EF |                    |               |               |                             | The copyright of these drawings are owned by<br><b>VIZARCHi Architecture &amp; Visualization LTD.</b><br>Drawings must not be reproduced, copied or dealt with in any manner which infringes the exclusive rights without prior written consent. | VIZARCHi ARCHITECTURE & VISUALIZATION |
|               | Mobile home<br>Roof Plan                            | DATE<br>03/11/2025 | SCALE<br>1:50 | PAGE NO<br>04 | STATUS<br>Planning Drawings | CLIENT<br>Mrs. Searle   |                                       |

22 First Avenue, **BN9 9HT**  
Newhaven | **United Kingdom**  
alperen@vizarchi.co.uk  
07495 734425