


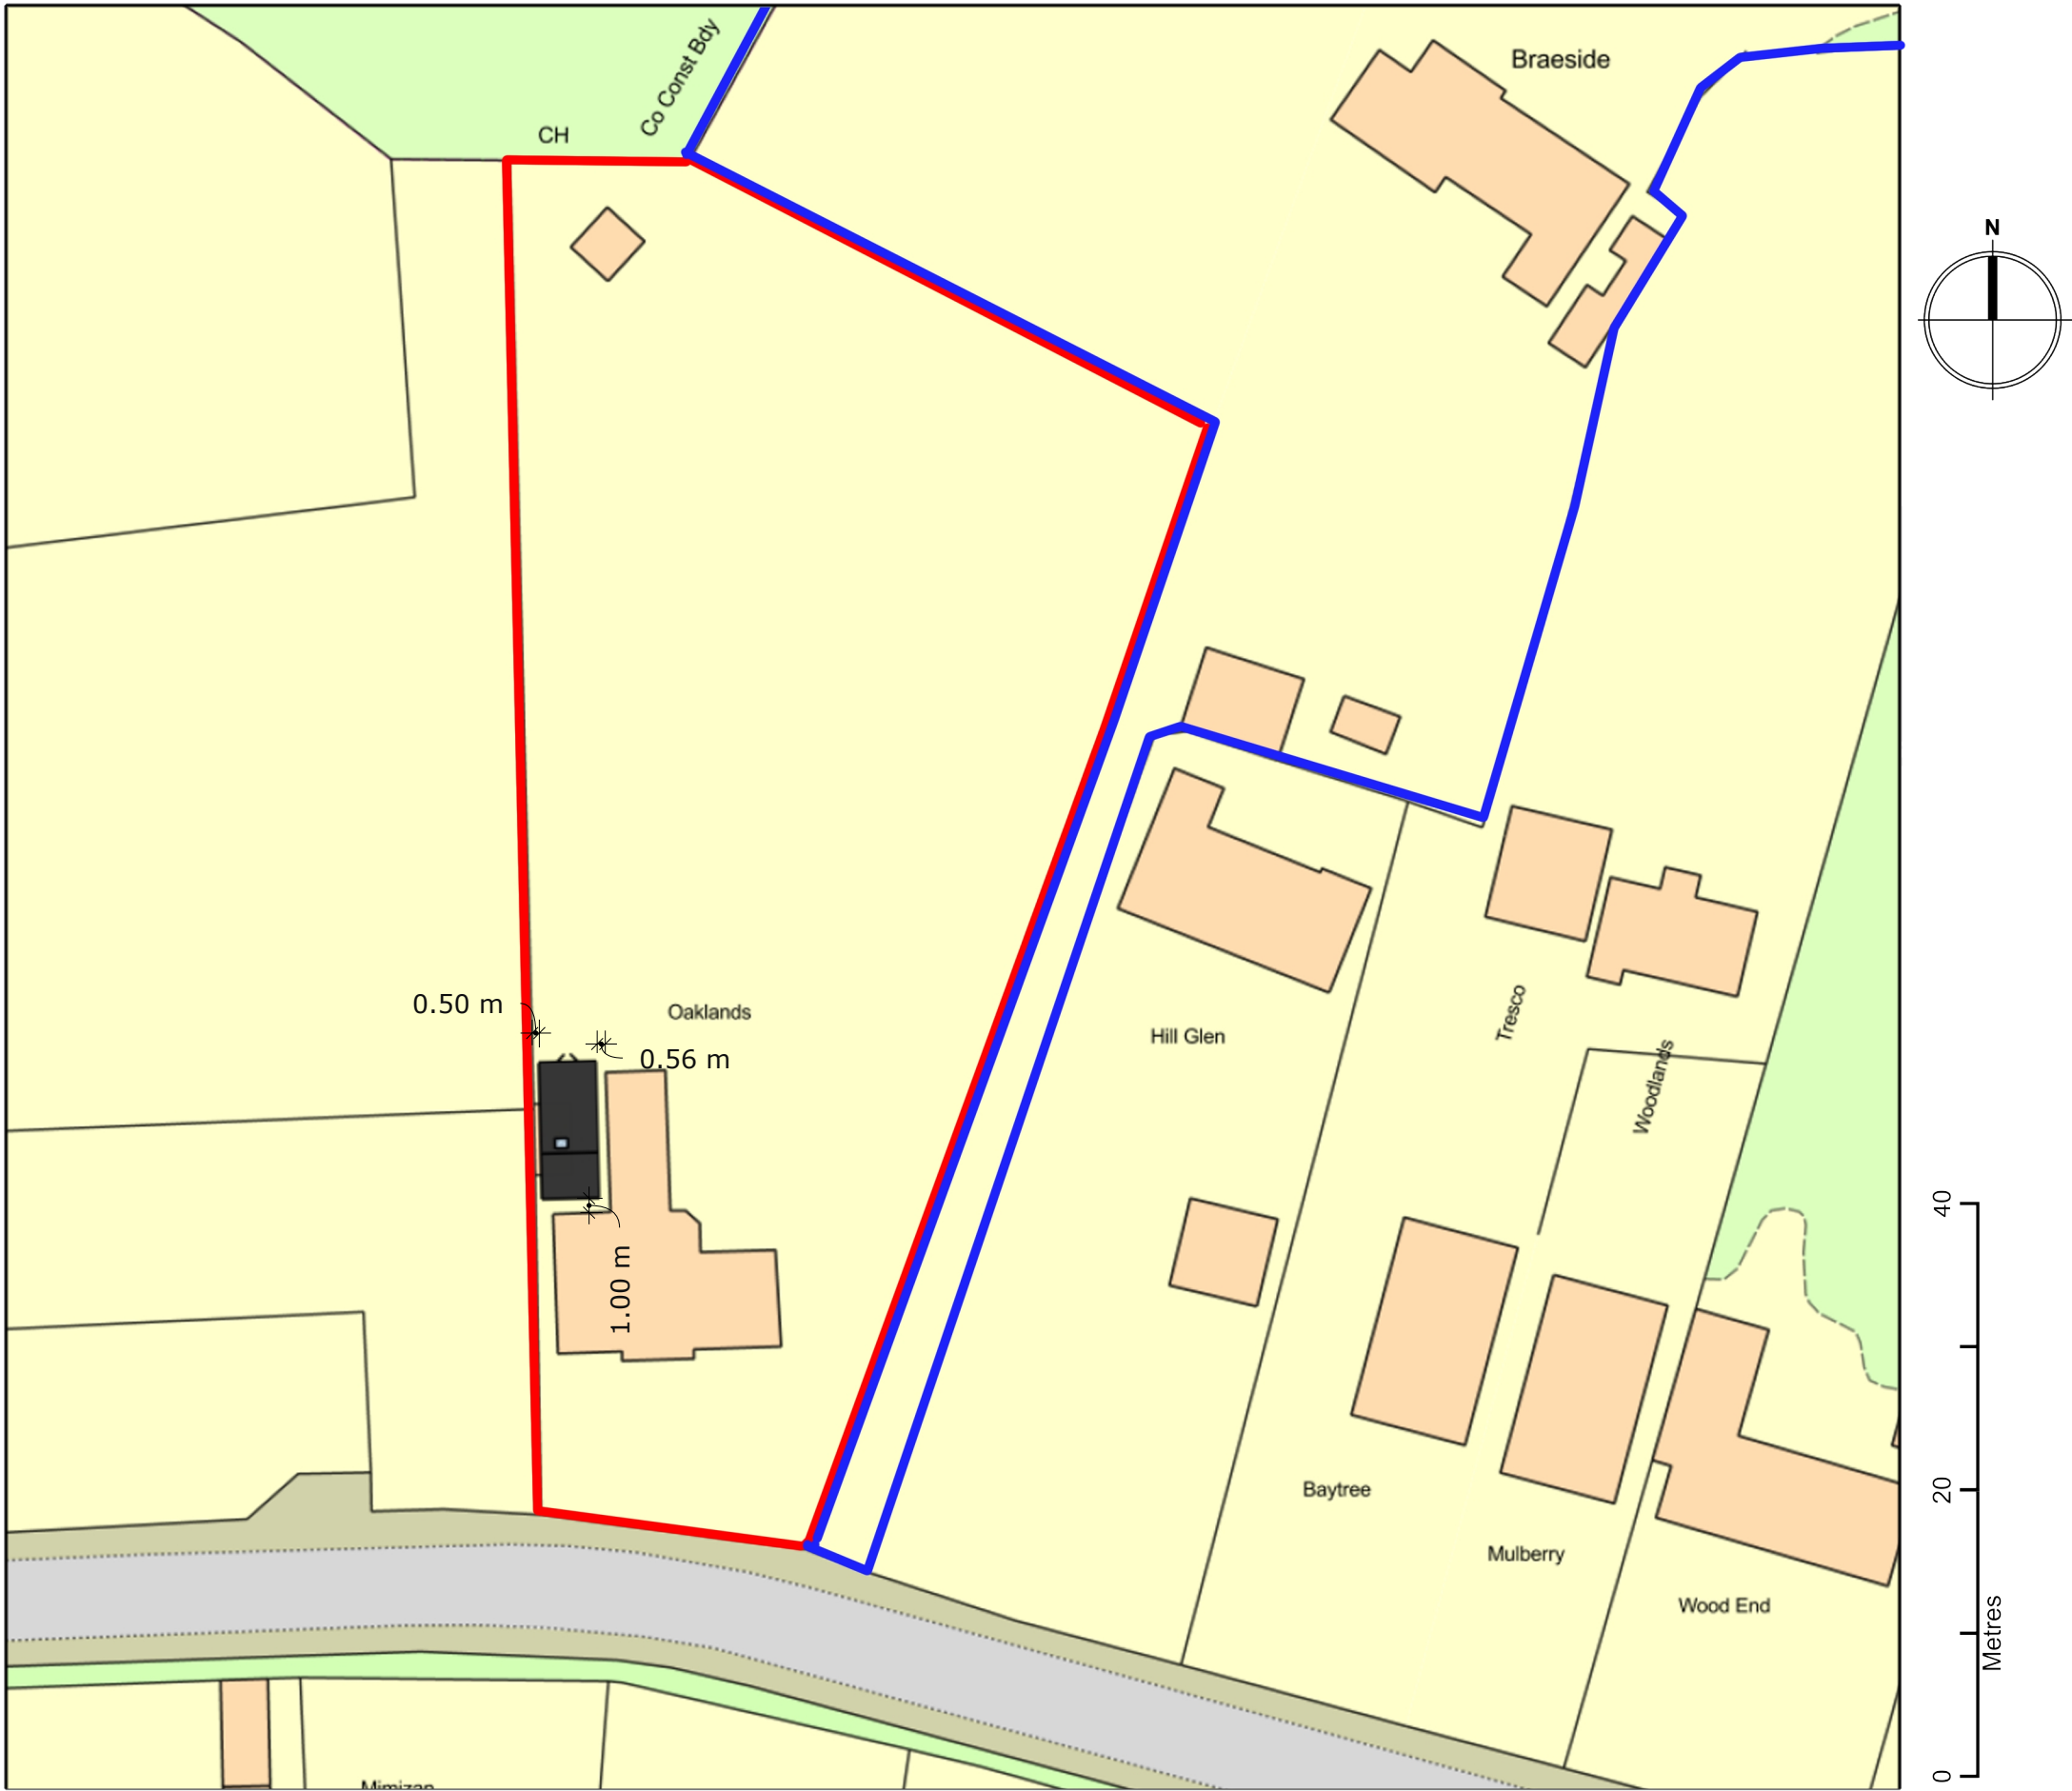

DRAWING TITLE

**Mobile home
Proposed site plan**

Oaklands, Furzefield Road, East Grinstead, RH19 2EF

DATE
03/11/2025

SCALE
1:500

PAGE NO
06

STATUS
Planning Drawings

CLIENT
Mrs. Searle

The copyright of these drawings are owned by
VIZARCHi Architecture & Visualization LTD.
Drawings must not be reproduced, copied or
dealt with in any manner which infringes the
exclusive rights without prior written consent.

VIZARCHi ARCHITECTURE & VISUALIZATION

22 First Avenue, **BN9 9HT**
Newhaven | **United Kingdom**
alperen@vizarchi.co.uk
07495 734425