



PLAN



ROOF PLAN




NORTH ELEVATION



EAST ELEVATION



SOUTH ELEVATION

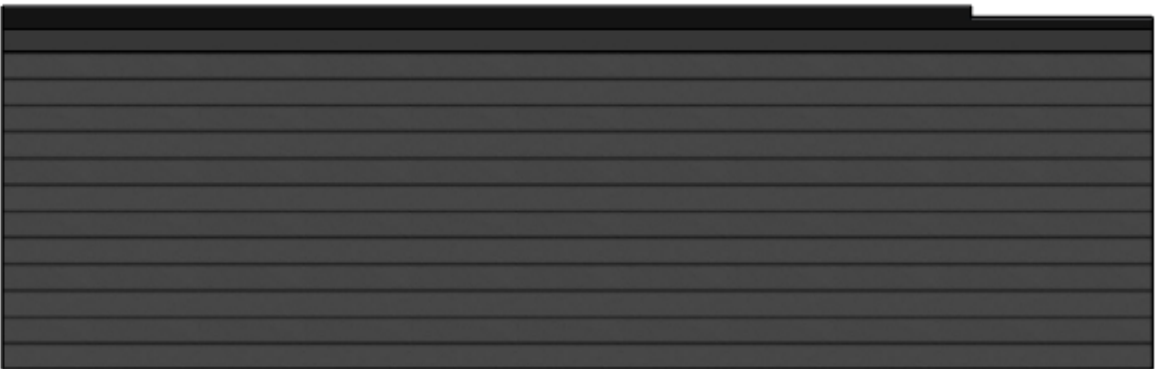

WEST ELEVATION



DRAWING TITLE Existing Drawings	Oaklands, Furzefield Road, East Grinstead, RH19 2EF					The copyright of these drawings are owned by VIZARCHi Architecture & Visualization LTD. Drawings must not be reproduced, copied or dealt with in any manner which infringes the exclusive rights without prior written consent.	VIZARCHi ARCHITECTURE & VISUALIZATION 22 First Avenue, BN9 9HT Newhaven United Kingdom alperen@vizarchi.co.uk 07495 734425
	DATE 03/11/2025	SCALE 1:50	PAGE NO 03	STATUS Planning Drawings	CLIENT Mrs. Searle		