



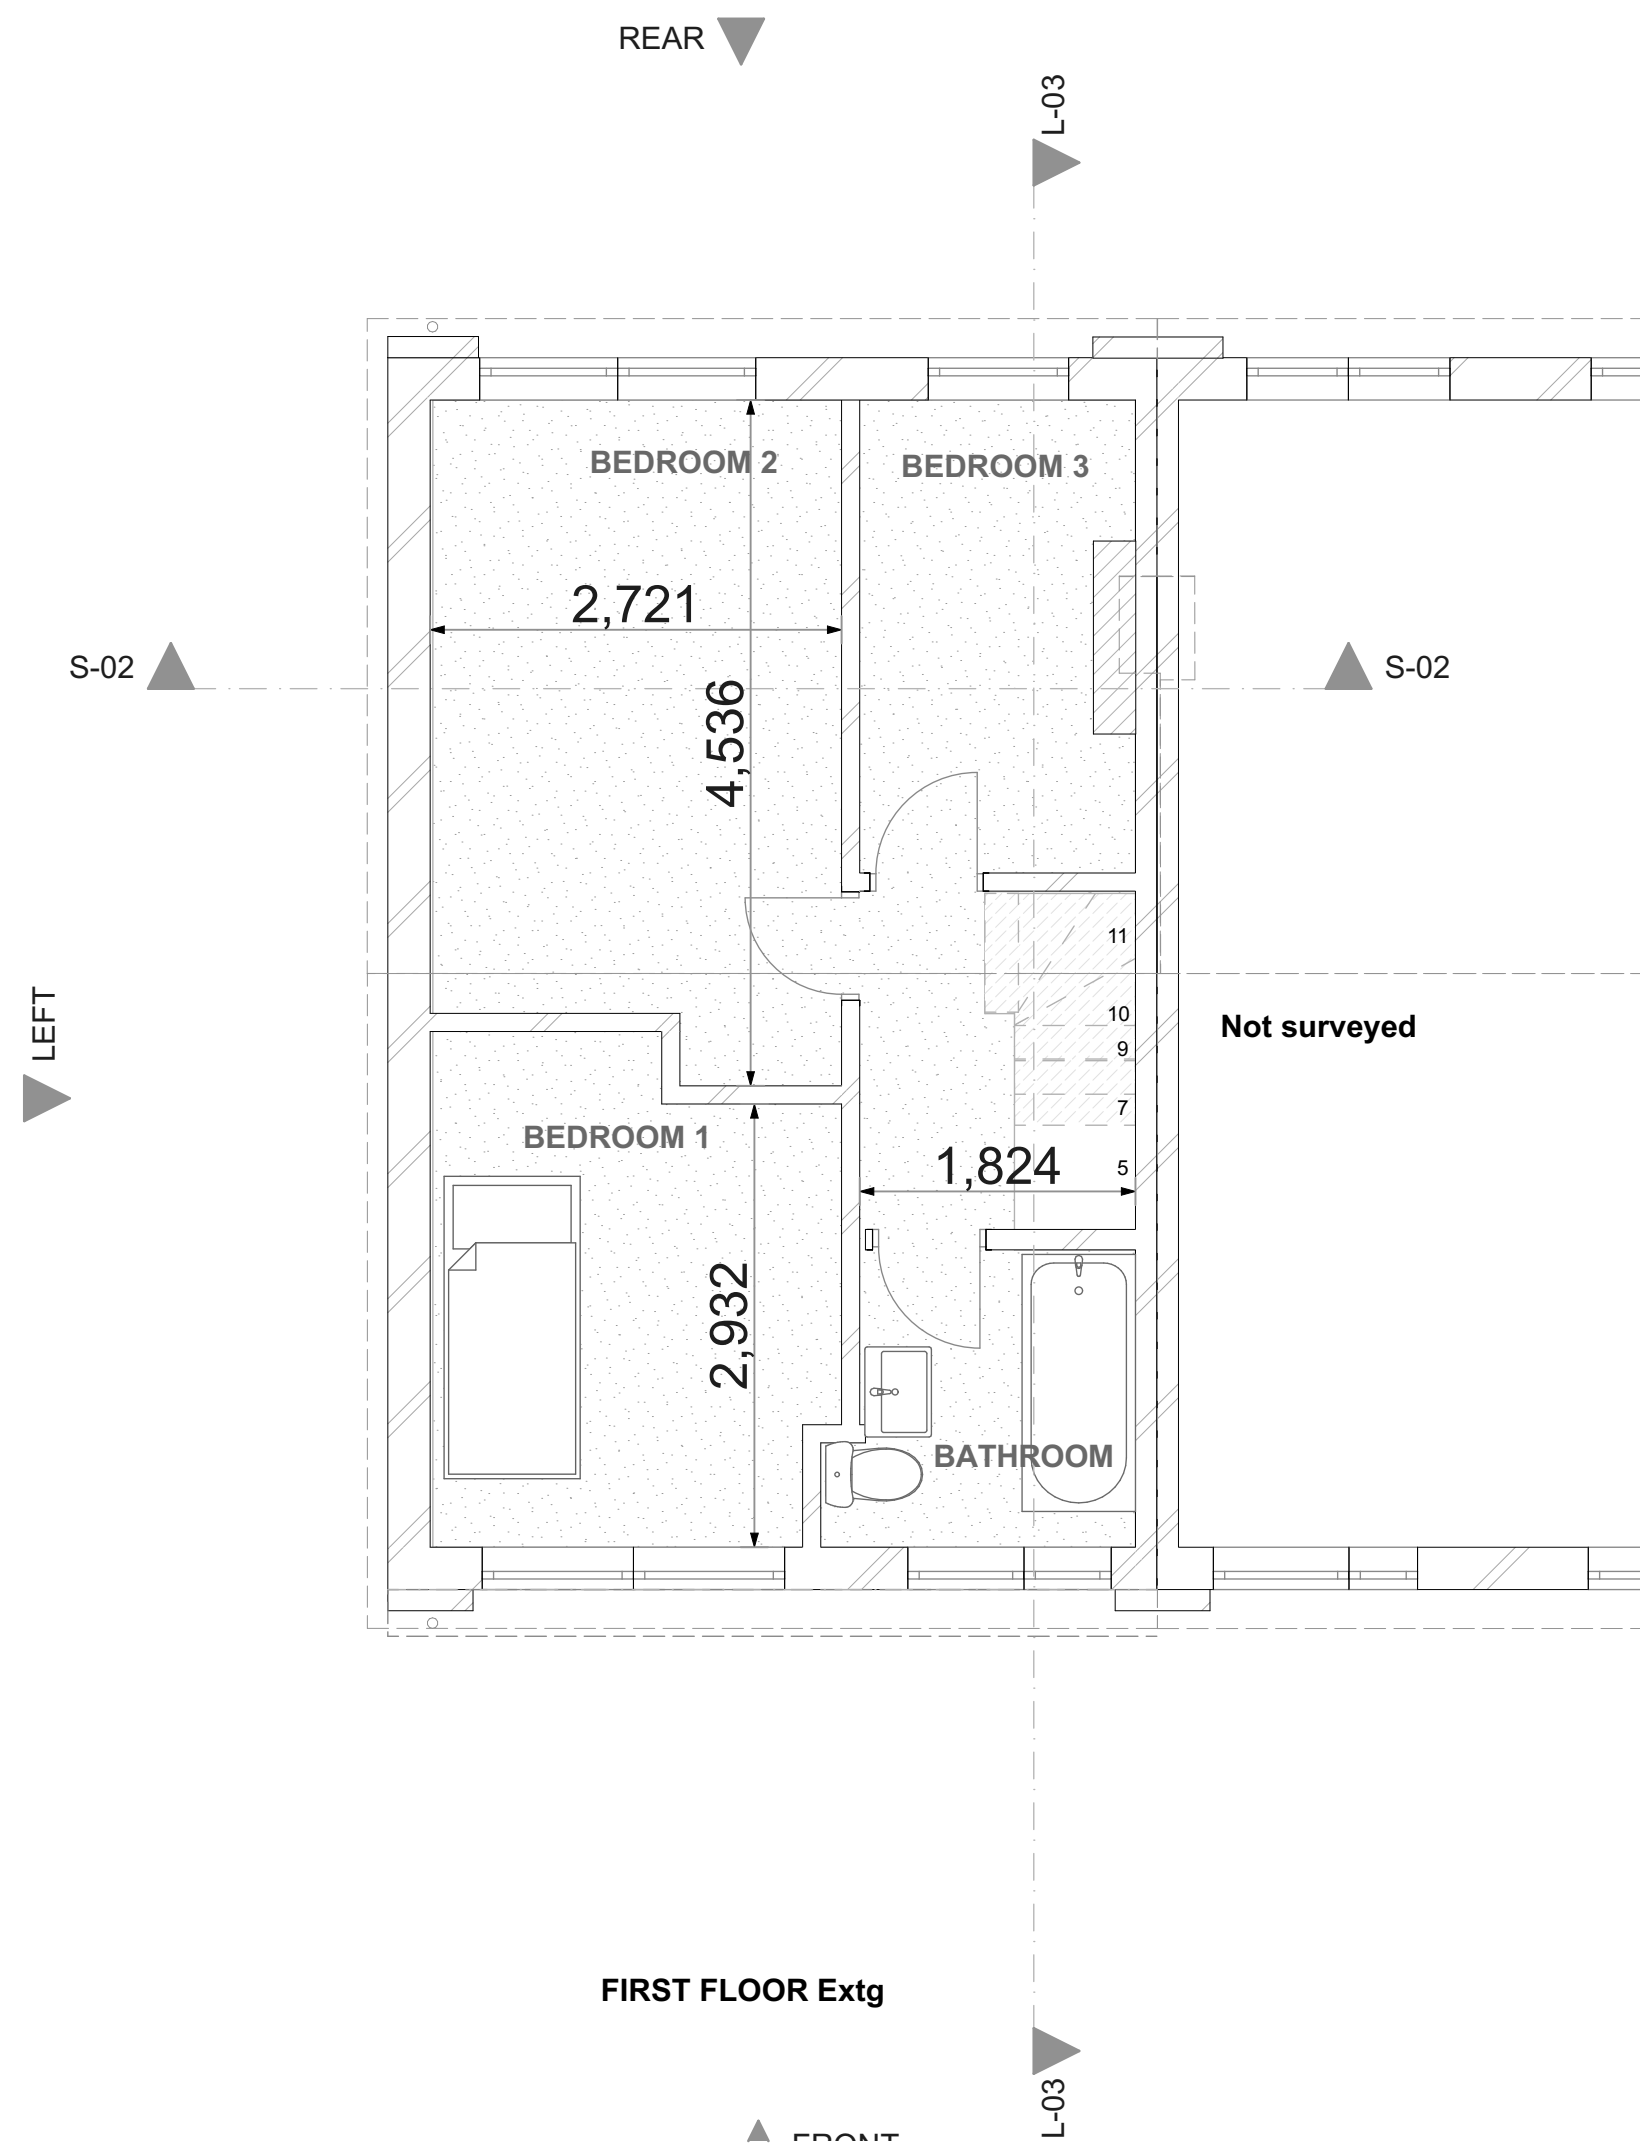

Scale 1:50 @ A2

0 1 2 3 4 5 metres

A2

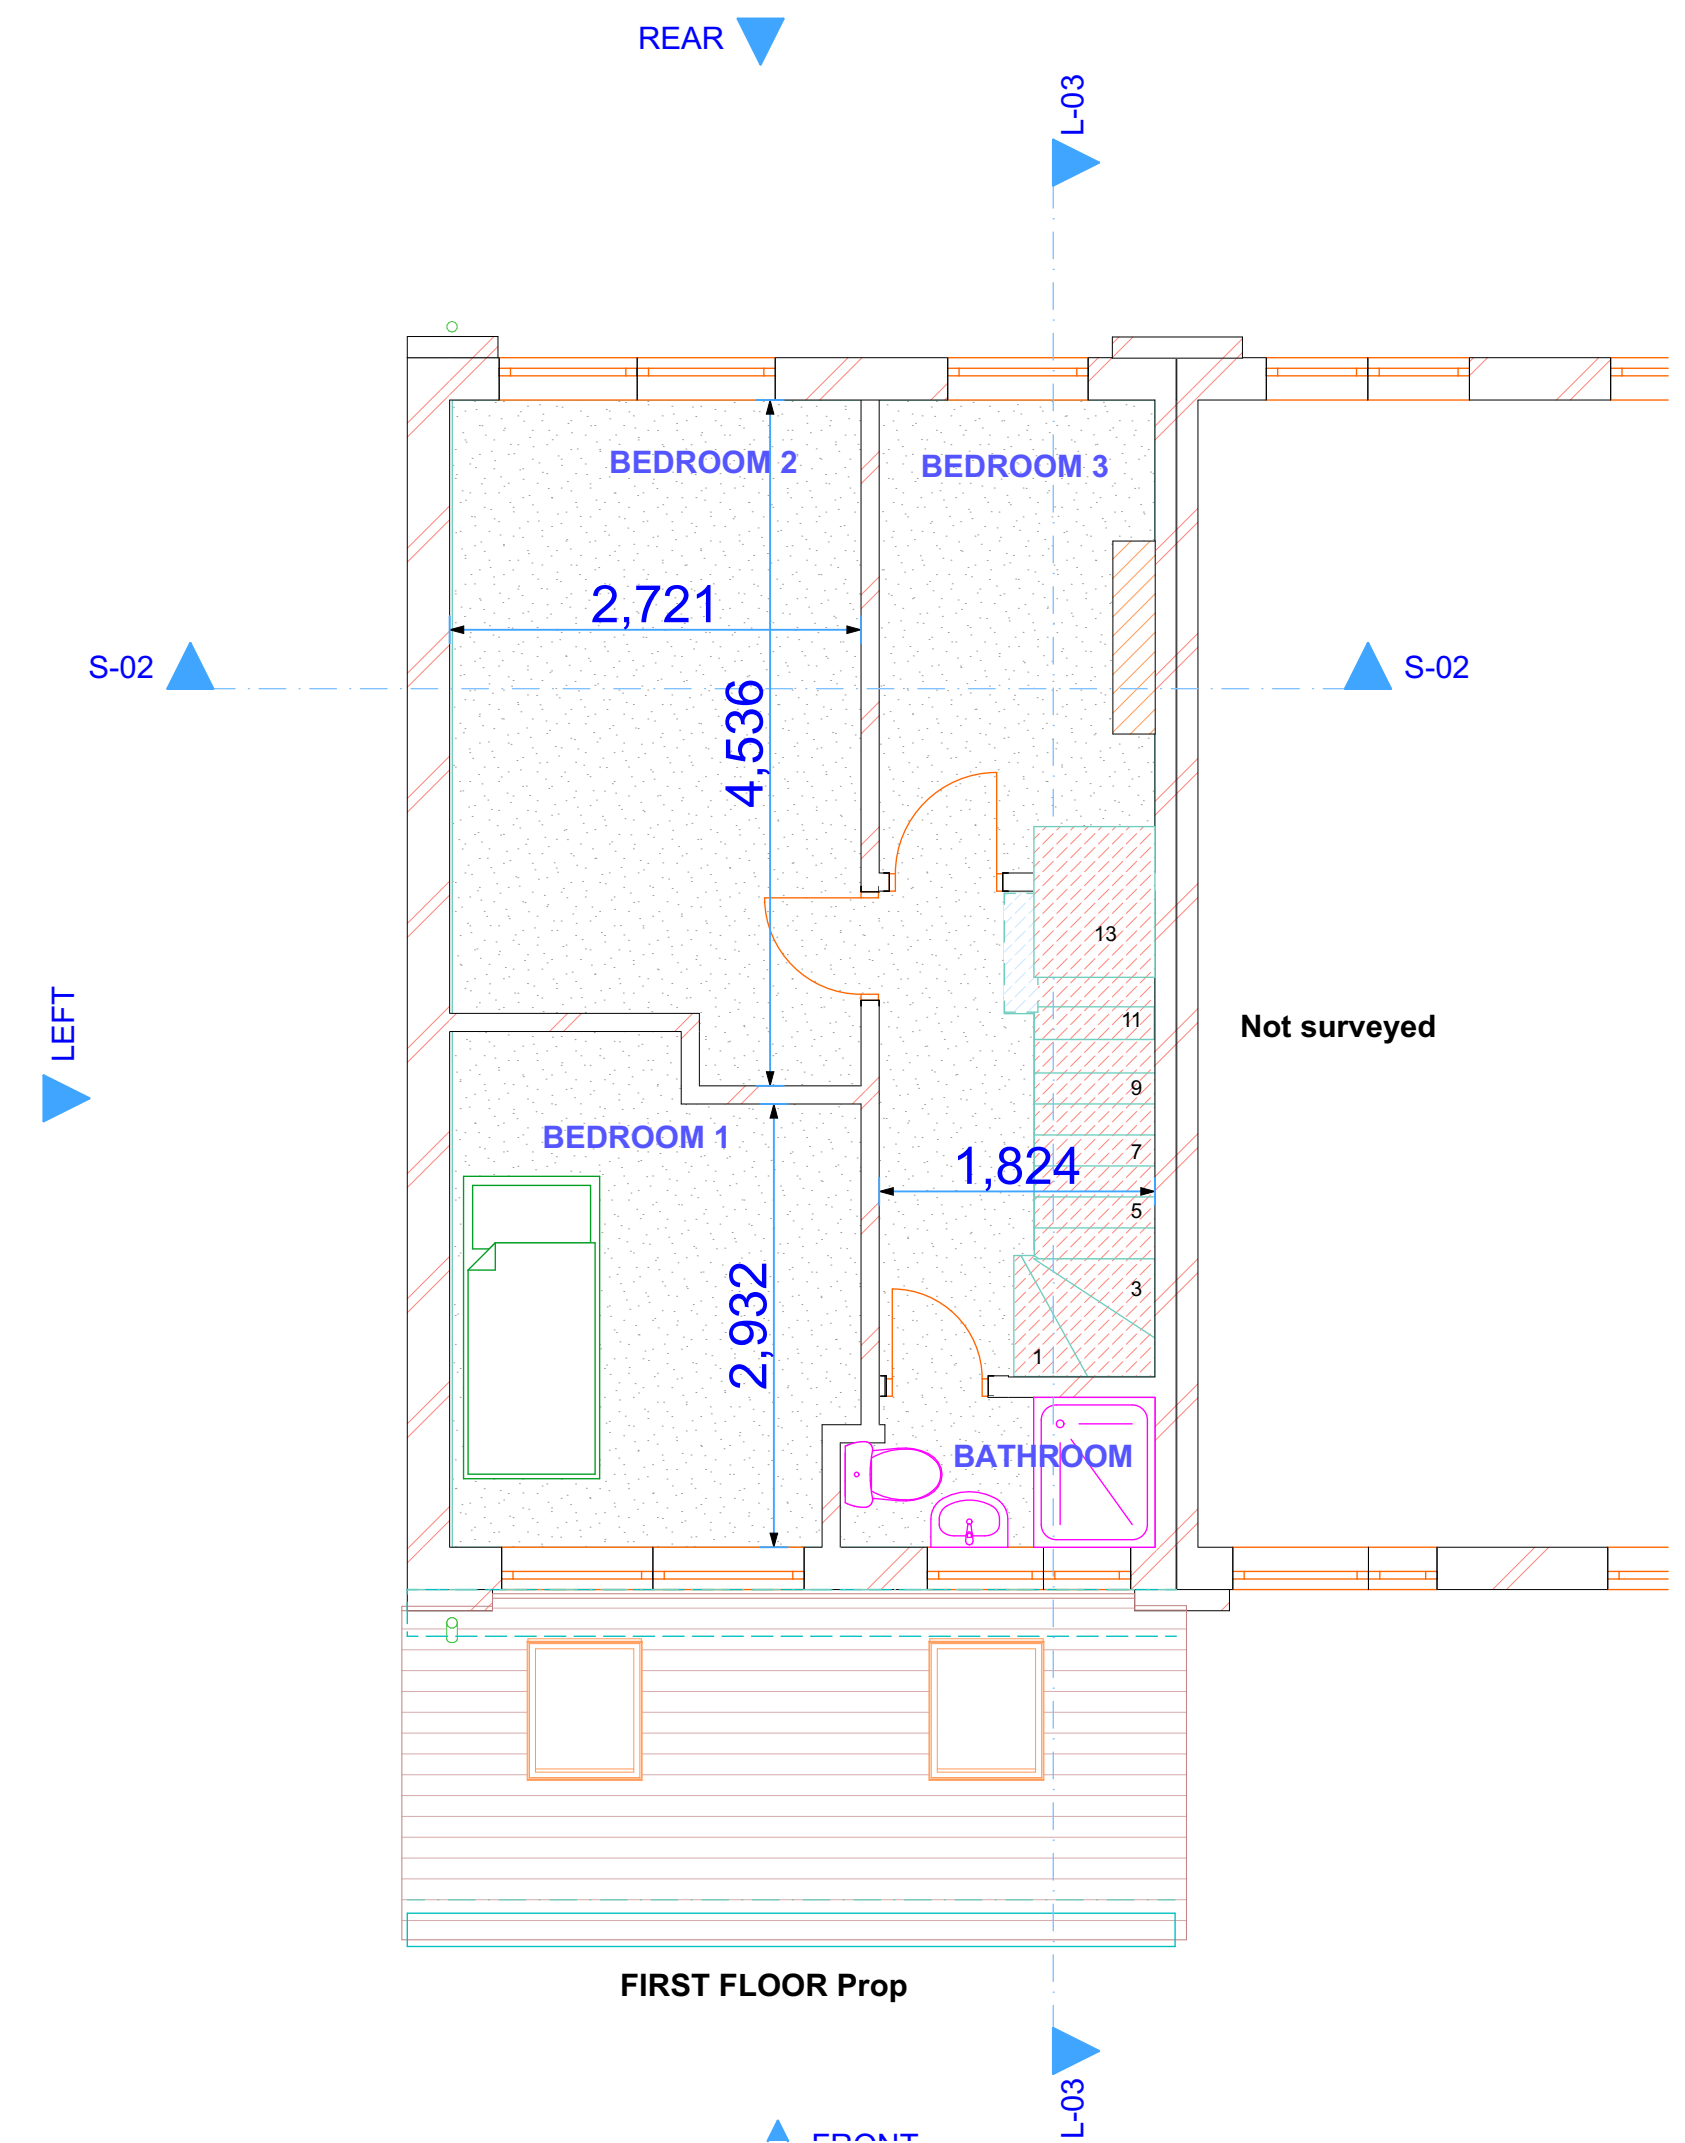

Design by: Peter Hunt, B.Sc.(Hons), Dip. Arch. - Profile Architecture 16 Tynley Grove Guildford, GU4 7PE 01483 566656 07570 789821	Client: Mr J Wetherall Site: 8 Kennedy Avenue East Grinstead RH19 2DE The erection of a ground floor front extension	B		
		A		
			06/02/2025	Drawings released for Planning permission
		First Floor Plans		
		DRG No: JW3123/ 3		