



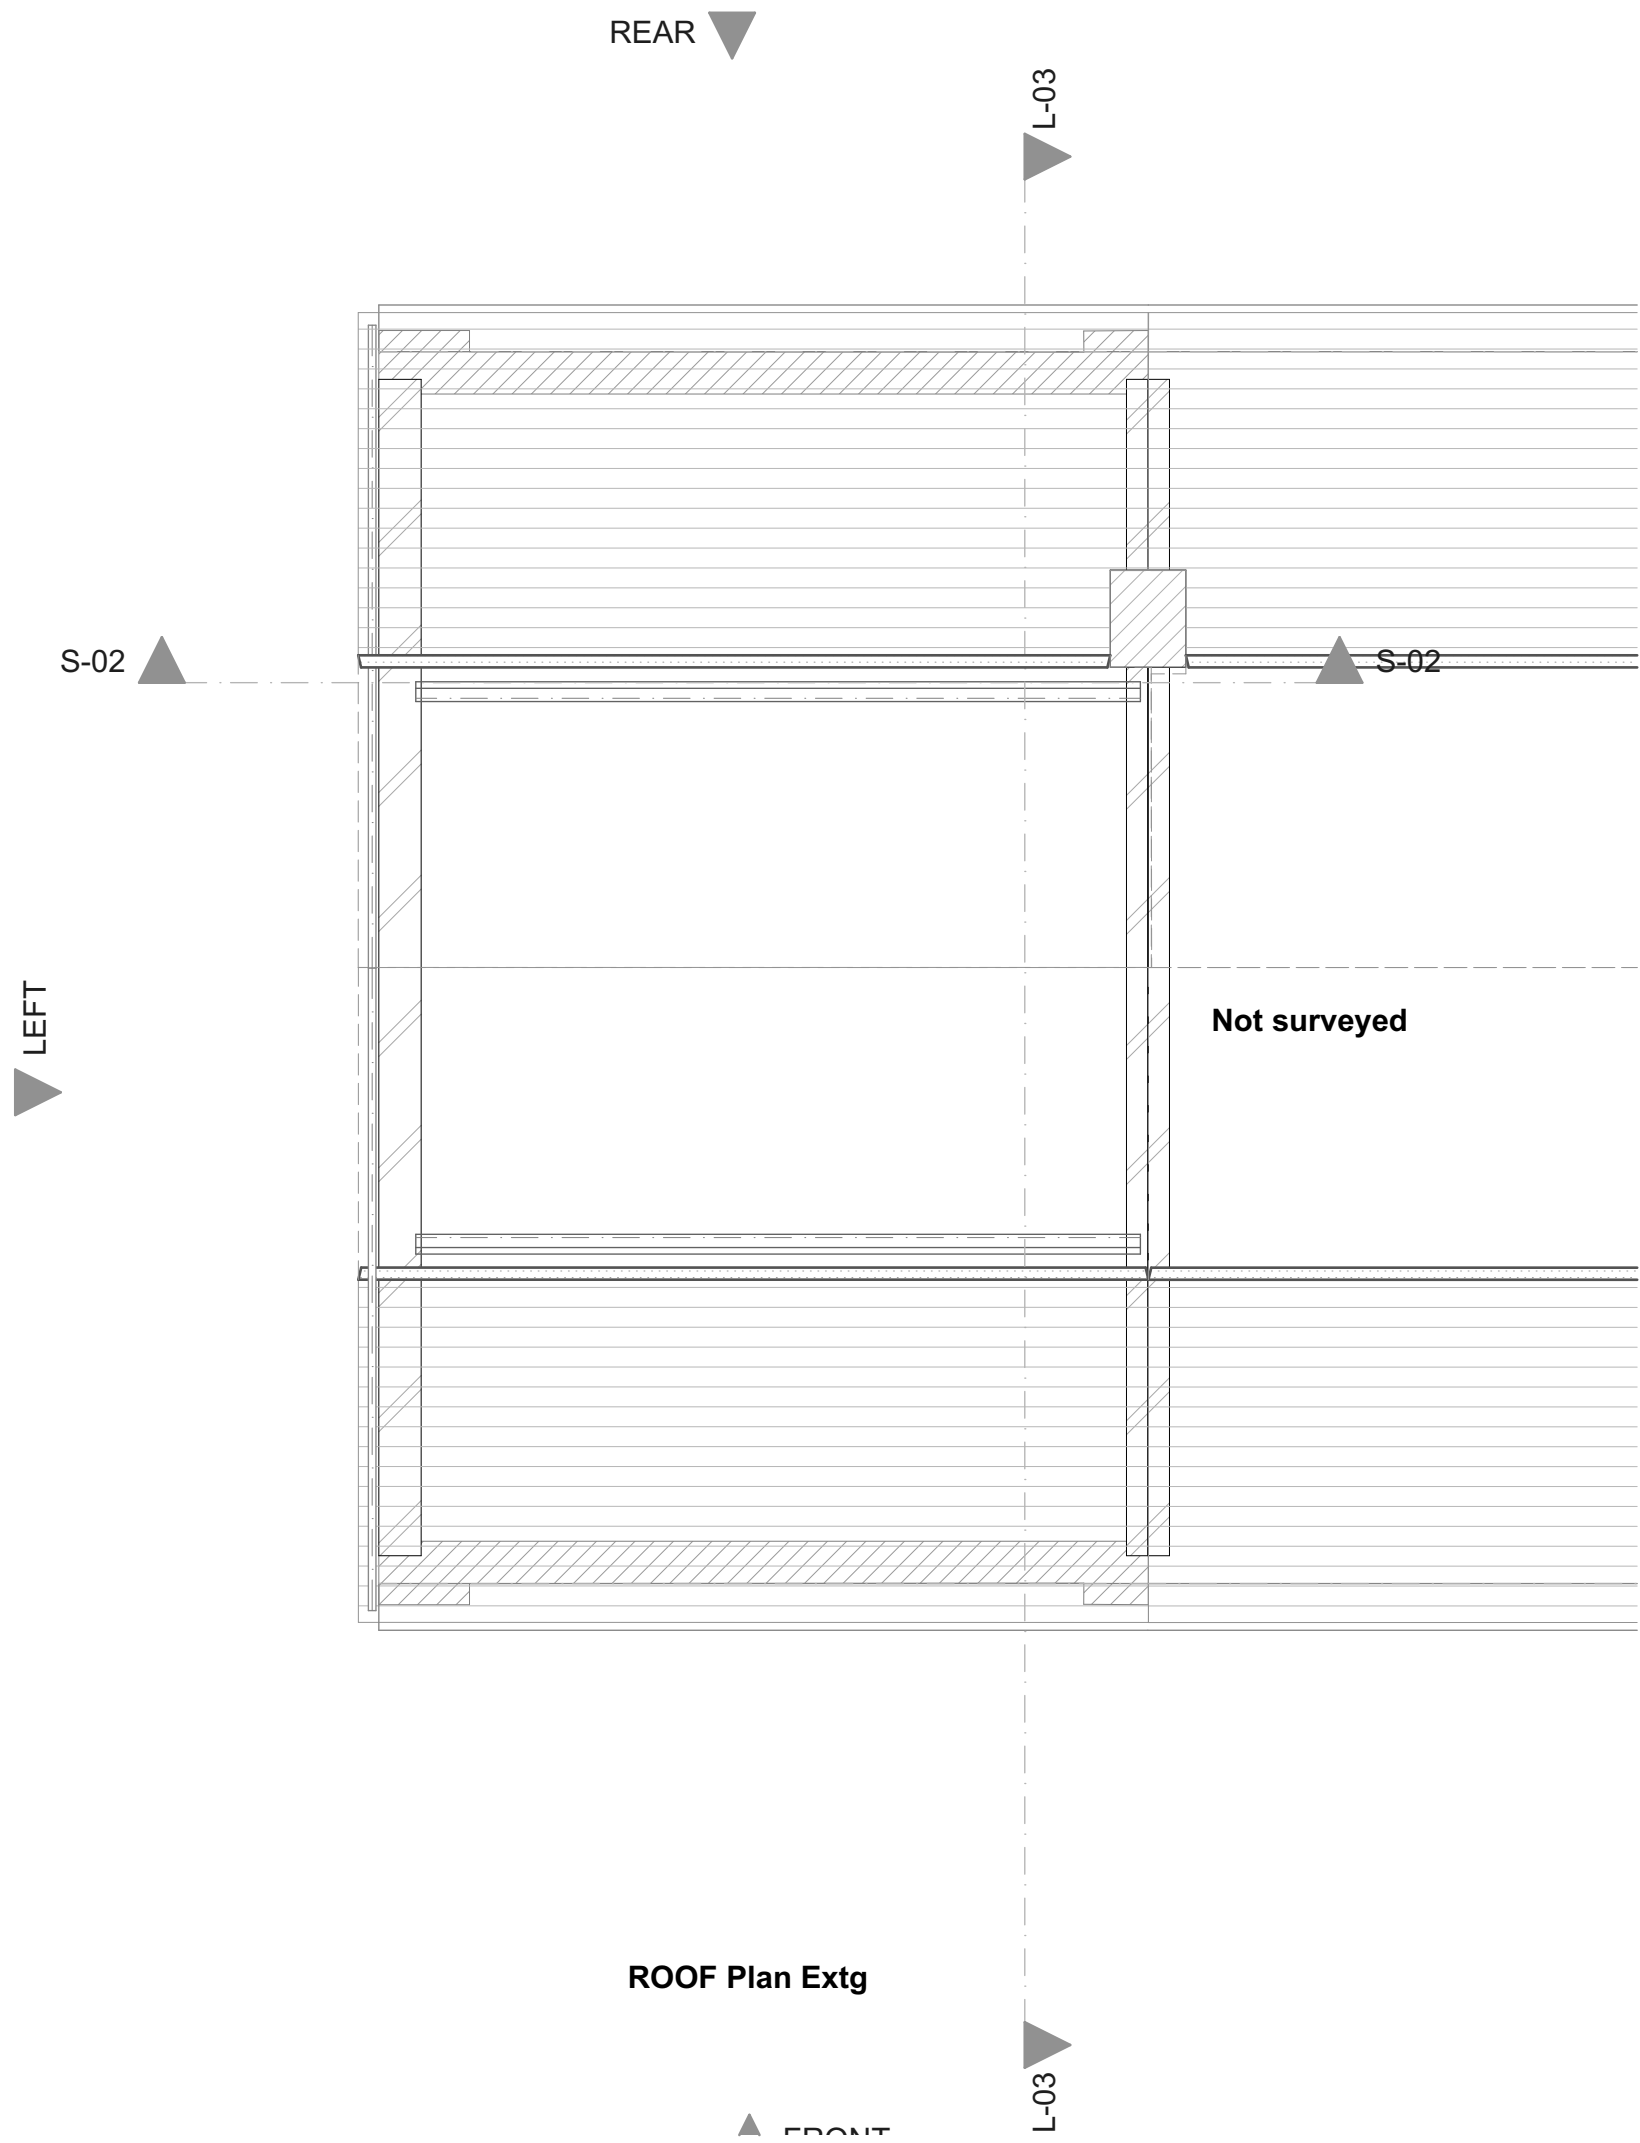

Scale 1:50 @ A2

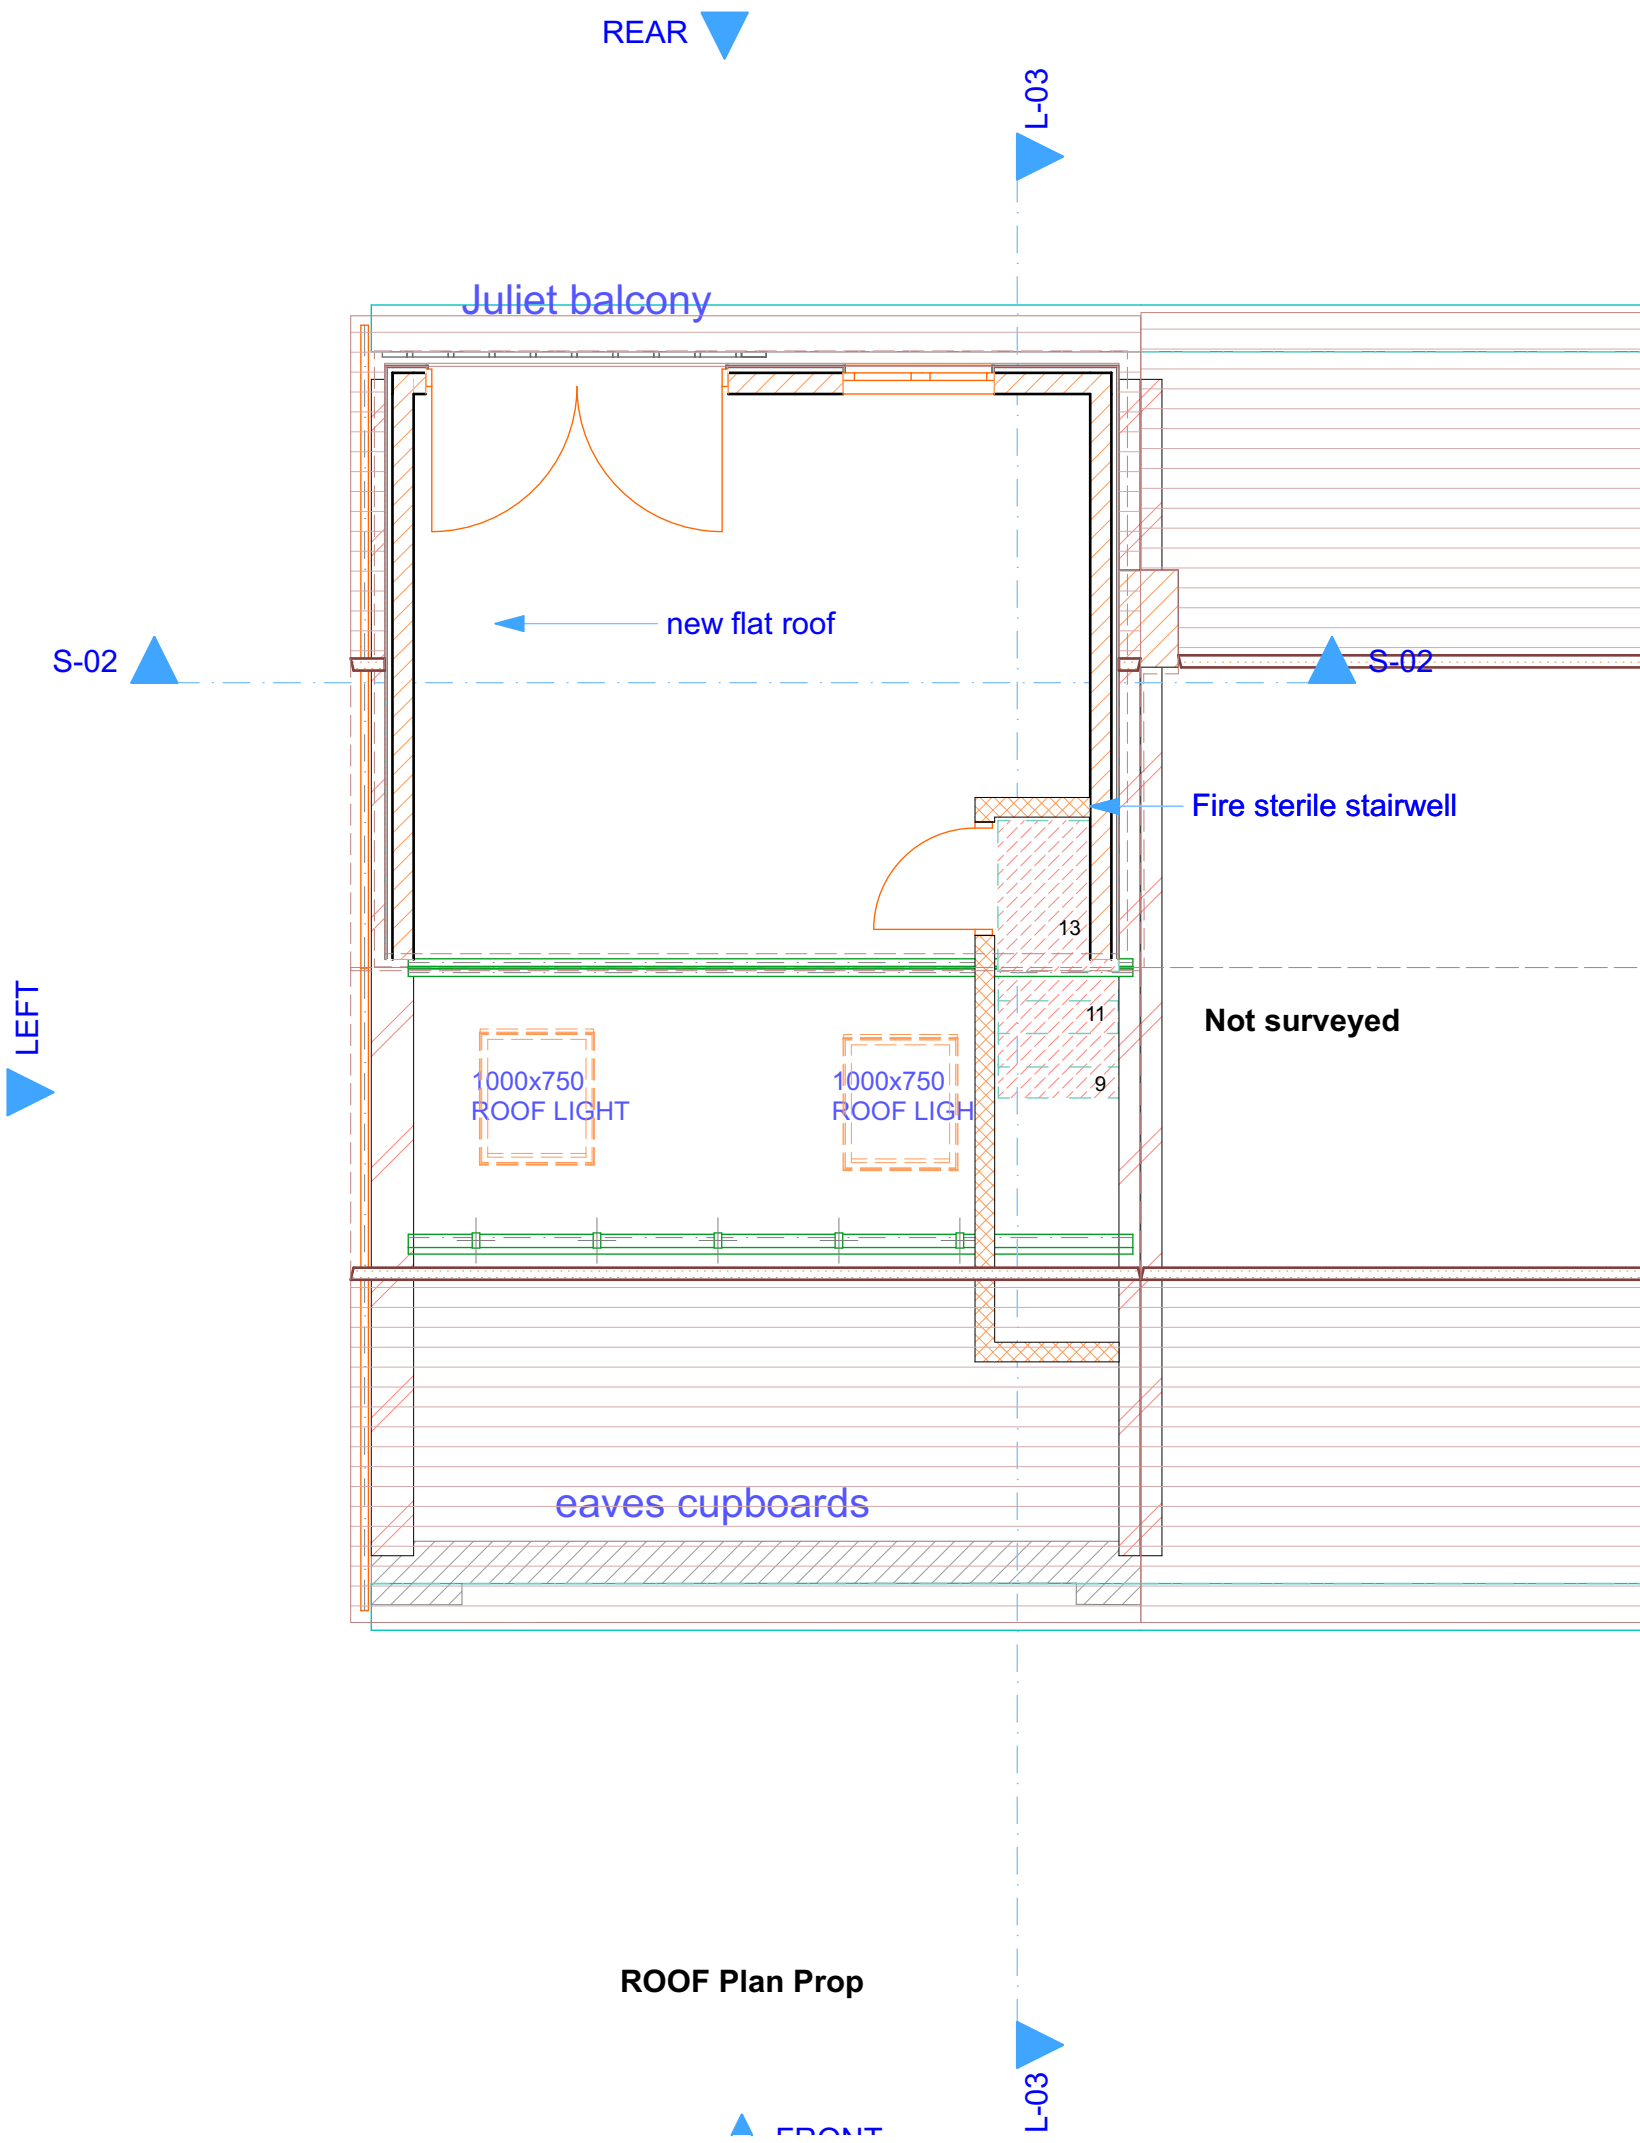

A2



REV		
B		
A		
	06/02/2025	Drawings released for Planning permission
Roof Plans		
DRG No: JW3123/ 5		

Design by: Peter Hunt, B.Sc.(Hons), Dip. Arch. - Profile Architecture 16 Tynley Grove Guildford, GU4 7PE 01483 566656 07570 789821	Client: Mr J Wetherall Site: 8 Kennedy Avenue East Grinstead RH19 2DE The erection of a ground floor front extension
---	--