




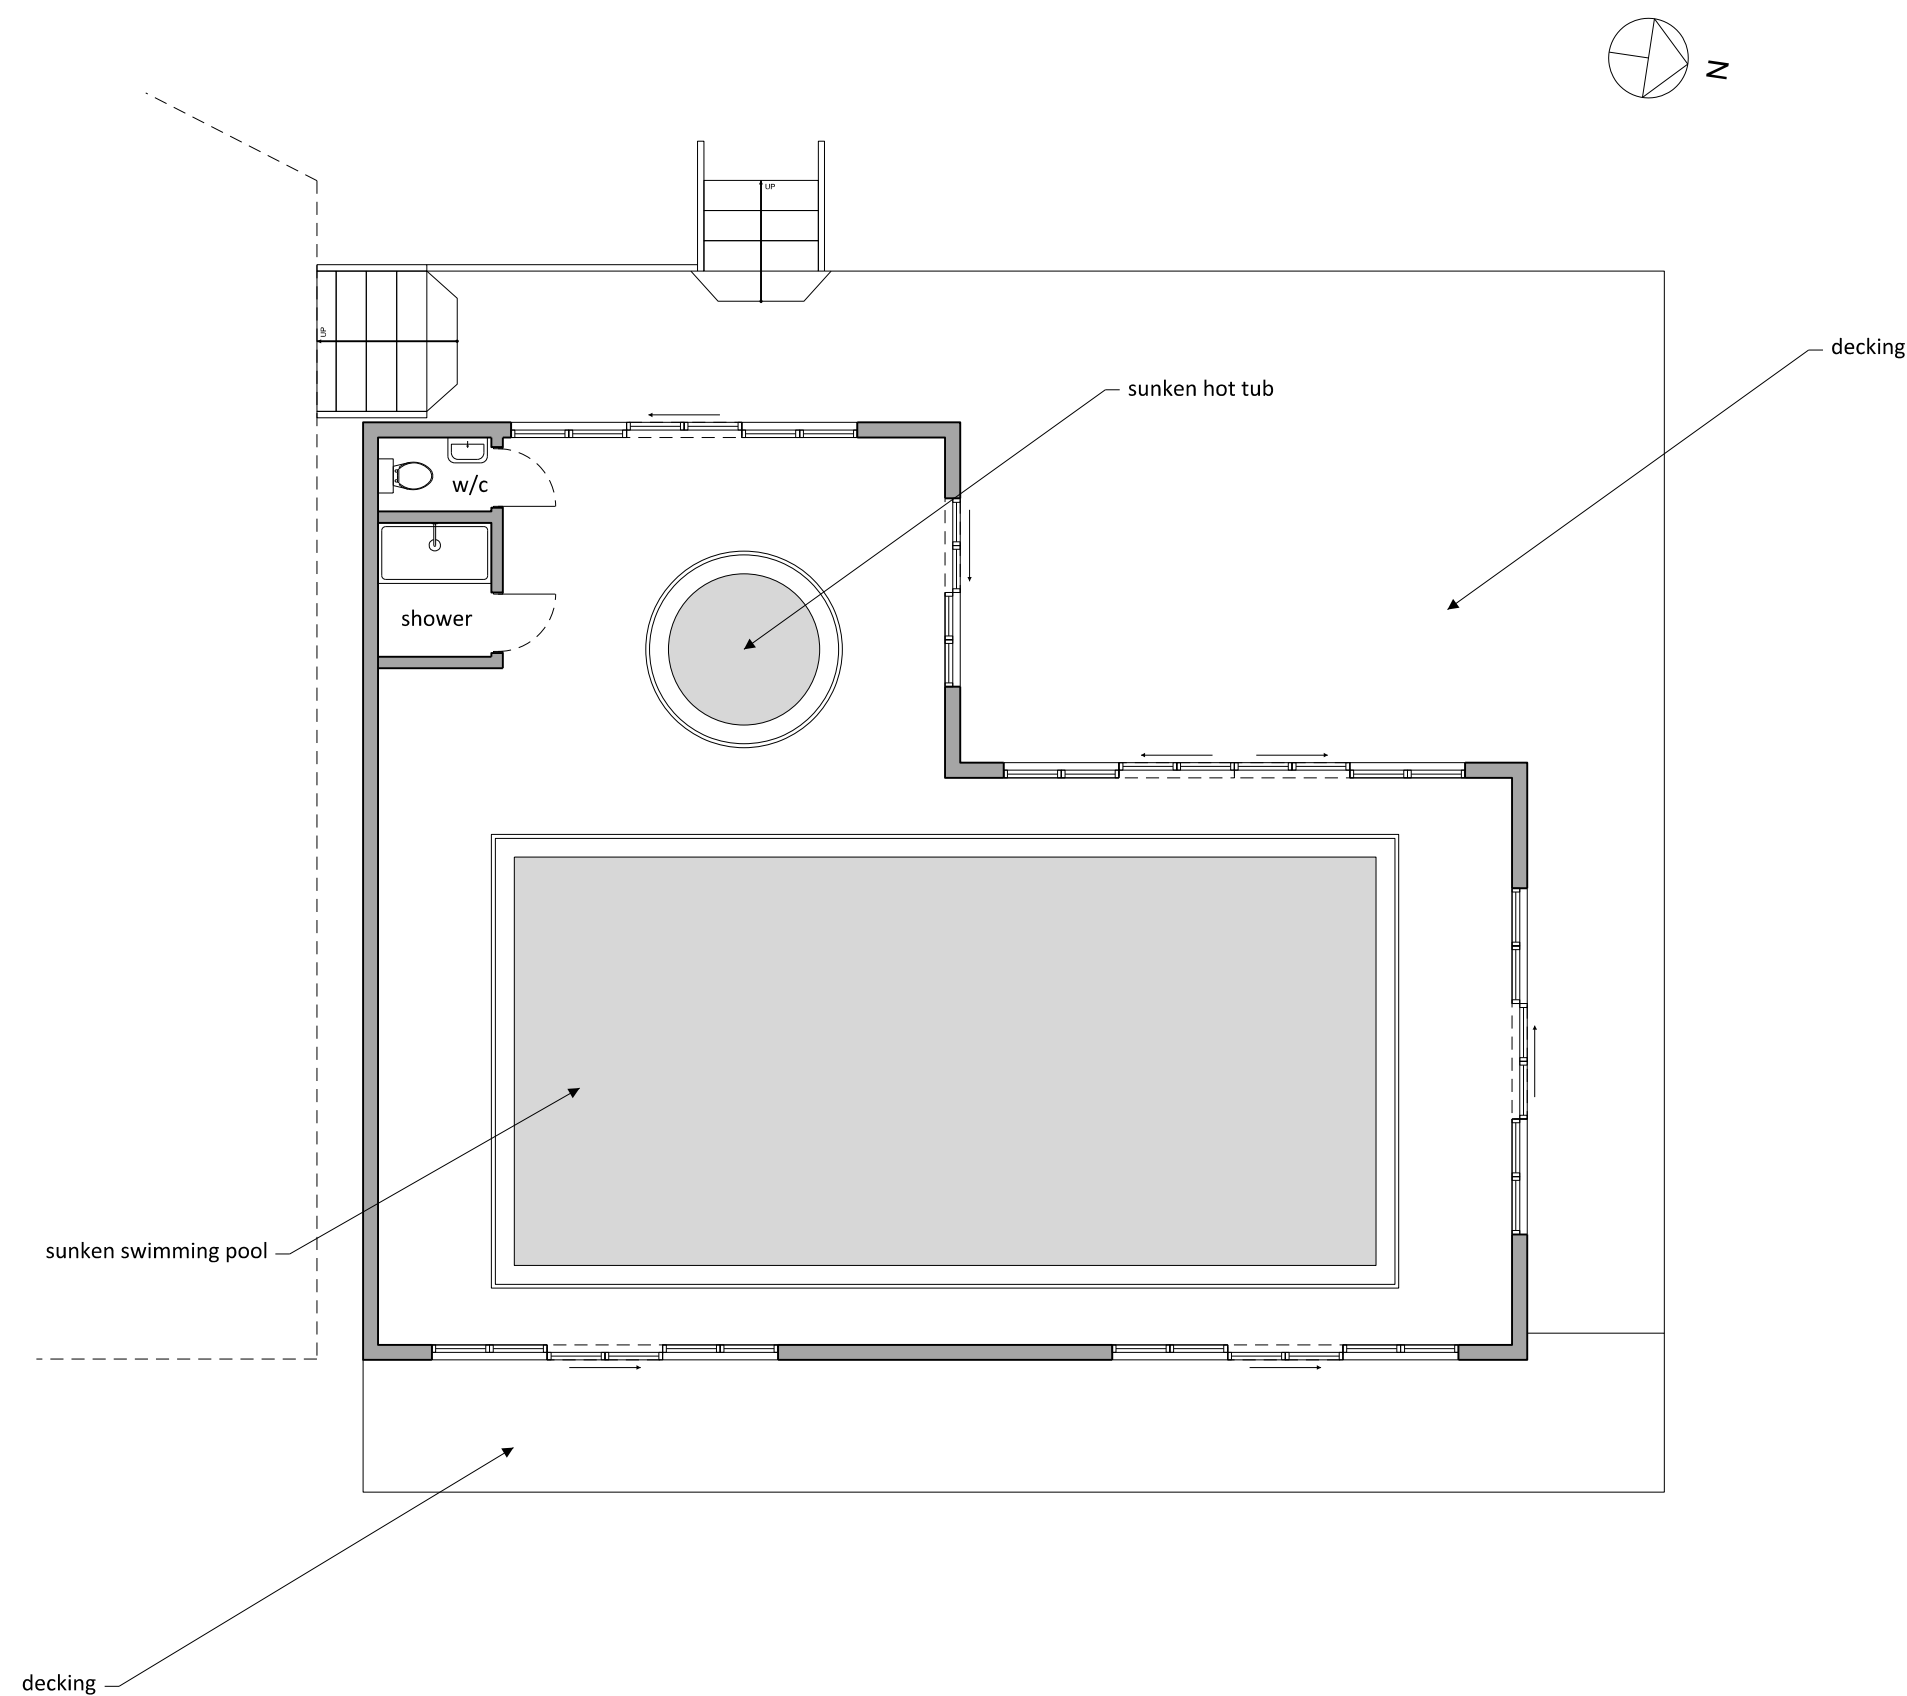


GF	Ground Floor Plan

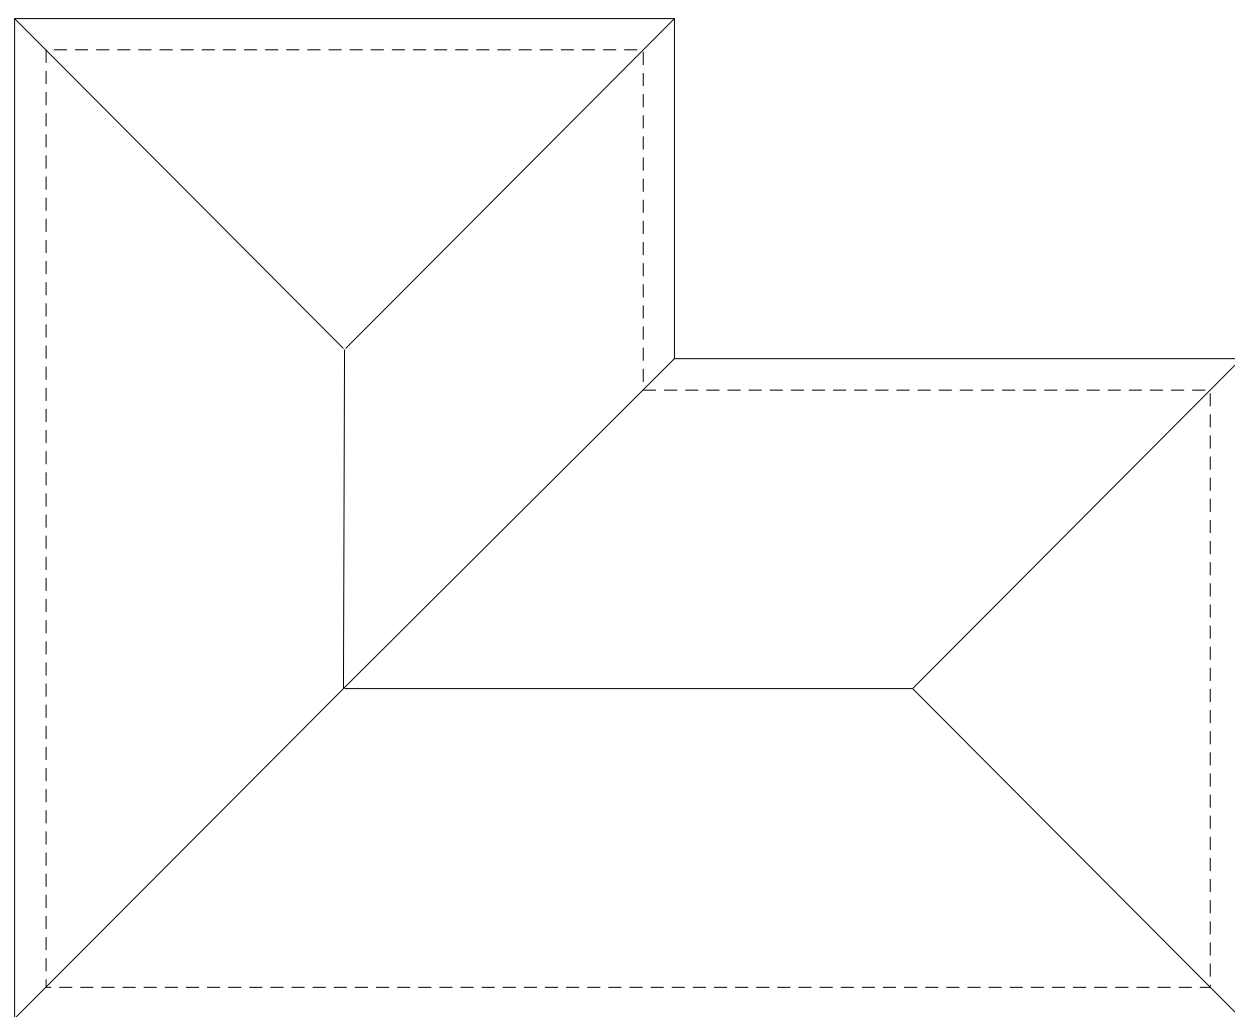


R	Roof Plan

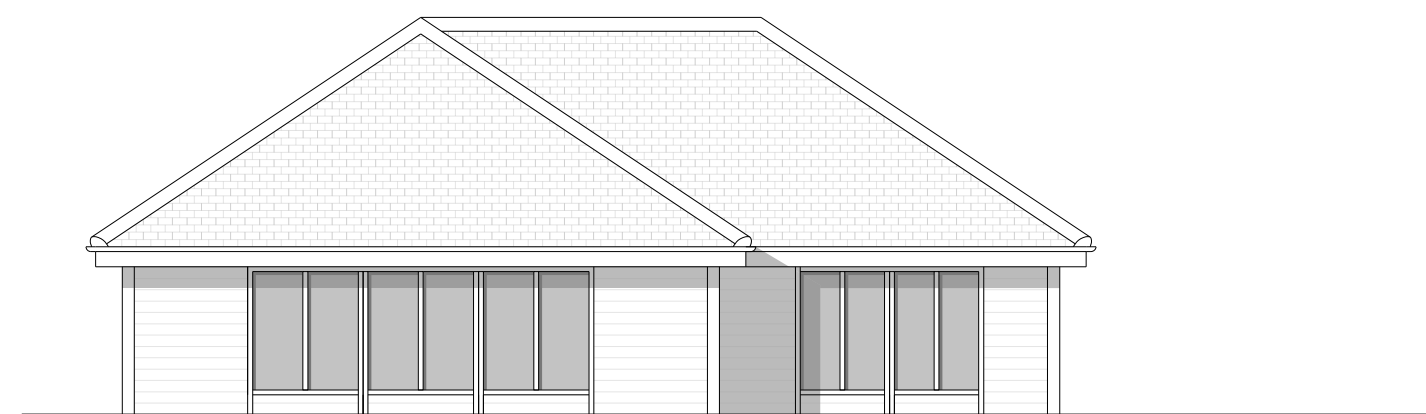


N	North Elevation

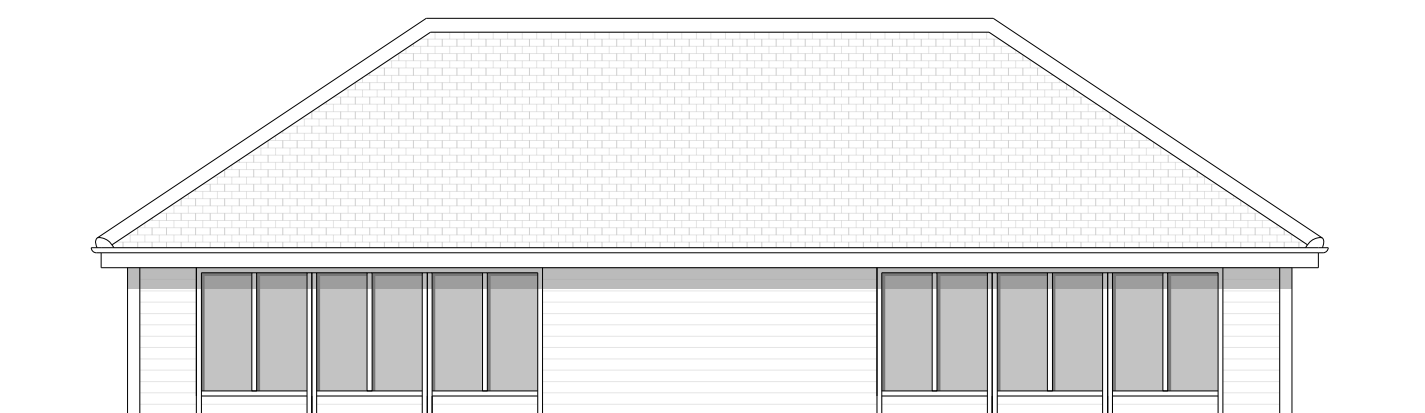

E	East Elevation

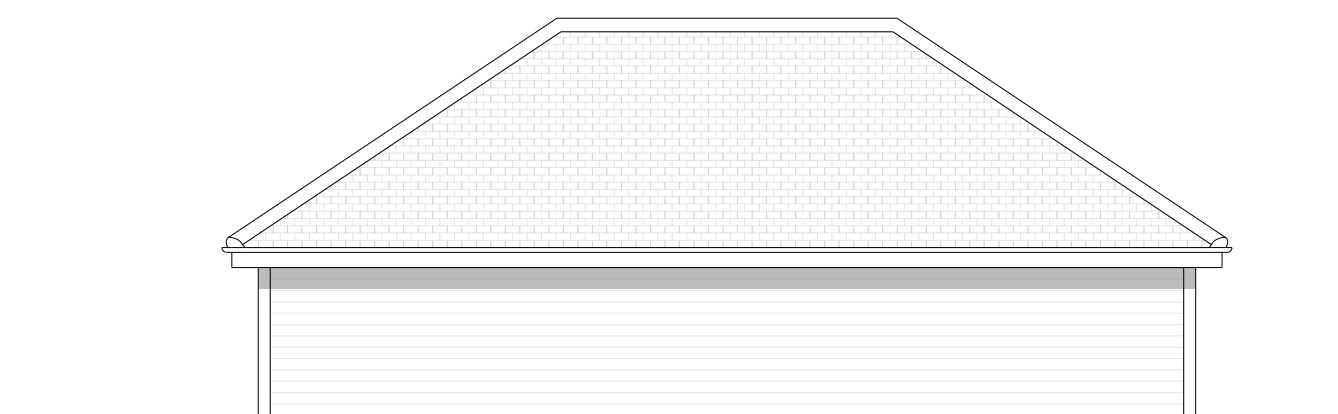

S	South elevation

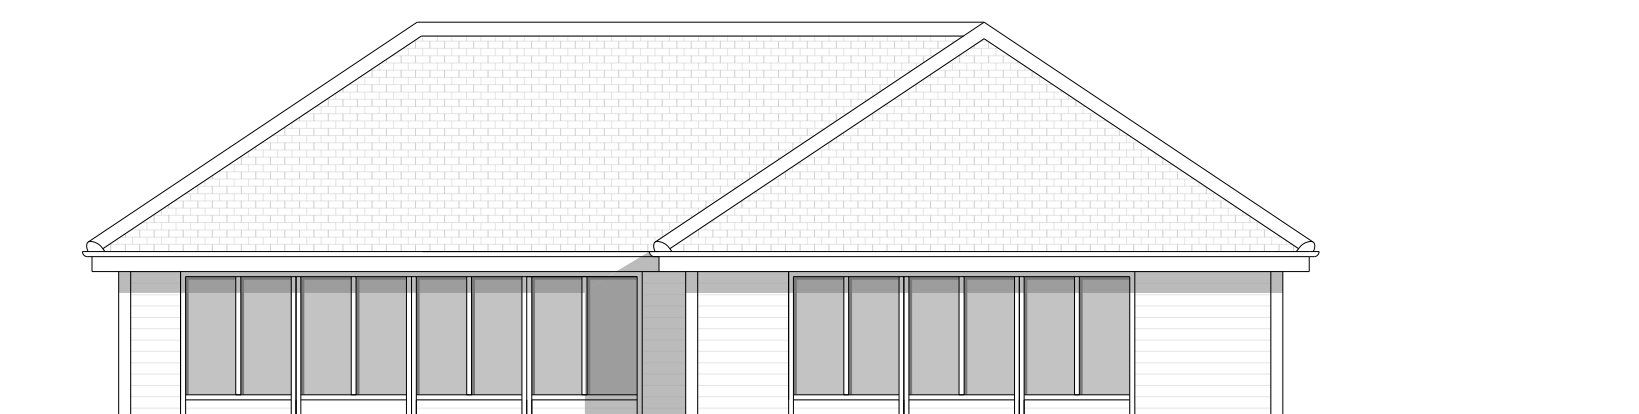

W	West Elevation

Revisions

REV	DATE	NOTE

Project address

Goddenwick Farm
Lindfield
RH16 2QX

Client	Goddenwick Farm
--------	-----------------

Project title	Goddenwick Farm
---------------	------------------------

Drawing Title	Pre-Existing Drawings
---------------	-----------------------

Scale	Drawn by
1:100 @ A1	MB

Project No.	Drawing no.	Revision
215	001	P1

Status	First Drawn
Design	04.02.25

CAAD