




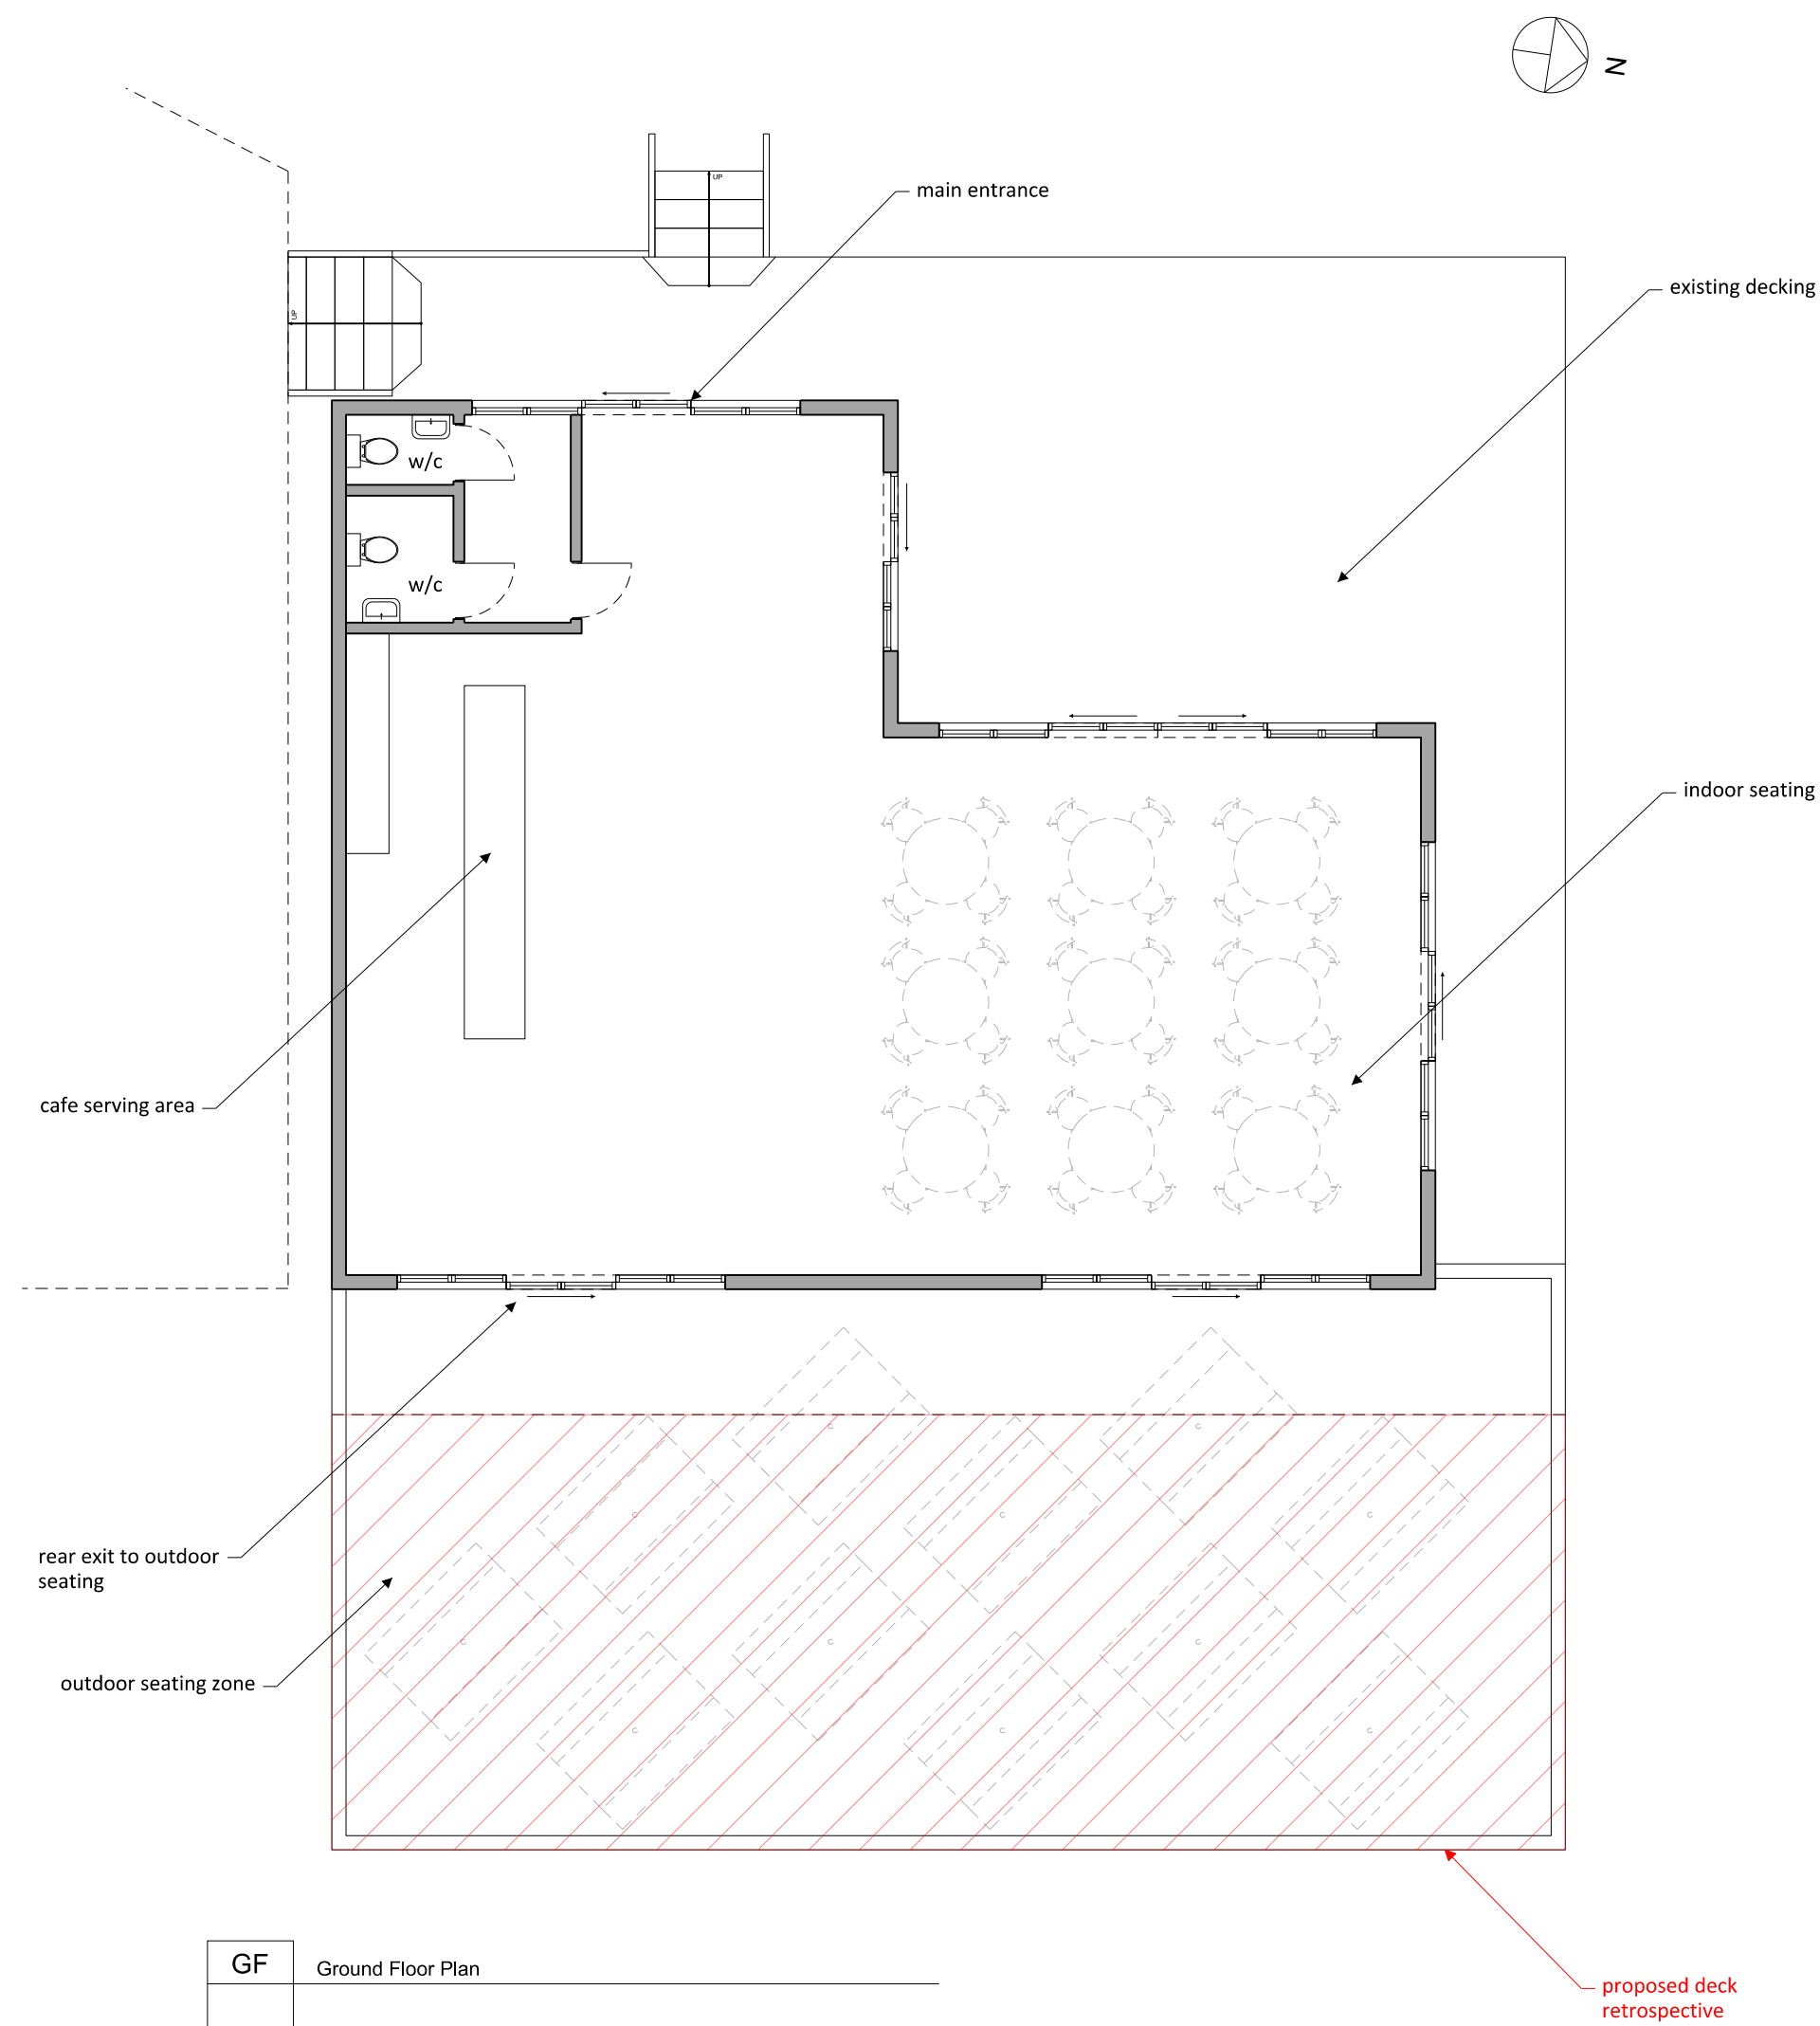


GF Ground Floor Plan

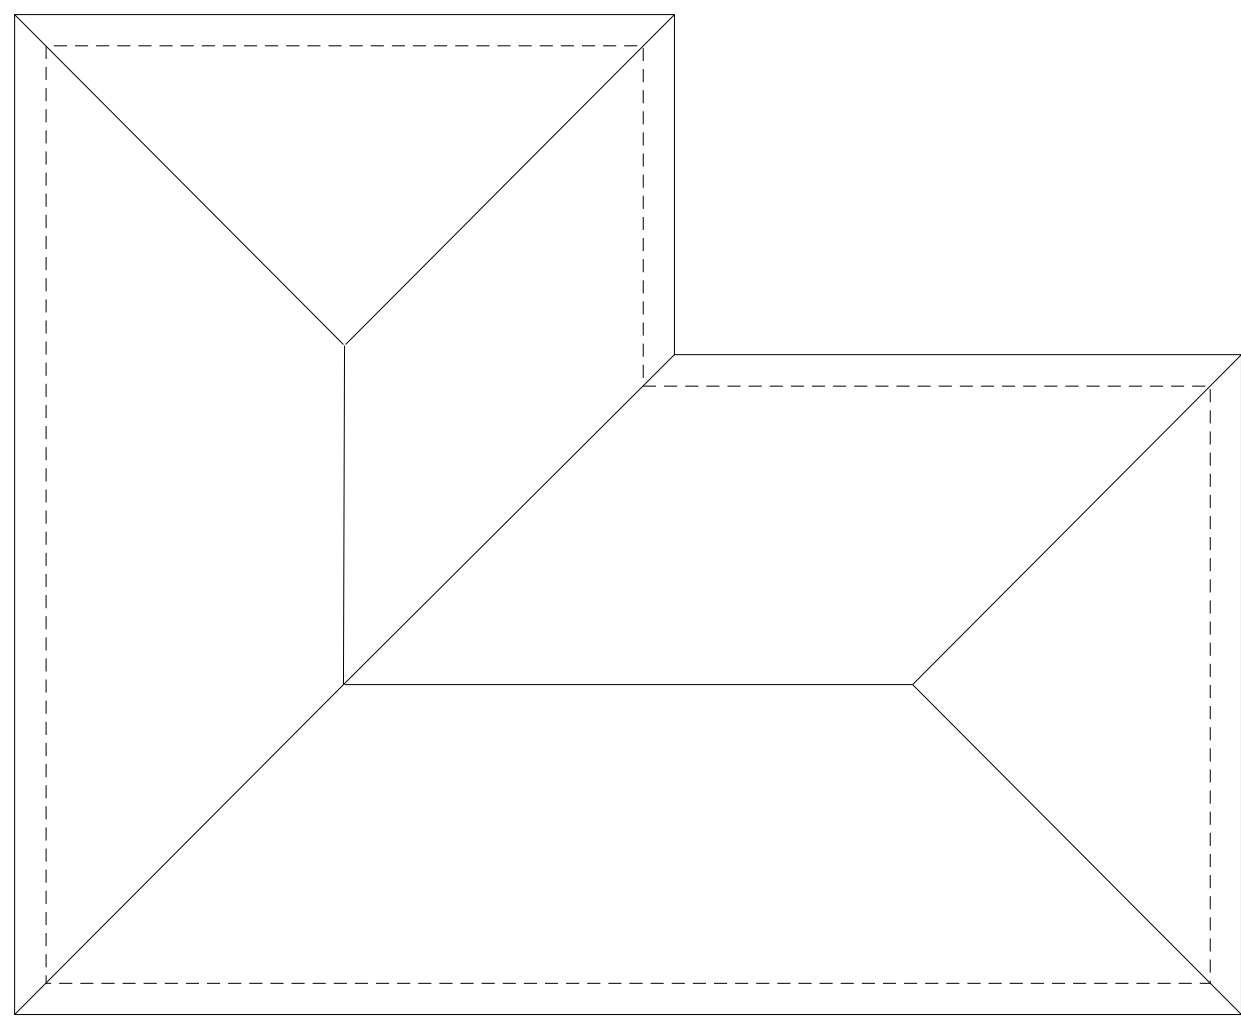


R Roof Plan

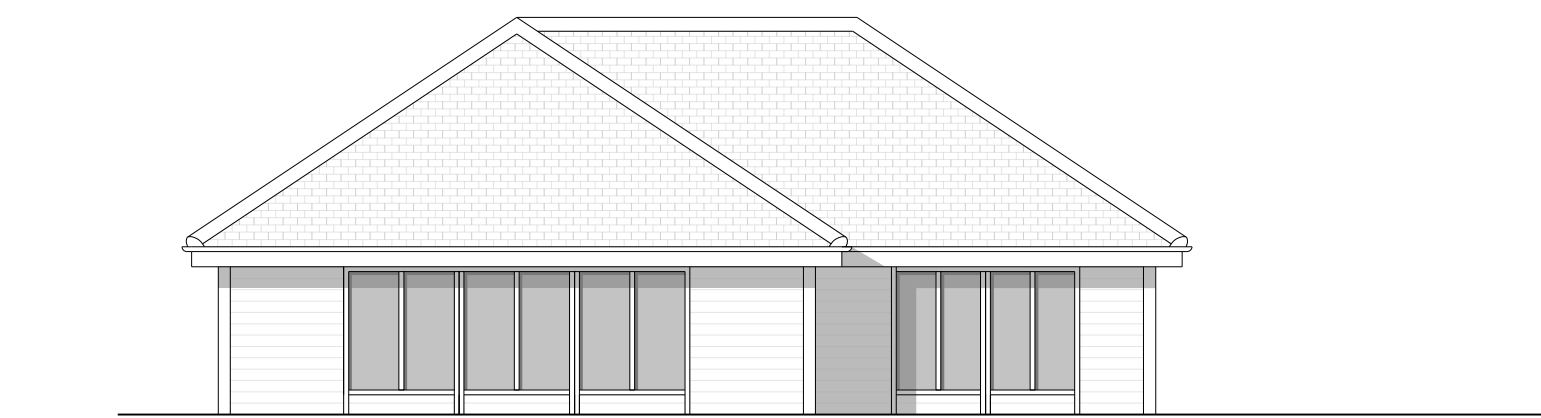


N North Elevation

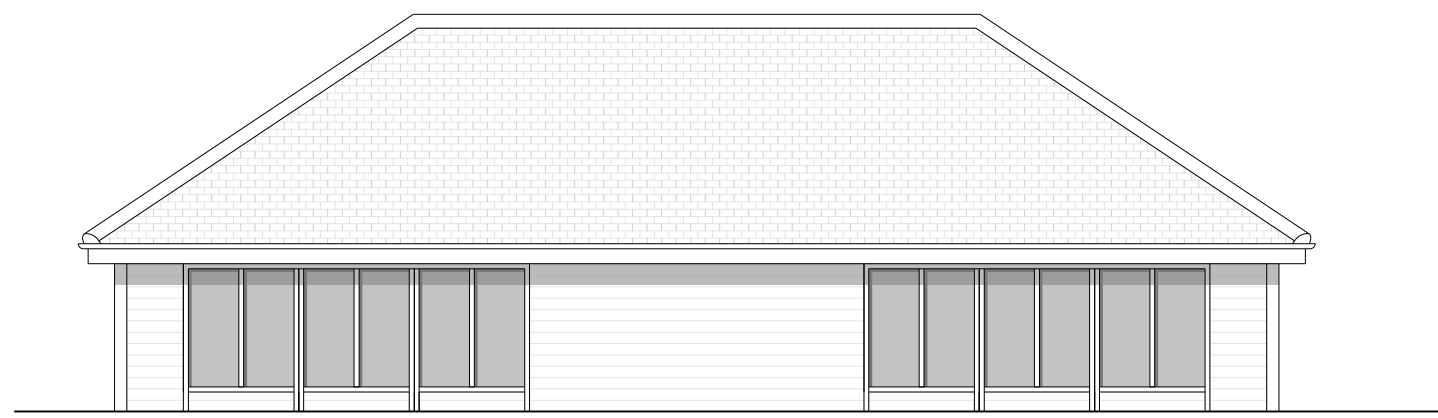

E East Elevation

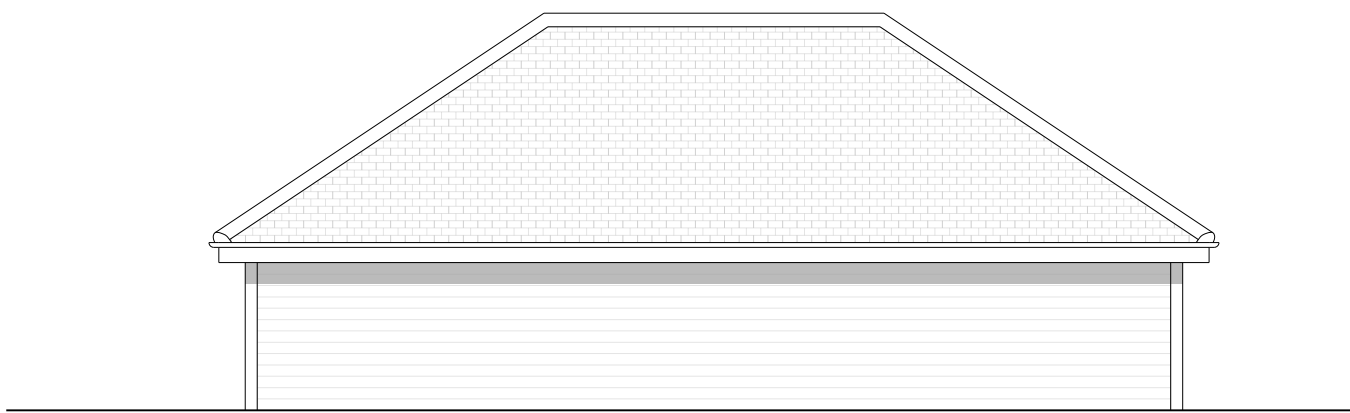

S South elevation

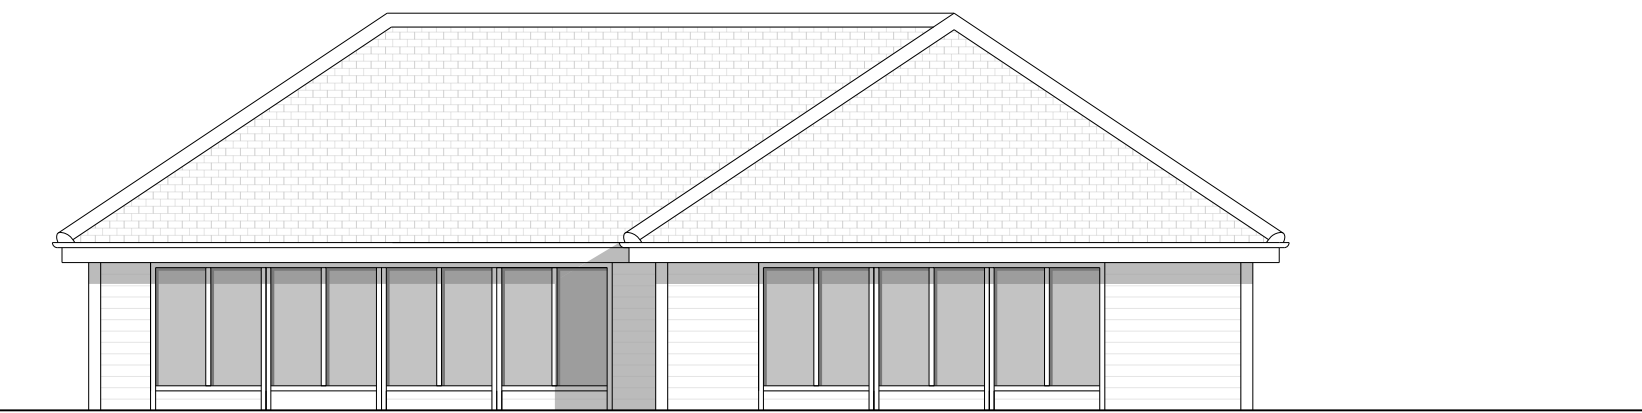

W West Elevation

Contractor to check and verify all dimensions on site prior to commencing work. Any discrepancies to be reported to the architect immediately.

A1

Revisions

Rev	Date	Note
-----	------	------

Project address

Goddenwick Farm
Lindfield
RH16 2QX

Client

Goddenwick Farm

Project title

Goddenwick Farm

Drawing Title

Proposed Drawings

Scale

1:100 @ A1

Drawn by

MB

Project No.

215

Drawing no.

002

Revision

P1

Status

Design

First Drawn

04.02.25

FAB ARCHITECTS

Goddenwick Farm - Lindfield

© FAB ARCHITECTS LTD.