




1 Front Elevation

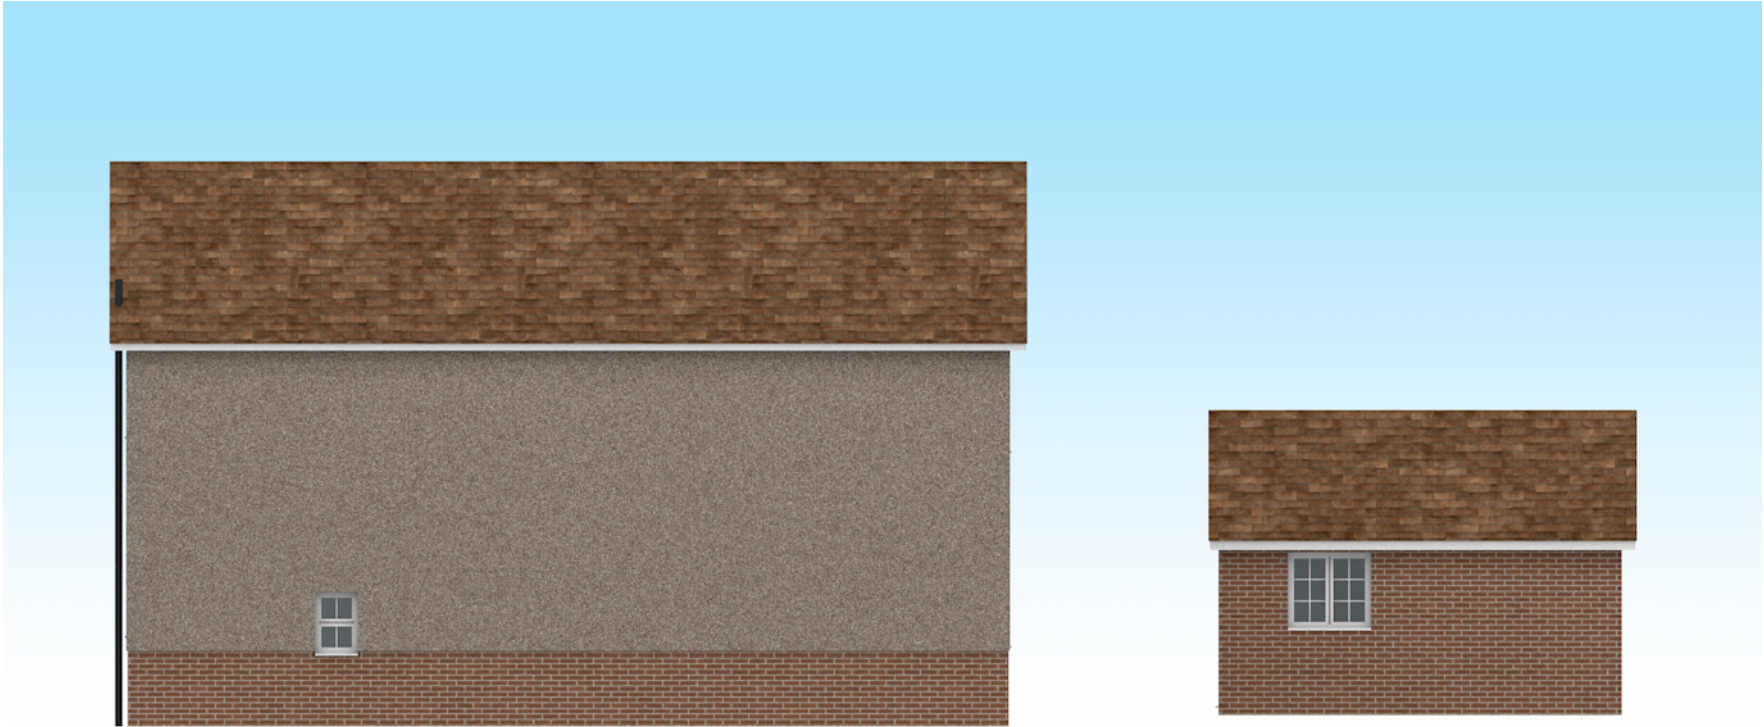

3 Side Elevation (Left)



2 Rear Elevation



4 Side Elevation (Right)

TITLE
Existing Elevations

DRAWING No.
4097-02

DRAWN
KH

ISSUE
A

DATE
01/10/2025

CLIENT
Mr & Mrs Longbottom

PROJECT ADDRESS
Chilcotts, Cuckfield, Haywards
Heath RH17 5BZ

SCALE
1:100 at A3

