




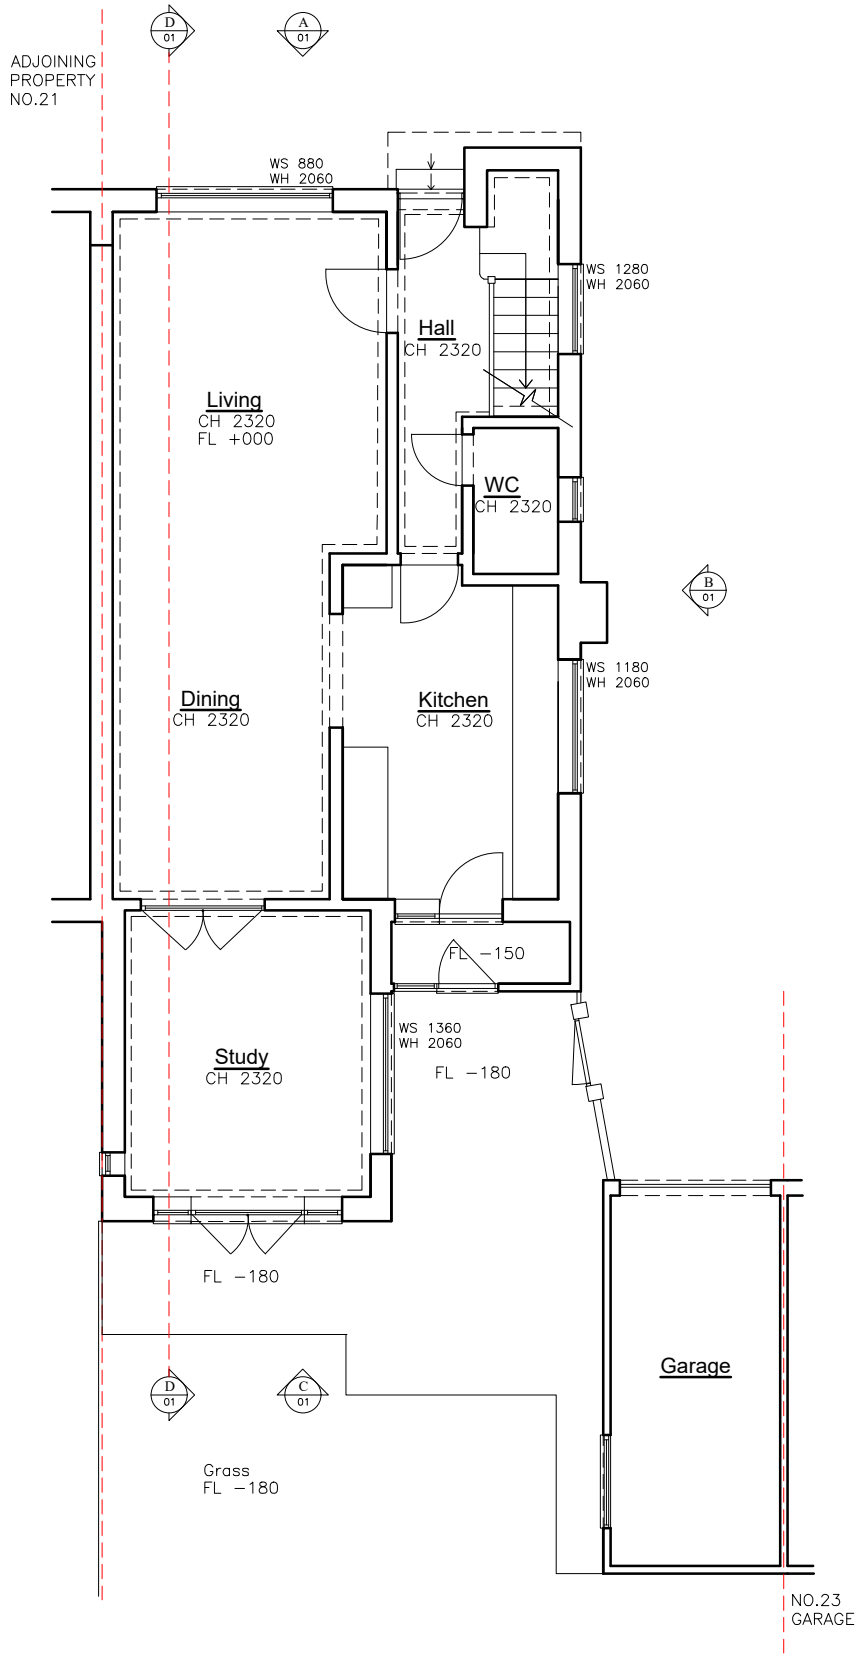

Existing Ground Floor Plan

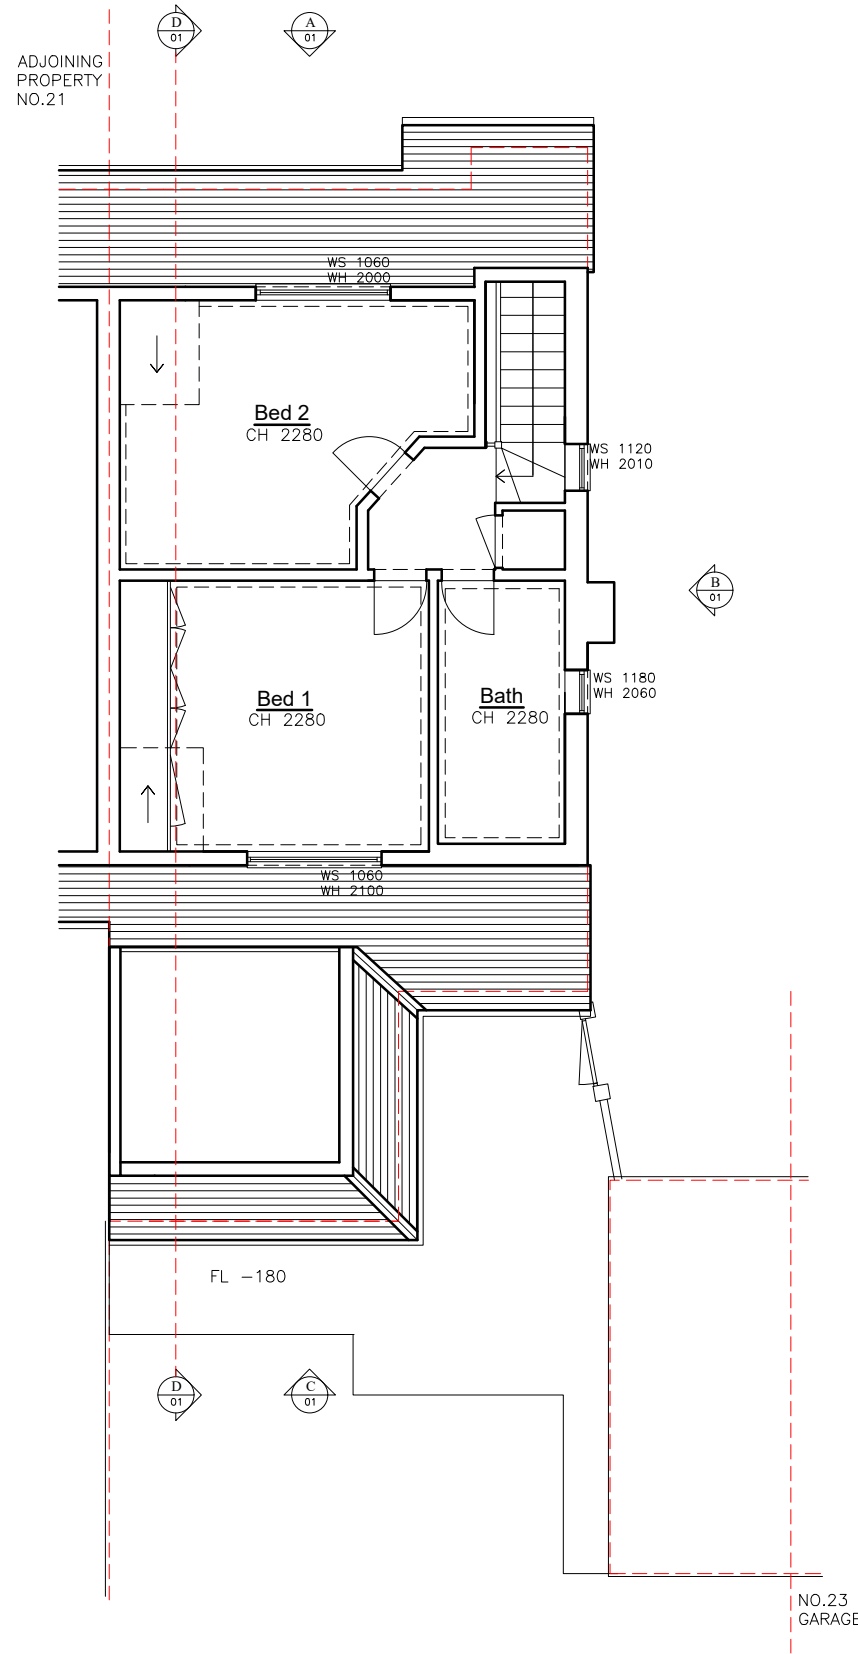


Existing First Floor Plan

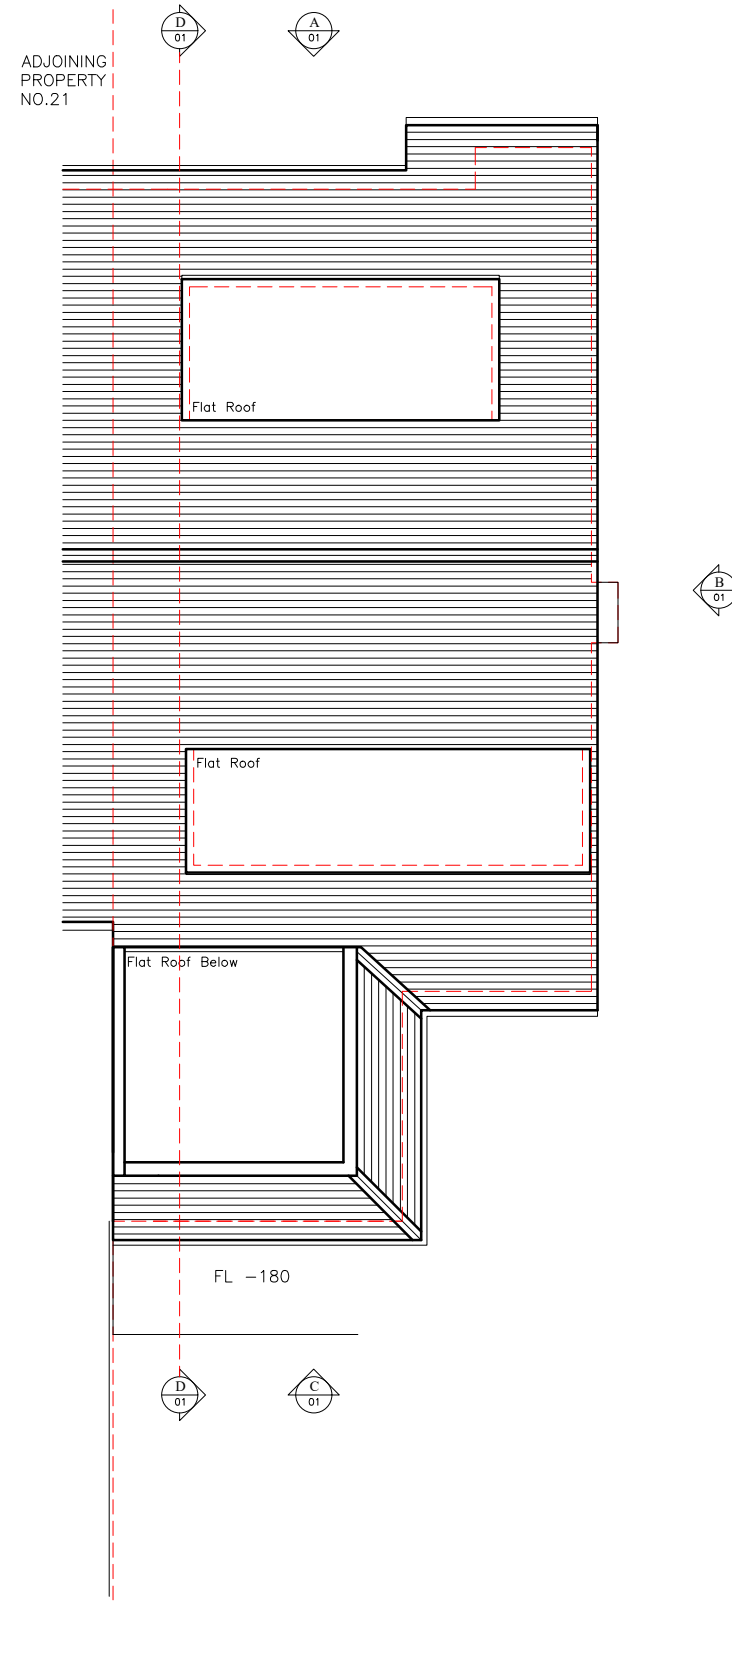

Existing Roof Plan



LAWFUL DEVELOPMENT
DRAWING

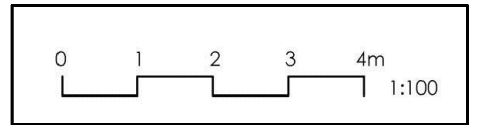

SARAH BREEZE RIBA

Client
Chani Battams

Project
22 Povey Close
Burgess Hill
West Sussex RH15 9TA

Title
Existing Floor Plans
& Roof Plan

Drawn by
SB

Checked by
CB

Scale
A3 @ 1:100

Date
24.09.25

Project no.

Dwg. no.

Revision

Prelim.

BA214 00

--