



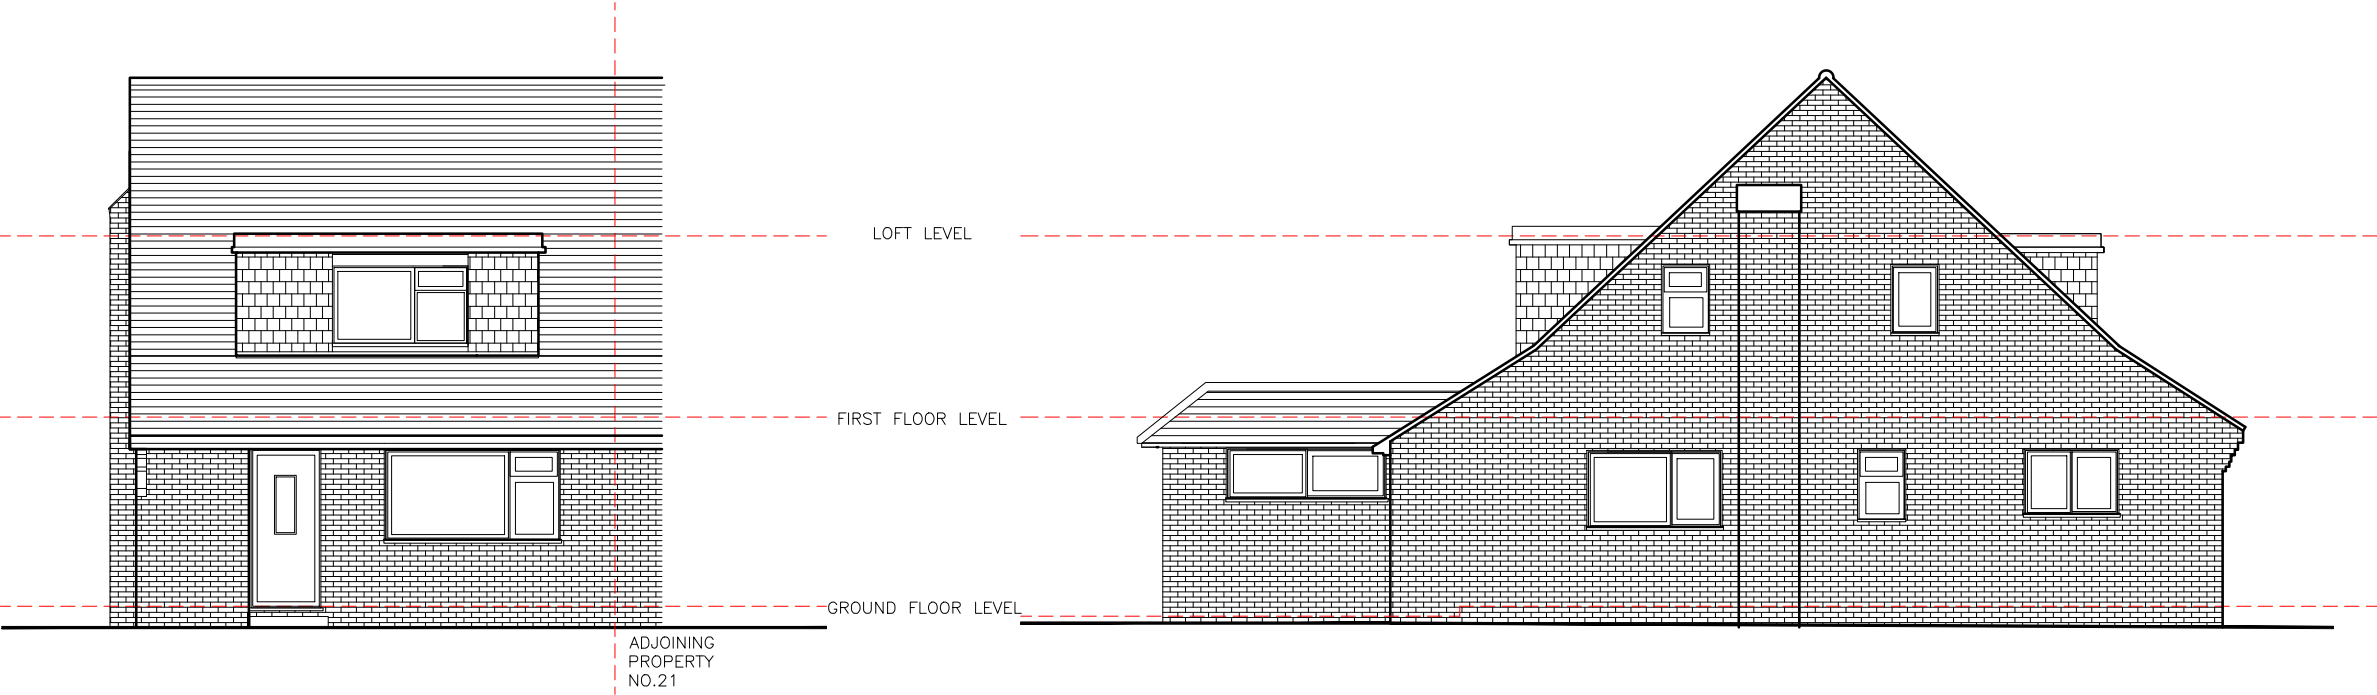

A) Existing Front Elevation


B) Existing Side Elevation

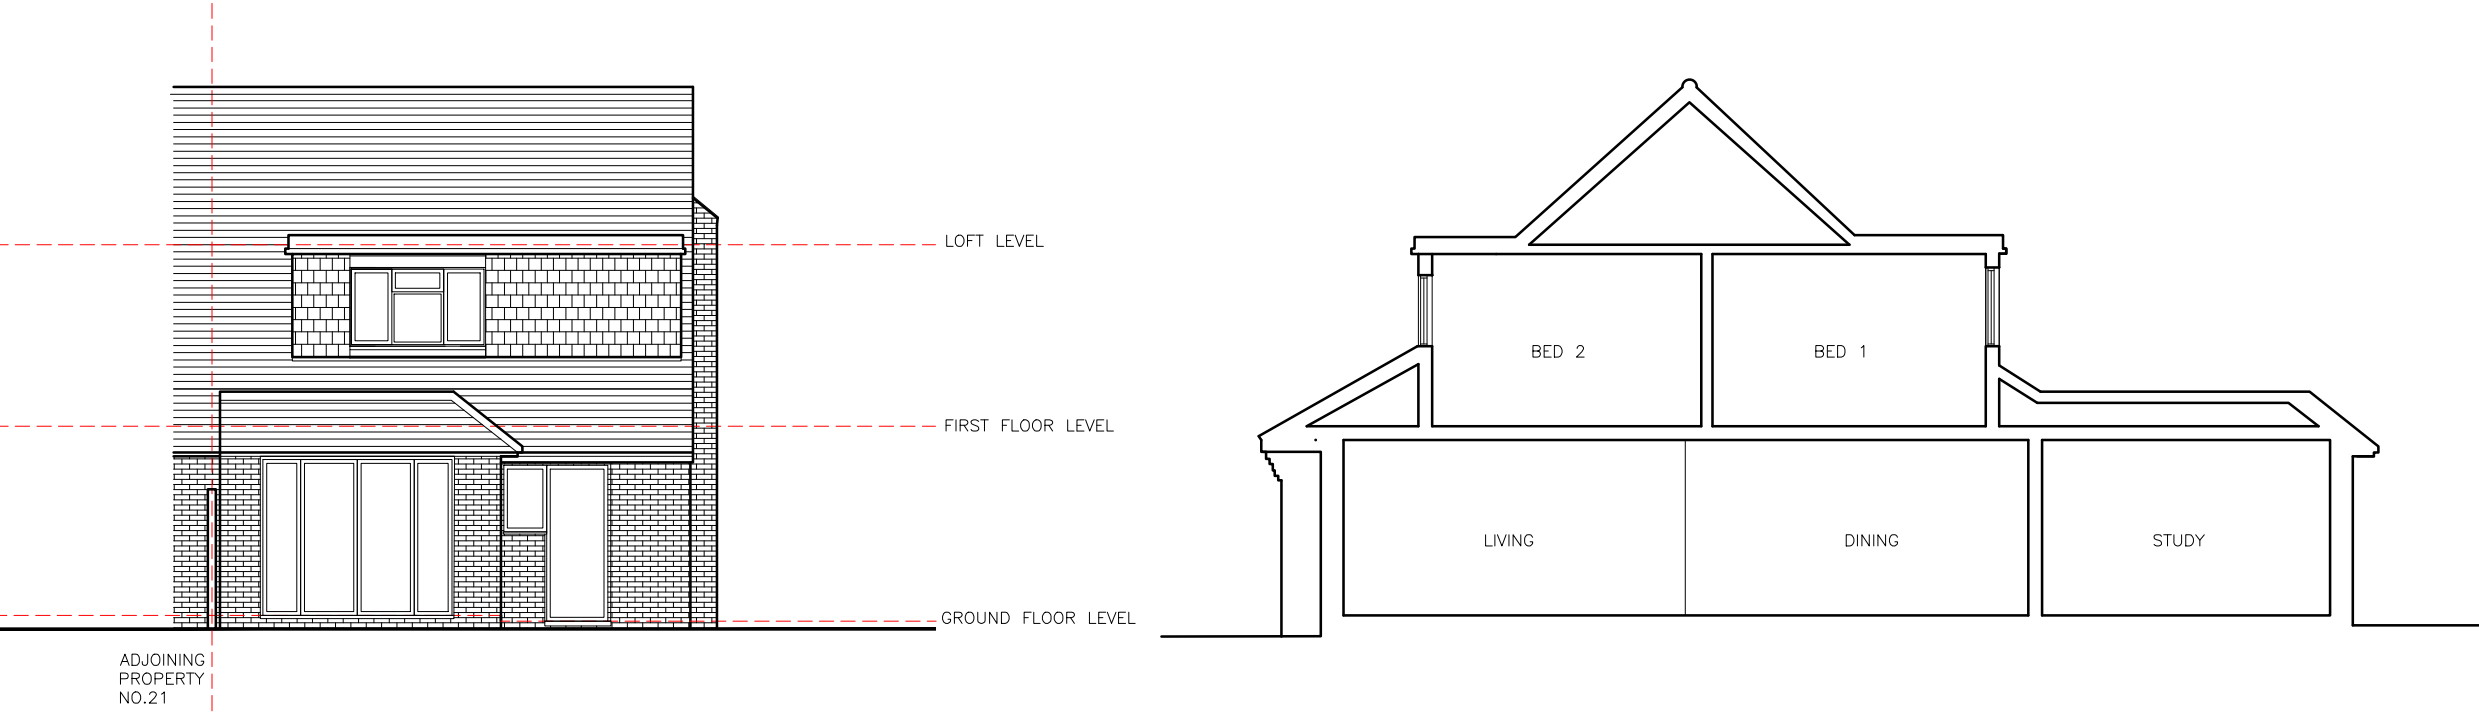

C) Existing Rear Elevation

D) Existing Section DD

LAWFUL DEVELOPMENT
DRAWING

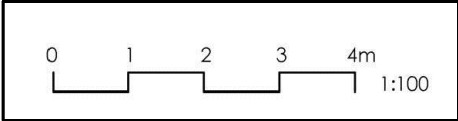

SARAH BREEZE RIBA

Client
Chani Battams

Project
22 Povey Close
Burgess Hill
West Sussex RH15 9TA

Title
Existing Elevations
& Section

Drawn by SB	Checked by CB
----------------	------------------

Scale A3 @ 1:100	Date 24.09.25
---------------------	------------------

Project no.	Dwg. no.	Revision	Prelim.
-------------	----------	----------	---------

BA214	01	--	
-------	----	----	--