



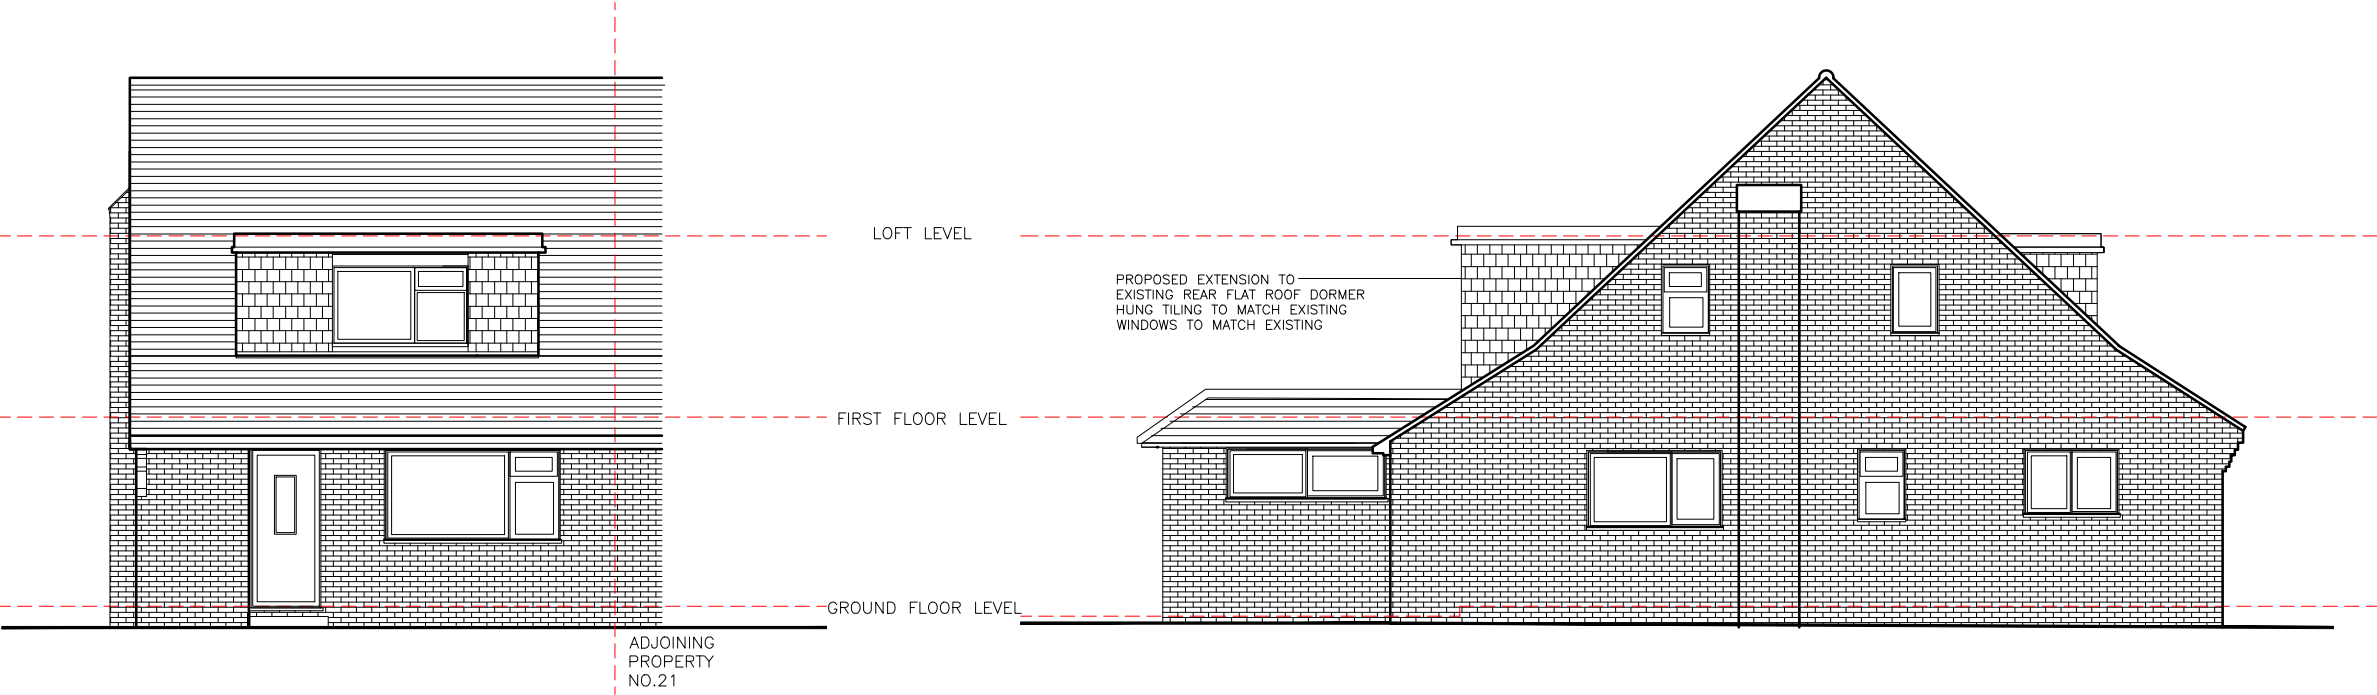

A) Proposed Front Elevation


B) Proposed Side Elevation

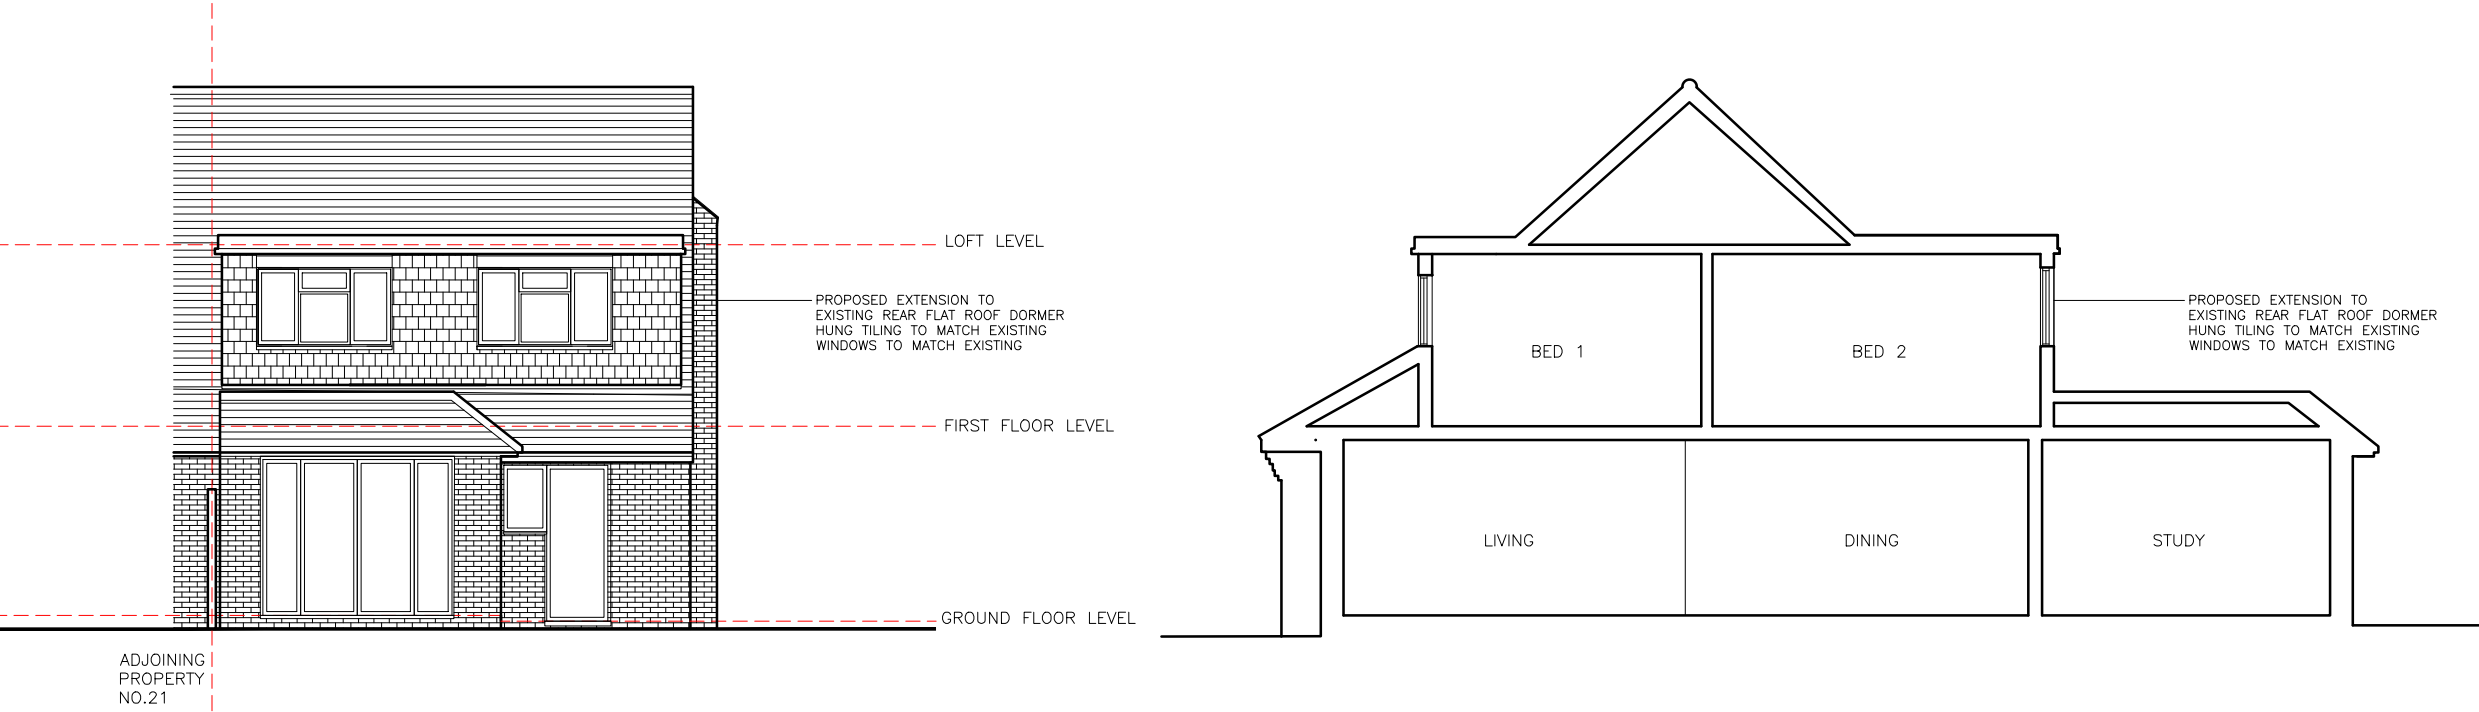

C) Proposed Rear Elevation

D) Proposed Section DD

LAWFUL DEVELOPMENT
DRAWING

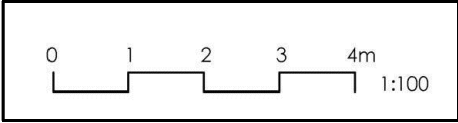

SARAH BREEZE RIBA

Client
Chani Battams

Project
22 Povey Close
Burgess Hill
West Sussex RH15 9TA

Title
Proposed Elevations
& Section

Drawn by SB	Checked by CB
----------------	------------------

Scale A3 @ 1:100	Date 24.09.25
---------------------	------------------

Project no.	Dwg. no.	Revision	Prelim.
-------------	----------	----------	---------

BA214	11	--	
-------	----	----	--