


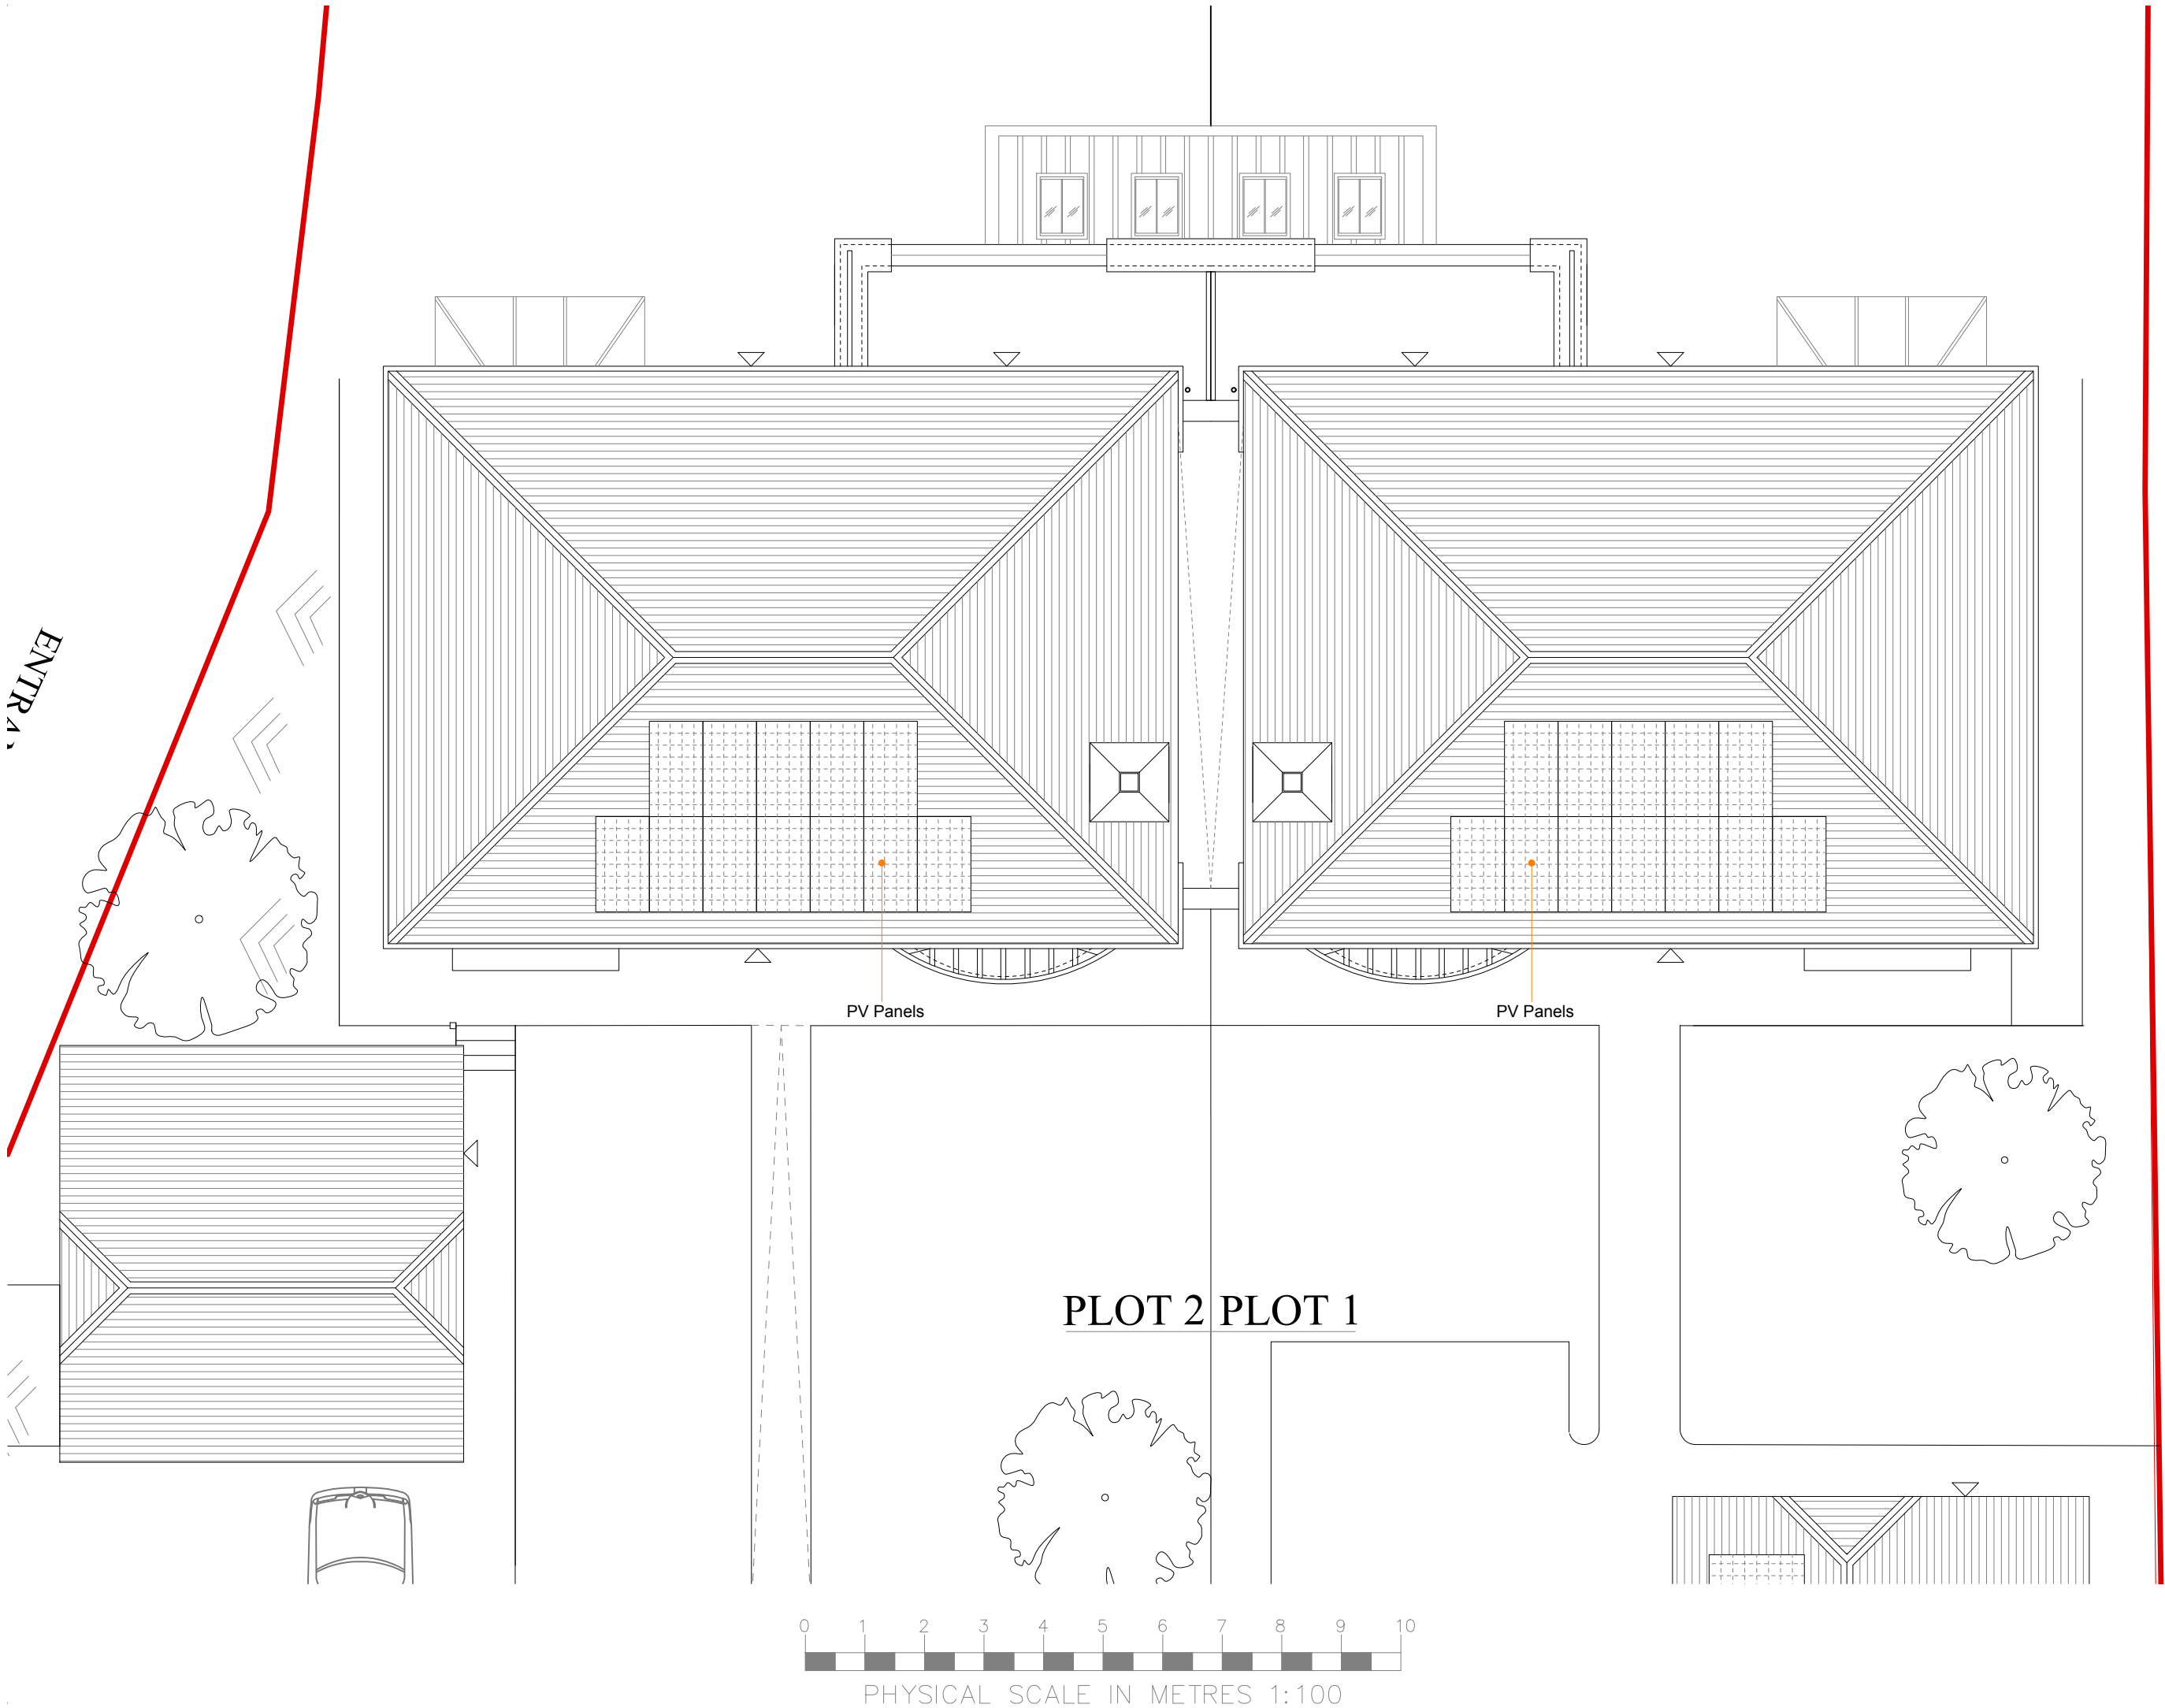

ENTRA,

Notes
This drawing has been prepared for the purpose of gaining planning permission only and does not purport to be a working or contractual drawing and should not be used for any building or contractual purposes.
This drawing has been prepared based on survey drawings and information prepared by others.
All dimensions and levels on all drawings must be checked and verified on site before commencement of works.

© Copyright
This drawing is the property of James Wells Architects / James Wells Commercial Architects. No disclosure or copy of it may be made without the written permission of James Wells Architects.



Revisions		
Date	Rev	Details
25/04/2017	/	Issued for Information
08/06/2017	A	Issued for Planning
04/06/2018	I	Issued for Information
16/06/2020	J	Issued for Pricing
07/07/2020	K	Issued for Pricing
15/09/2020	L	Issued for Information
07/10/2020	M	Issued for Information
16/12/2020	M	Issued for Building Control
05/02/2021	M	Issued for Building Control
12/02/2025	N	Issued for client's approval
17/02/2025	N	Issued for Planning



James Wells Architects
Sussex House, 12 Crane Street,
Chichester, West Sussex, PO19 1LJ
T: 01243 940020
E: admin@jameswellsarchitects.co.uk

Project Title & Address
College Road
College Road, Ardingly
West Sussex, RH17 6SA

Drawing Title
Roof Plan
as Proposed

Scale	Creation Date	Status
1:100@A3	Apr 2017	PLAN
Project No.	Drawing No.	Revision
563	105	N