


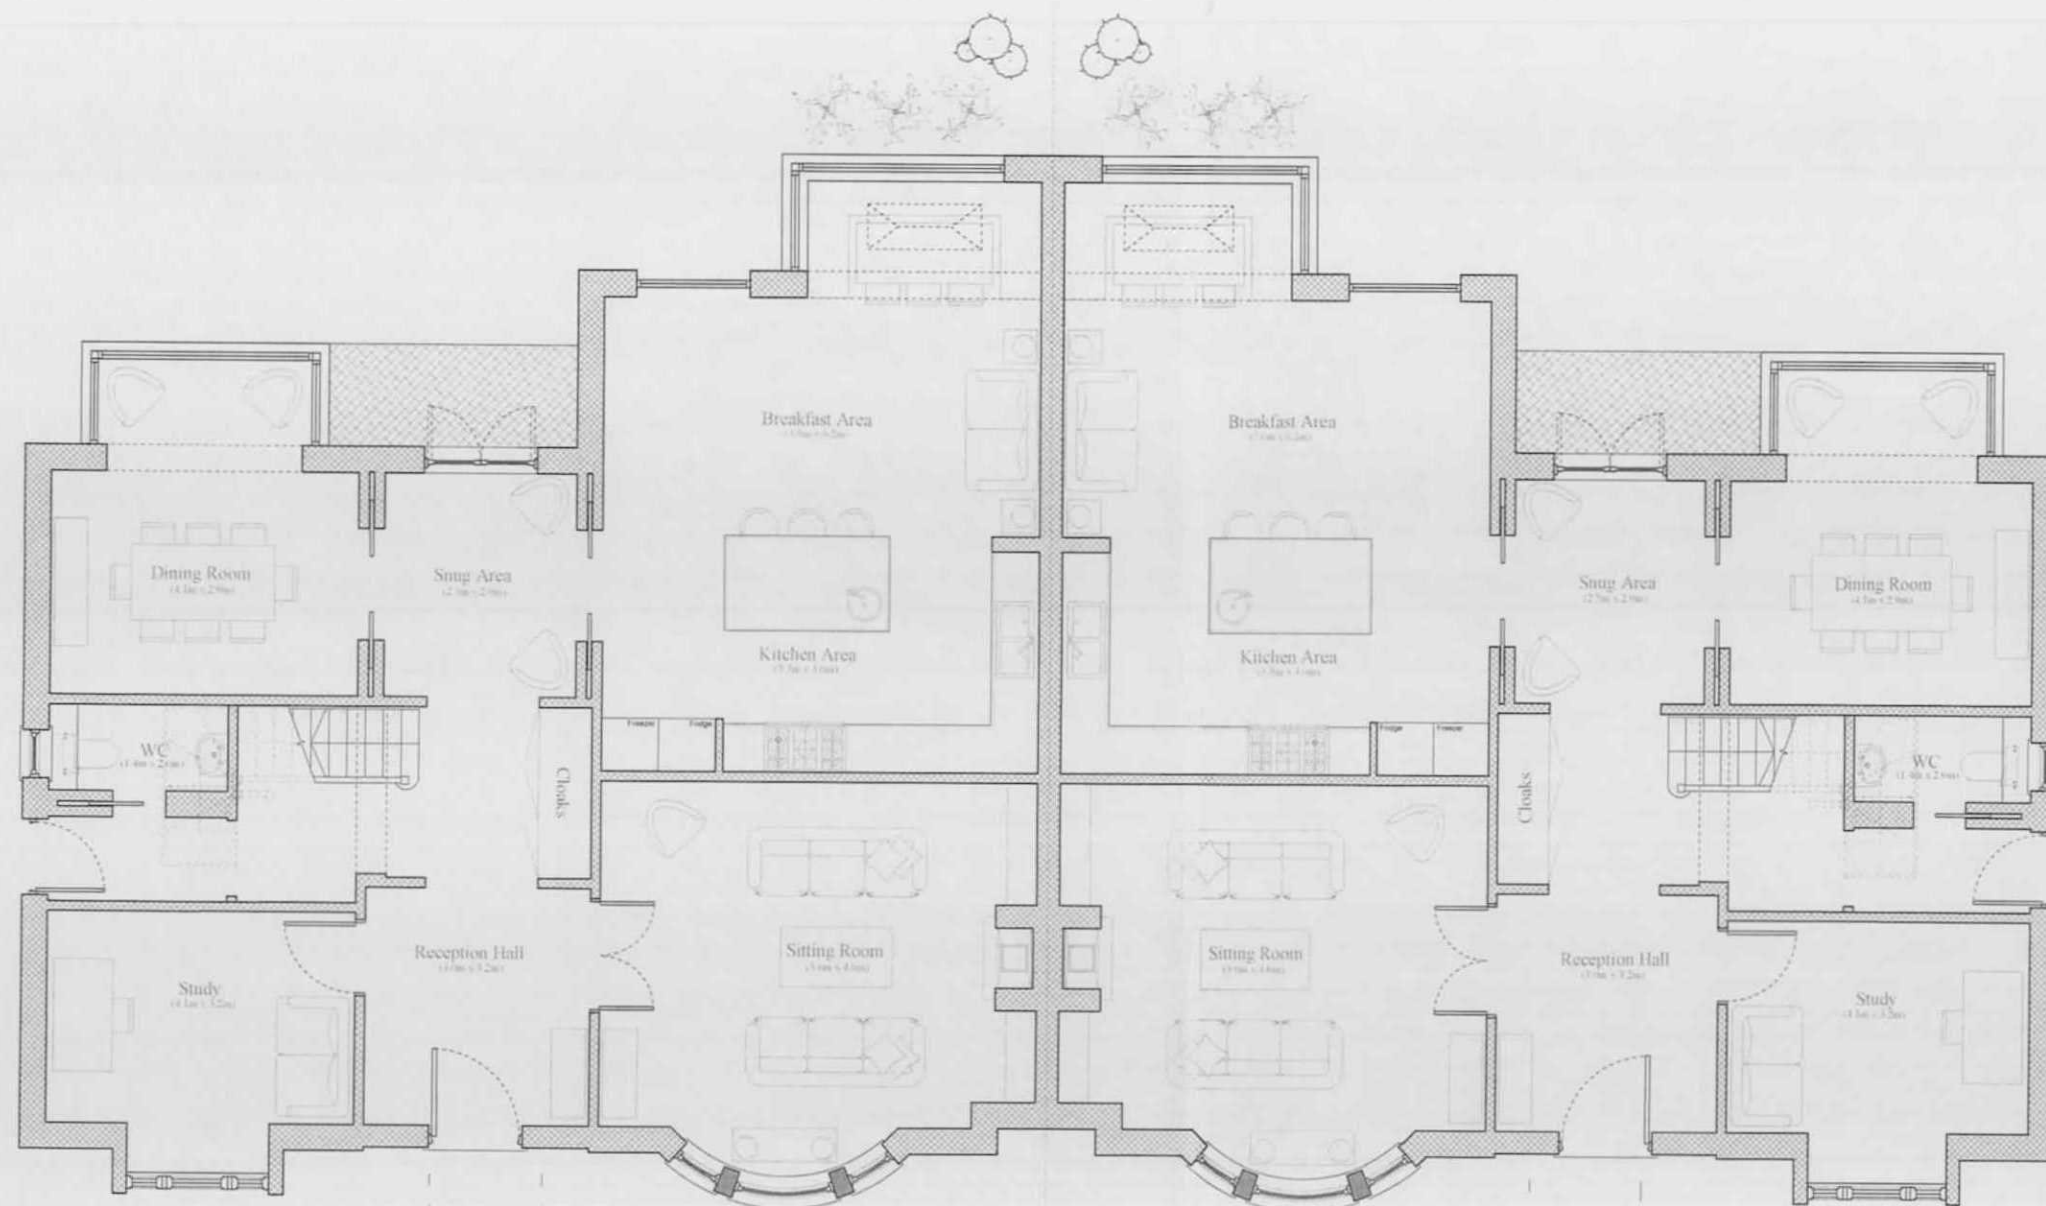

PHYSICAL SCALE IN METRES 1:100

MID SUSSEX DC

27 AUG 2019

Scale bar for use with plans
0cm 1 2 3 4 5

Notes
This drawing has been prepared for the purpose of gaining planning permission only and does not purport to be a working or contractual drawing and should not be used for any building or contractual purposes.
This drawing has been prepared based on survey drawings and information prepared by others.
All dimensions and levels on all drawings must be checked and verified on site before commencement of works.

© Copyright
This drawing is the property of James Wells Architects / James Wells Commercial Architects. No disclosure or copy of it may be made without the written permission of James Wells Architects.



Revisions

Date	Rev	Details
31.03.17	1	Issued for Information
25.04.17	A	Issued for Information
08.05.17	B	Issued for Planning
13.08.19	C	Issued for Amendment of Conditions

JW/A

James Wells Architects

Sumers House, 12 Cross Street,
Charlton, West Sussex, PO19 1LJ
T: 01243 940020
E: james@jameswellsarchitects.co.uk

Project Title & Address

College Road

College Road, Airding

West Sussex, RH 17 6ED

Drawing Title

Ground Floor Plan

as Proposed

Scale	Creation Date	Status
1:100@A3		PLAN

Project No.	Drawing No.	Revision
563	103	C