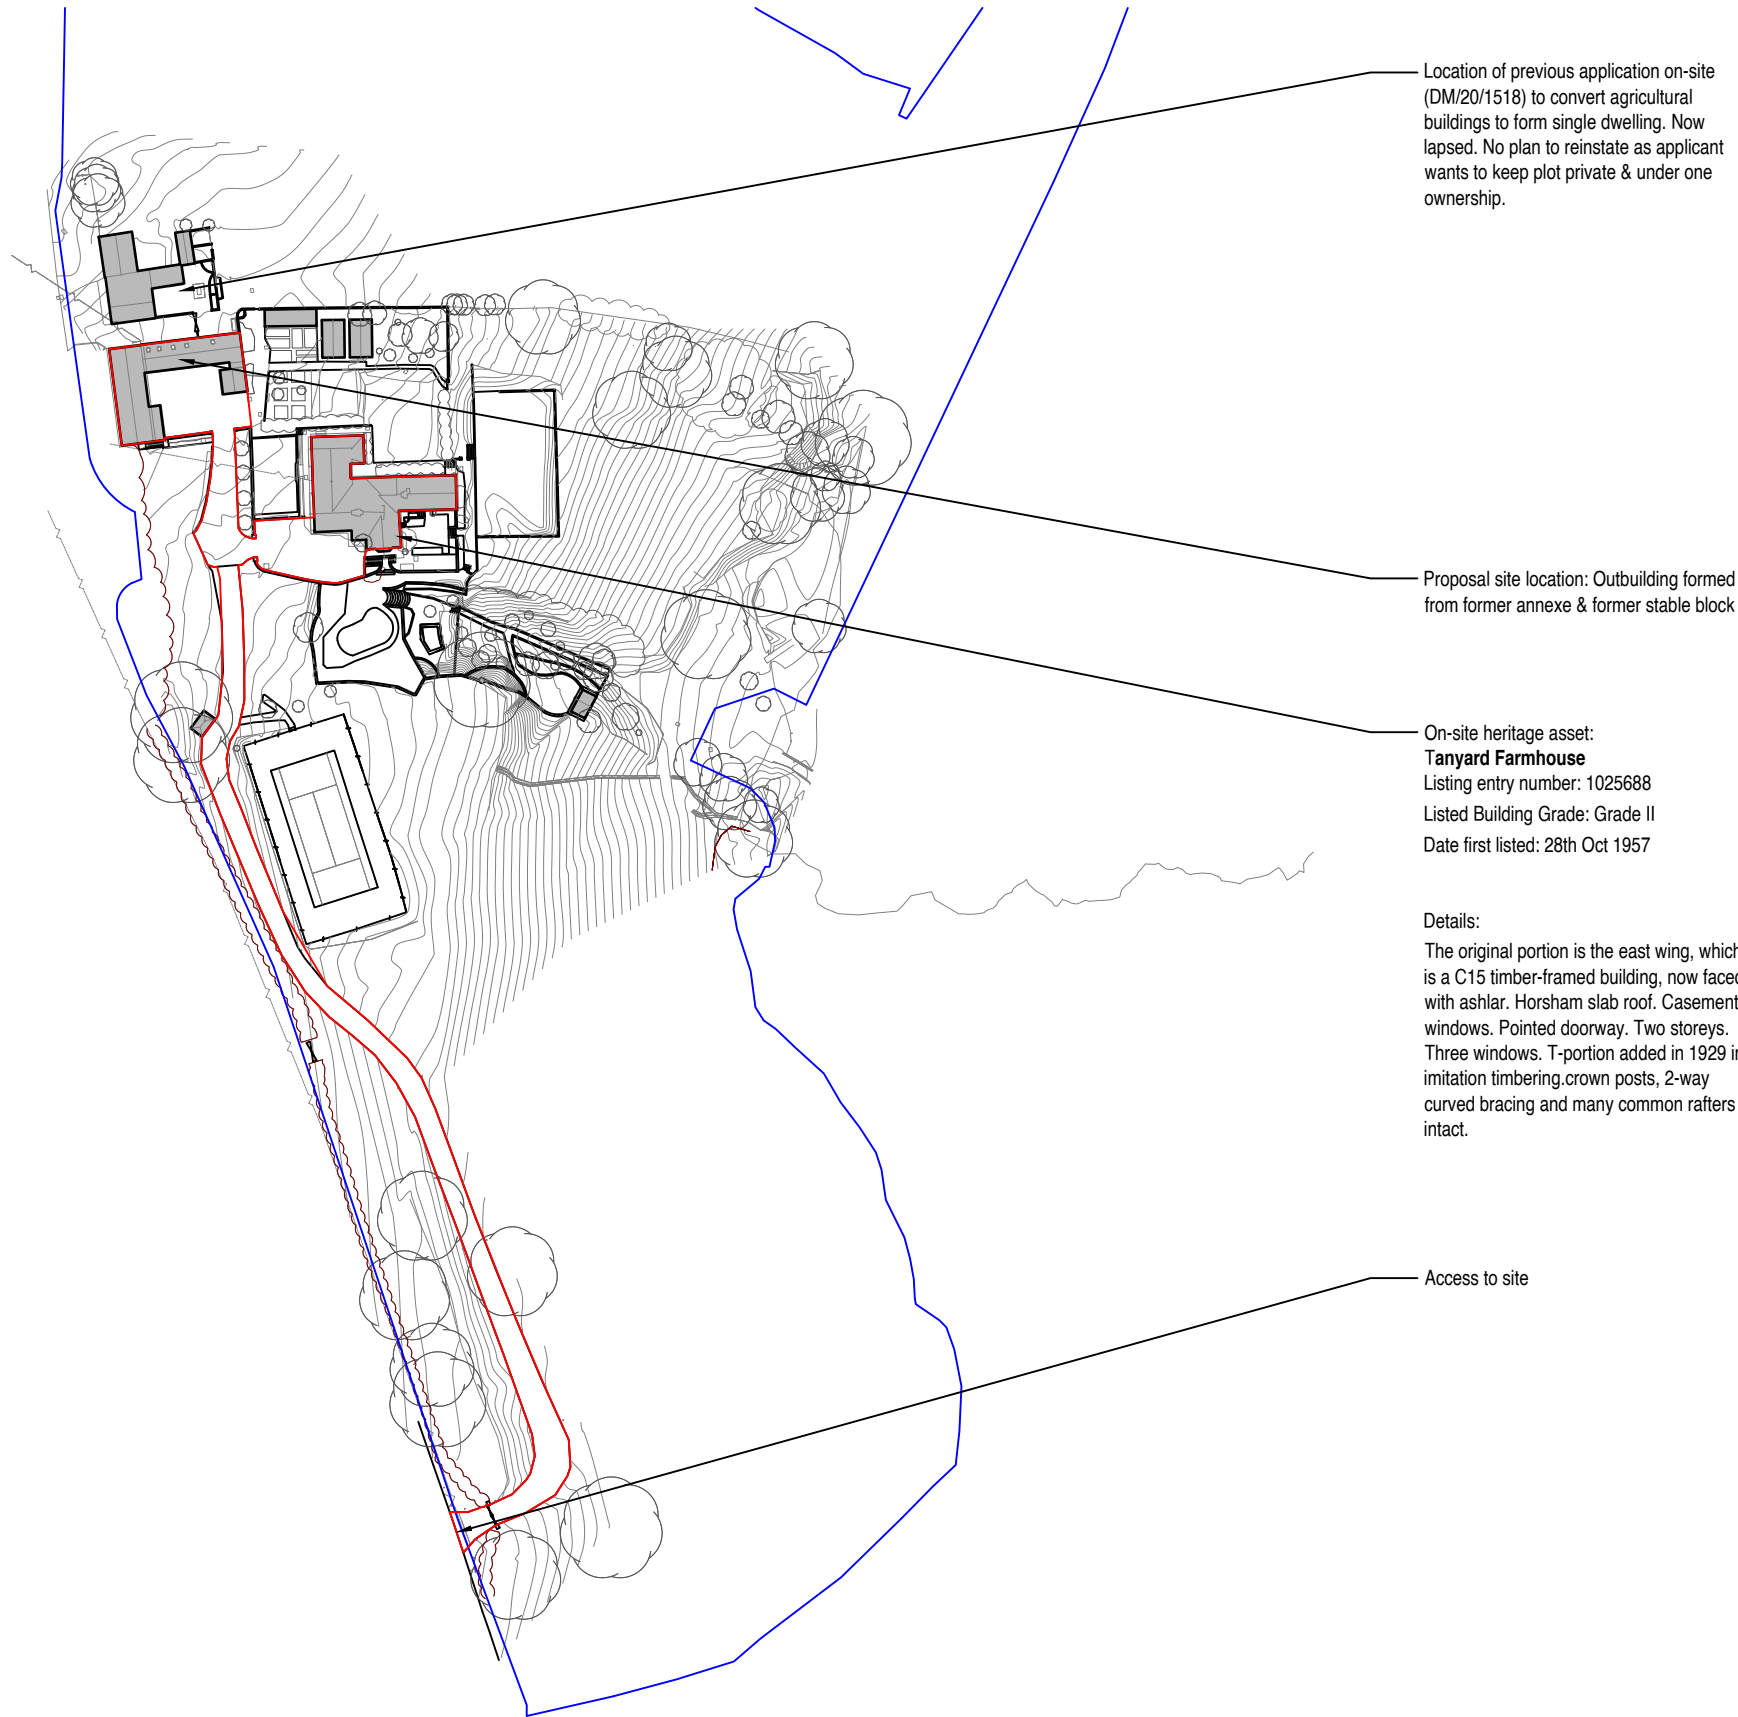
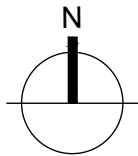


1:1250 Scale Bar

NOTE:
Exact dimensions to be measured on site.

NOTES:

Report all discrepancies, errors and omissions.

Verify all dimensions on site before commencing any work on site or preparing shop drawings.

All materials, components and workmanship are to comply with the relevant British Standards, Codes of Practice and appropriate manufacturers recommendations.

See relevant drawings for all specialist work.

This drawing and design are copyright of James Clague Architects Ltd, company registration number 8664802

Rev	Date	Description
-----	------	-------------

Project Title
**Tanyard Manor
Outbuilding renovation**

**Horsted Lane
Sharpthorne
East Grinstead
RH19 4HY**

Drawing Description
Existing Site Plan

Scale
1:1250 at A3

Date April 2026	Drawn By MT
---------------------------	-----------------------

JAMES CLAGUE
ARCHITECTS

Latchmere House, 26 Watling Street,
Canterbury, Kent CT1 2UD
T: 01227 649 073
E: info@jamesclague.co.uk
W: jamesclague.co.uk

Drawing Number 27900_PL_100	Revision -
---------------------------------------	----------------------