




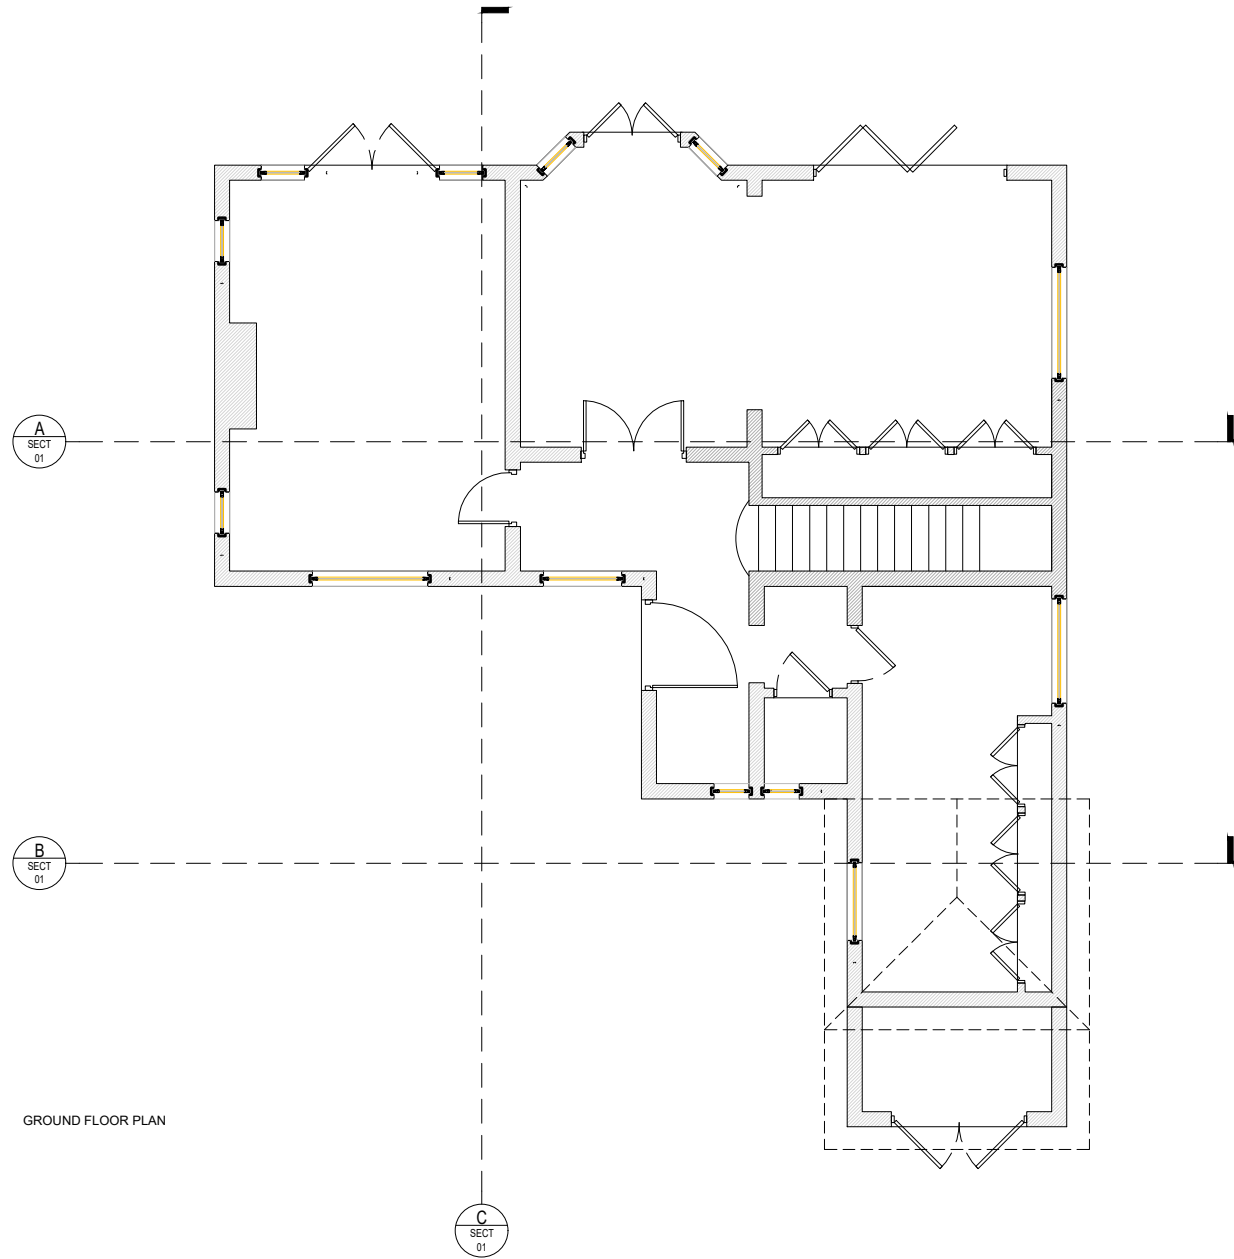

GROUND FLOOR PLAN

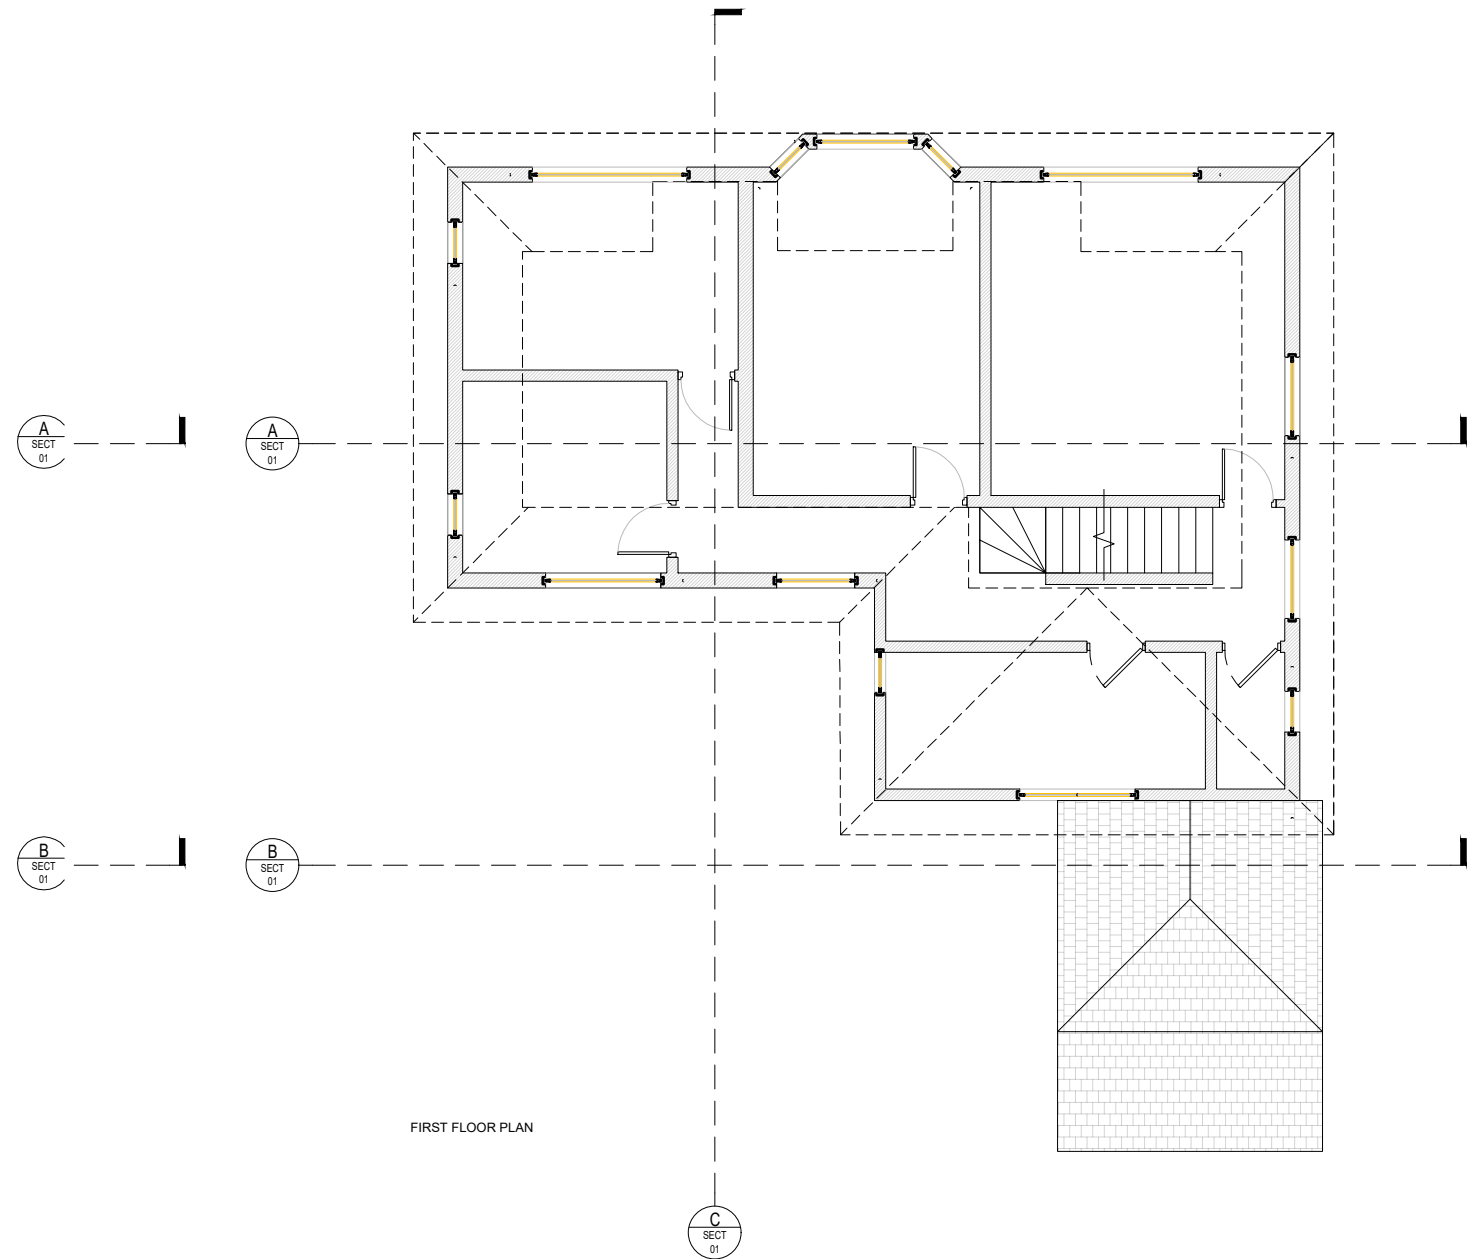

FIRST FLOOR PLAN

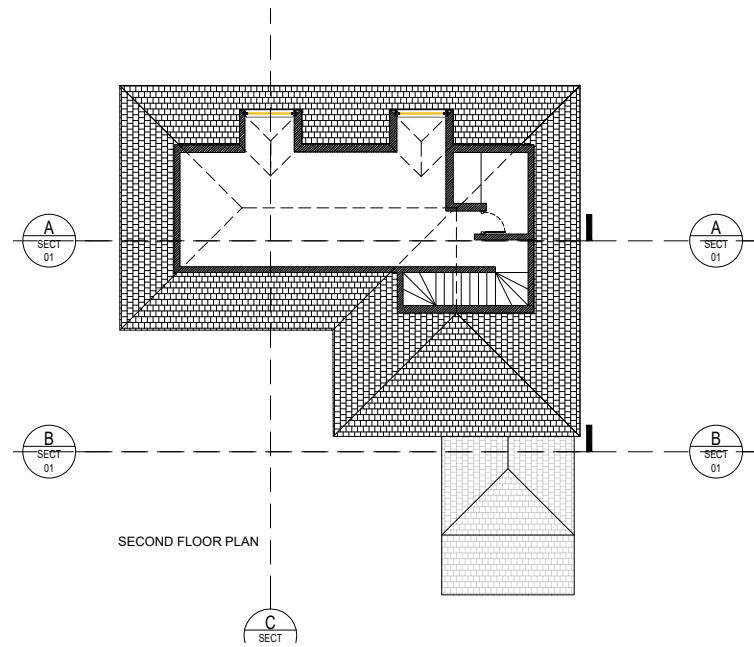

SECOND FLOOR PLAN

Site address
Chetwode, Tylers Green, Cuckfield

Job Title
Residential Extension and internal
remodelling

Existing Plans

buchan rum
9 SAVILL ROAD
LINDFIELD
WEST SUSSEX RH162NY
E : info@buchanrumarchitects.co.uk
T : 01444 239019

Scale 1:100	Size A3
11/2025	Dim By BRA

Project number. 25_192	Drawing number. PL_101_00	Rev. 00
---------------------------	------------------------------	------------