





Do not scale dimensions off drawing except for planning purposes. Contractor to check measurements on site and is responsible for the stability of all the new and existing building whilst the works are proceeding.

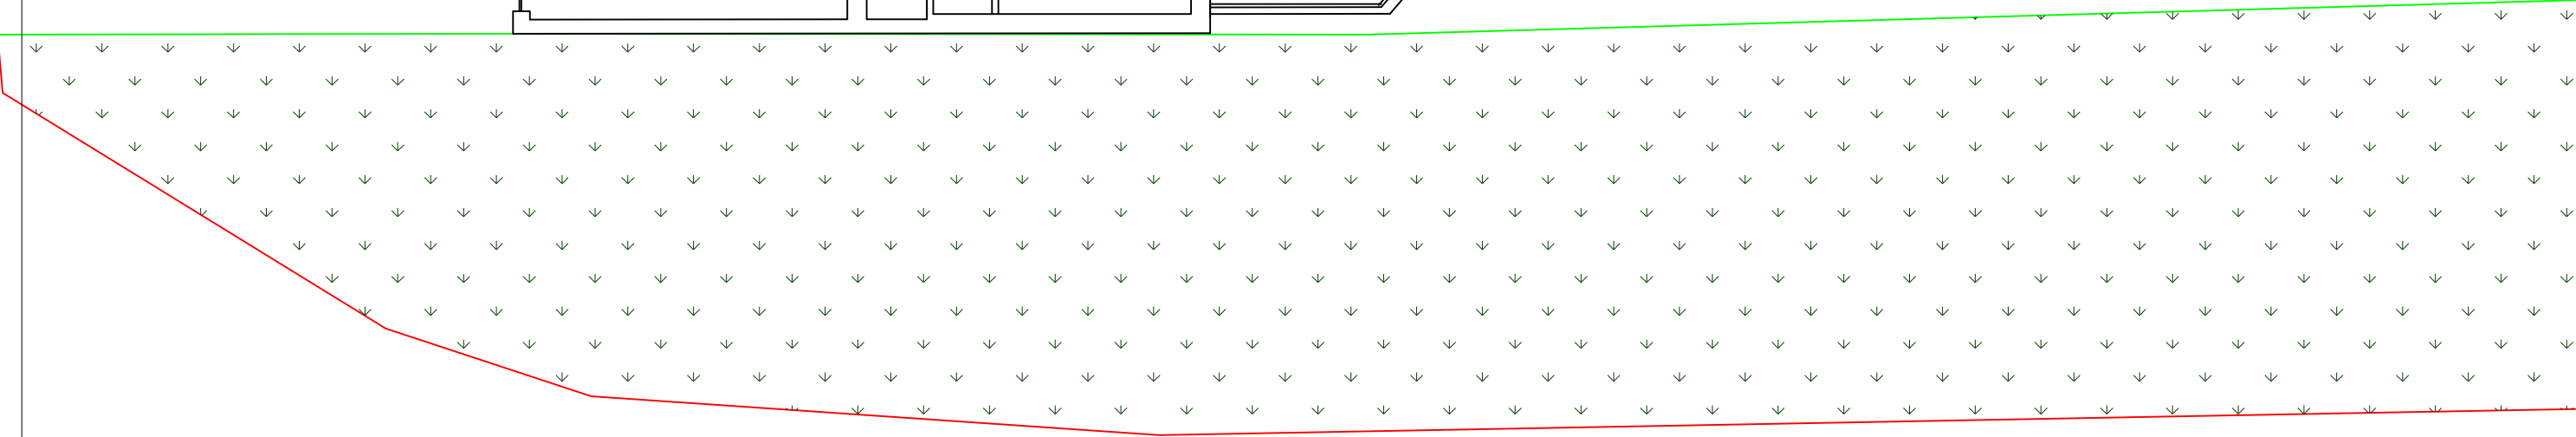

<u>Drawing Title</u> Existing Site Plan	
<u>Location</u> 1 Hillside Close, East Grinstead, RH19 2DW	
<u>Drawing No.</u> HCEX006	<u>Date</u> 01 November 2024
<u>Scale</u> As Seen @ A3	<u>Rev</u> 001

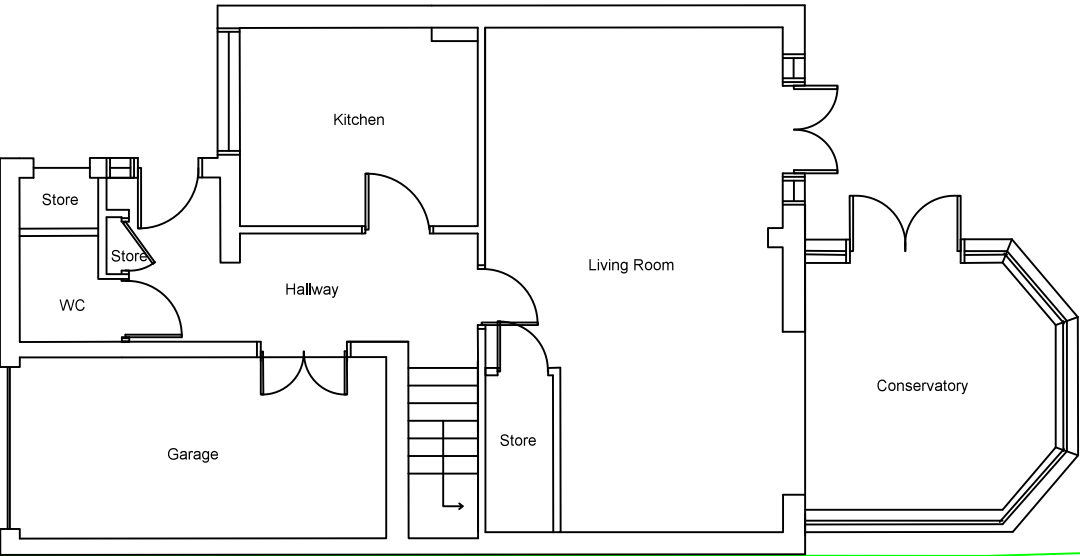