

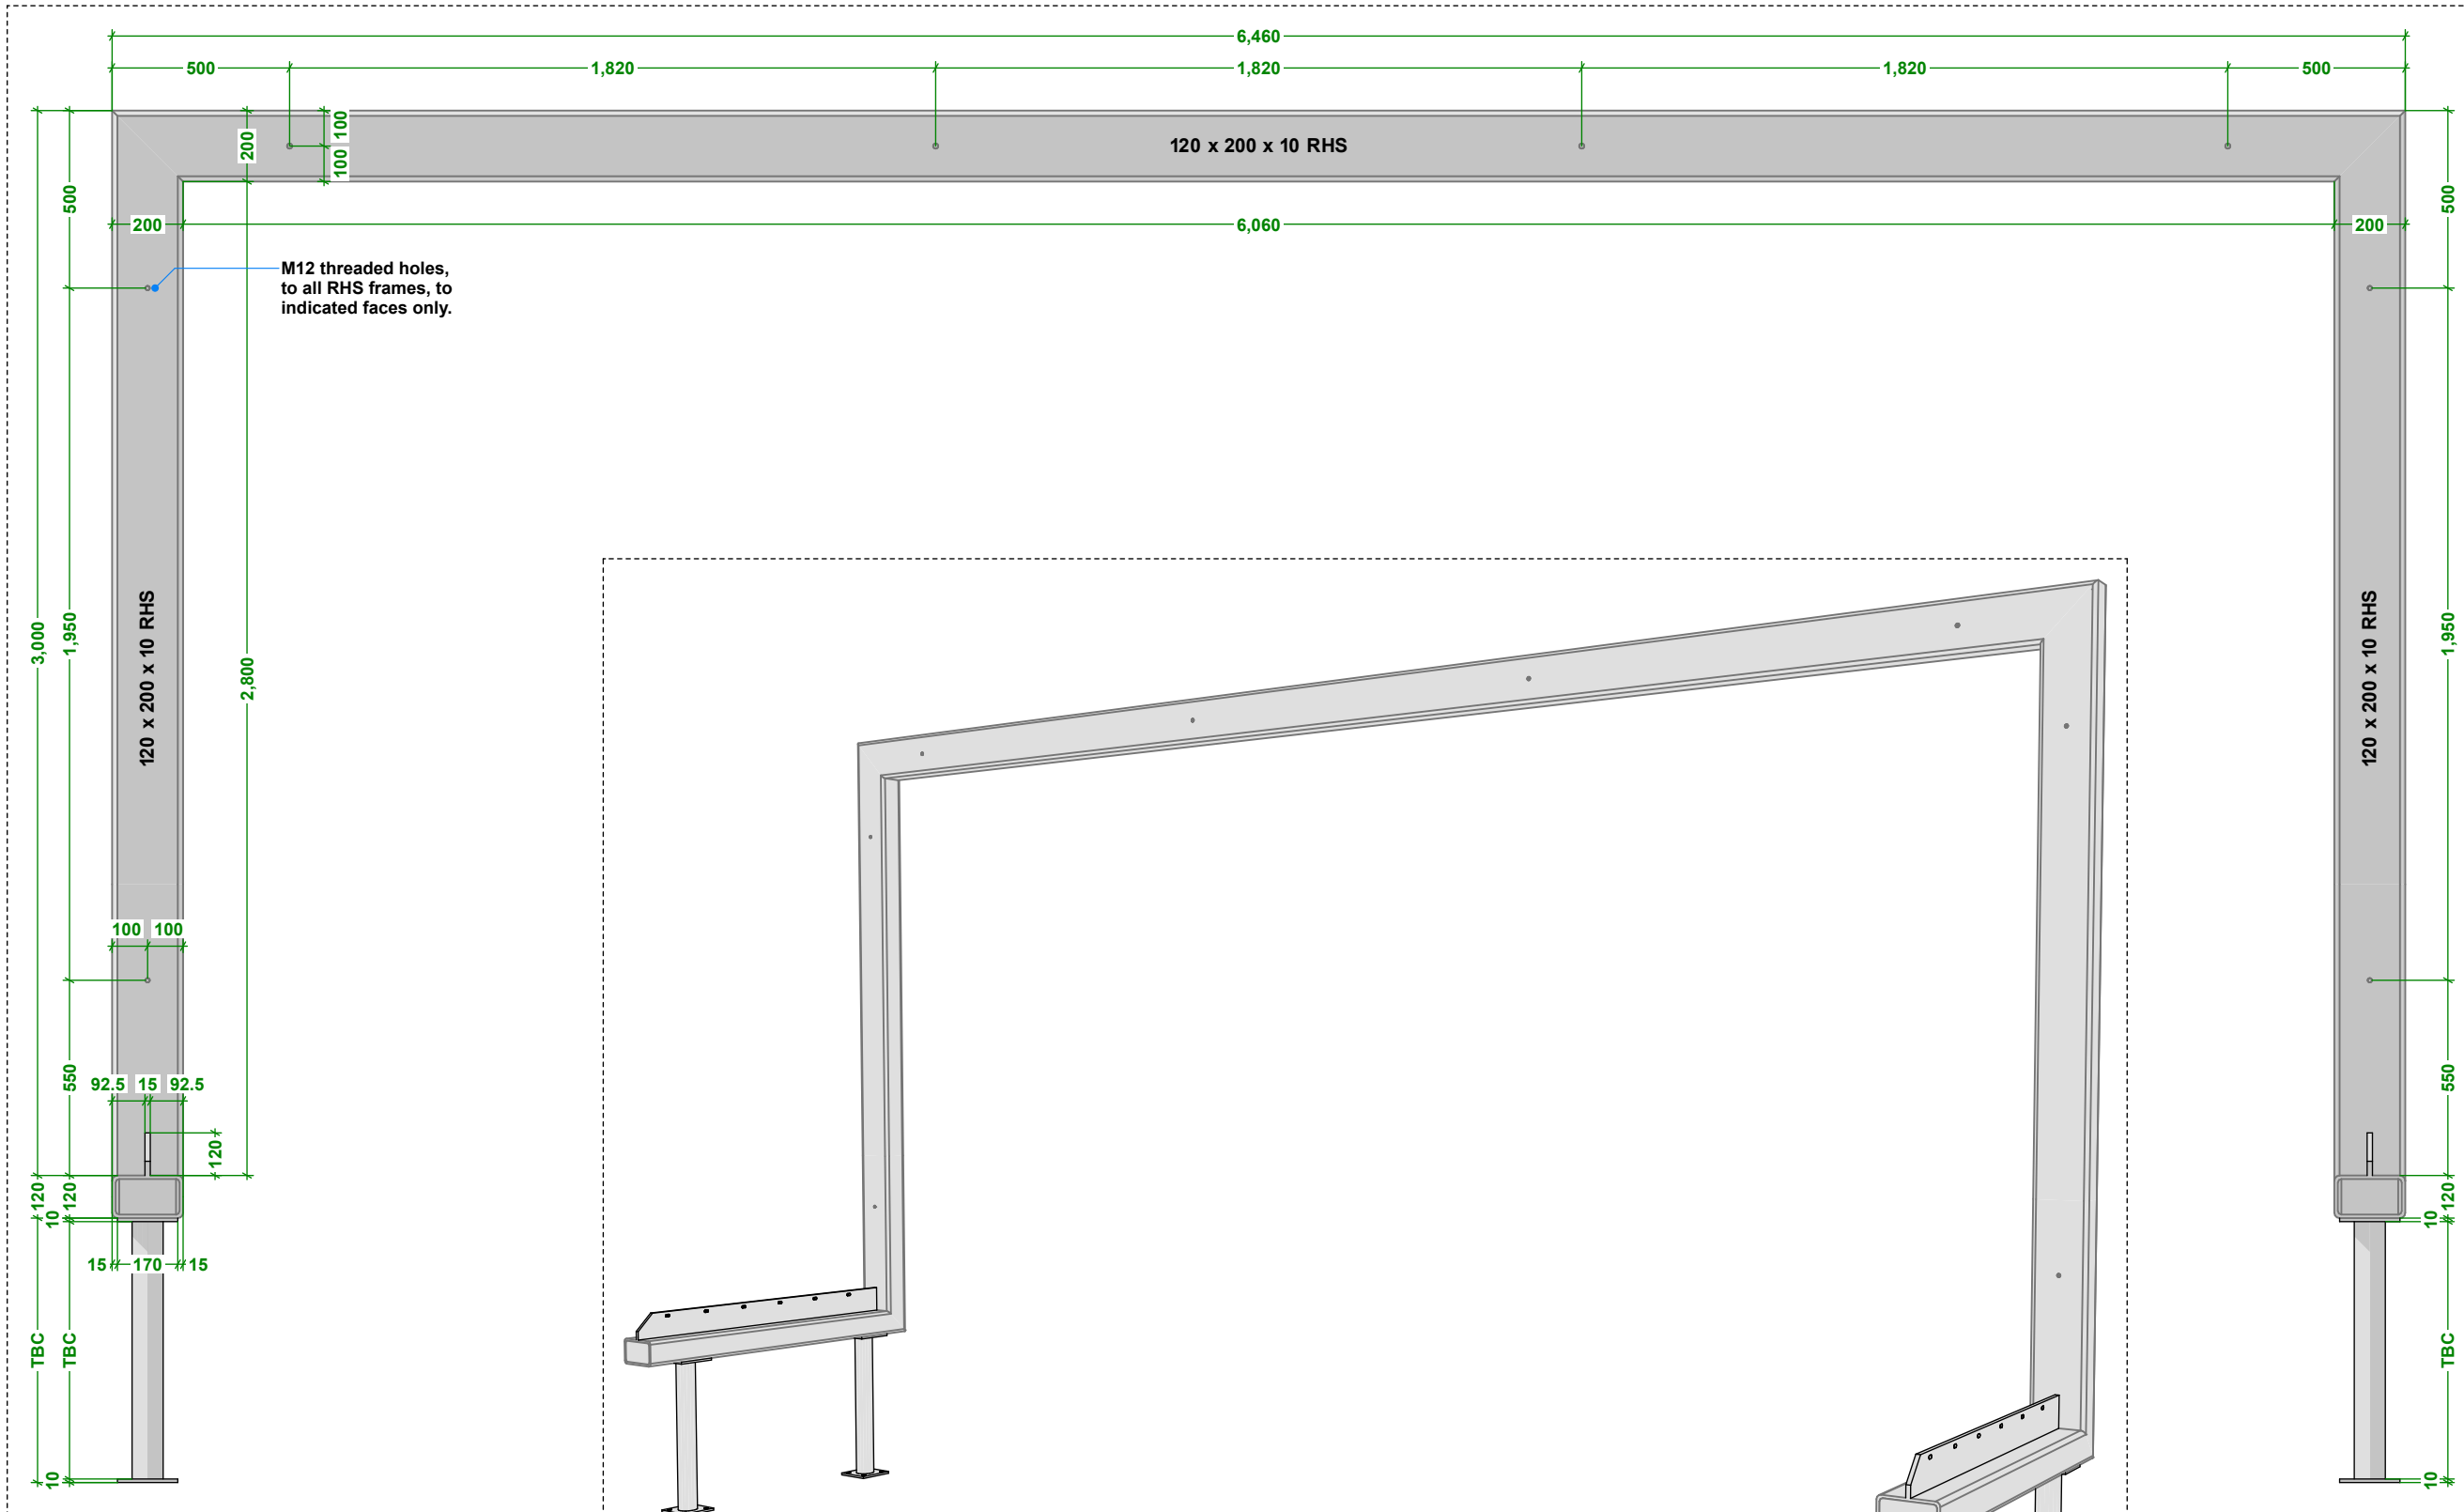


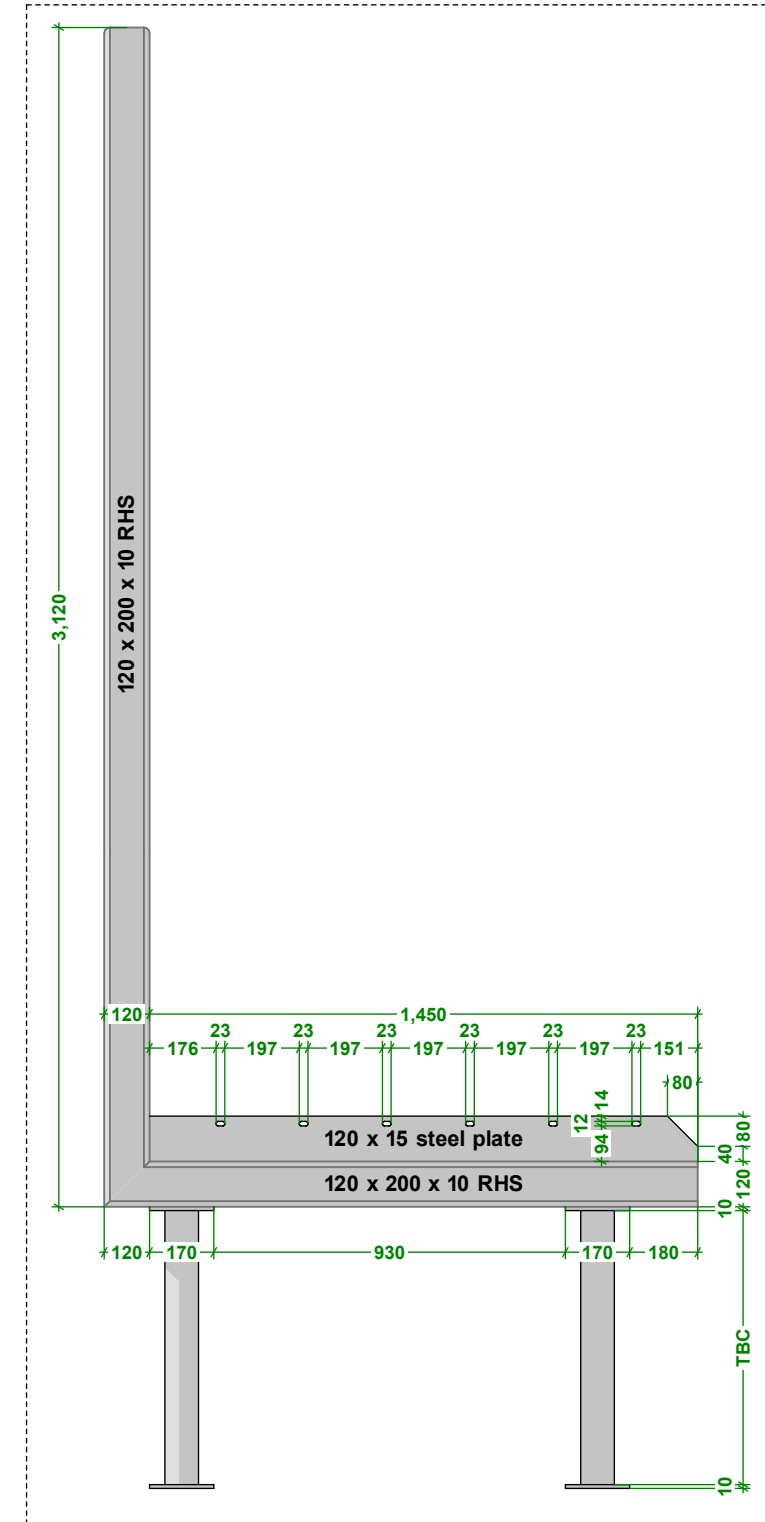


Pergola (South Elevation) - Steelwork Back View

Notes:
- Support Posts to be separate, hot dip galvanised and powder coated to RAL 7016.
- RHS frame as a single unit piece, powder coated to RAL 7016.
- Holes to underside of base RHS member to be afforded full correspondence precision to enable application of Hollo bolts fixing.

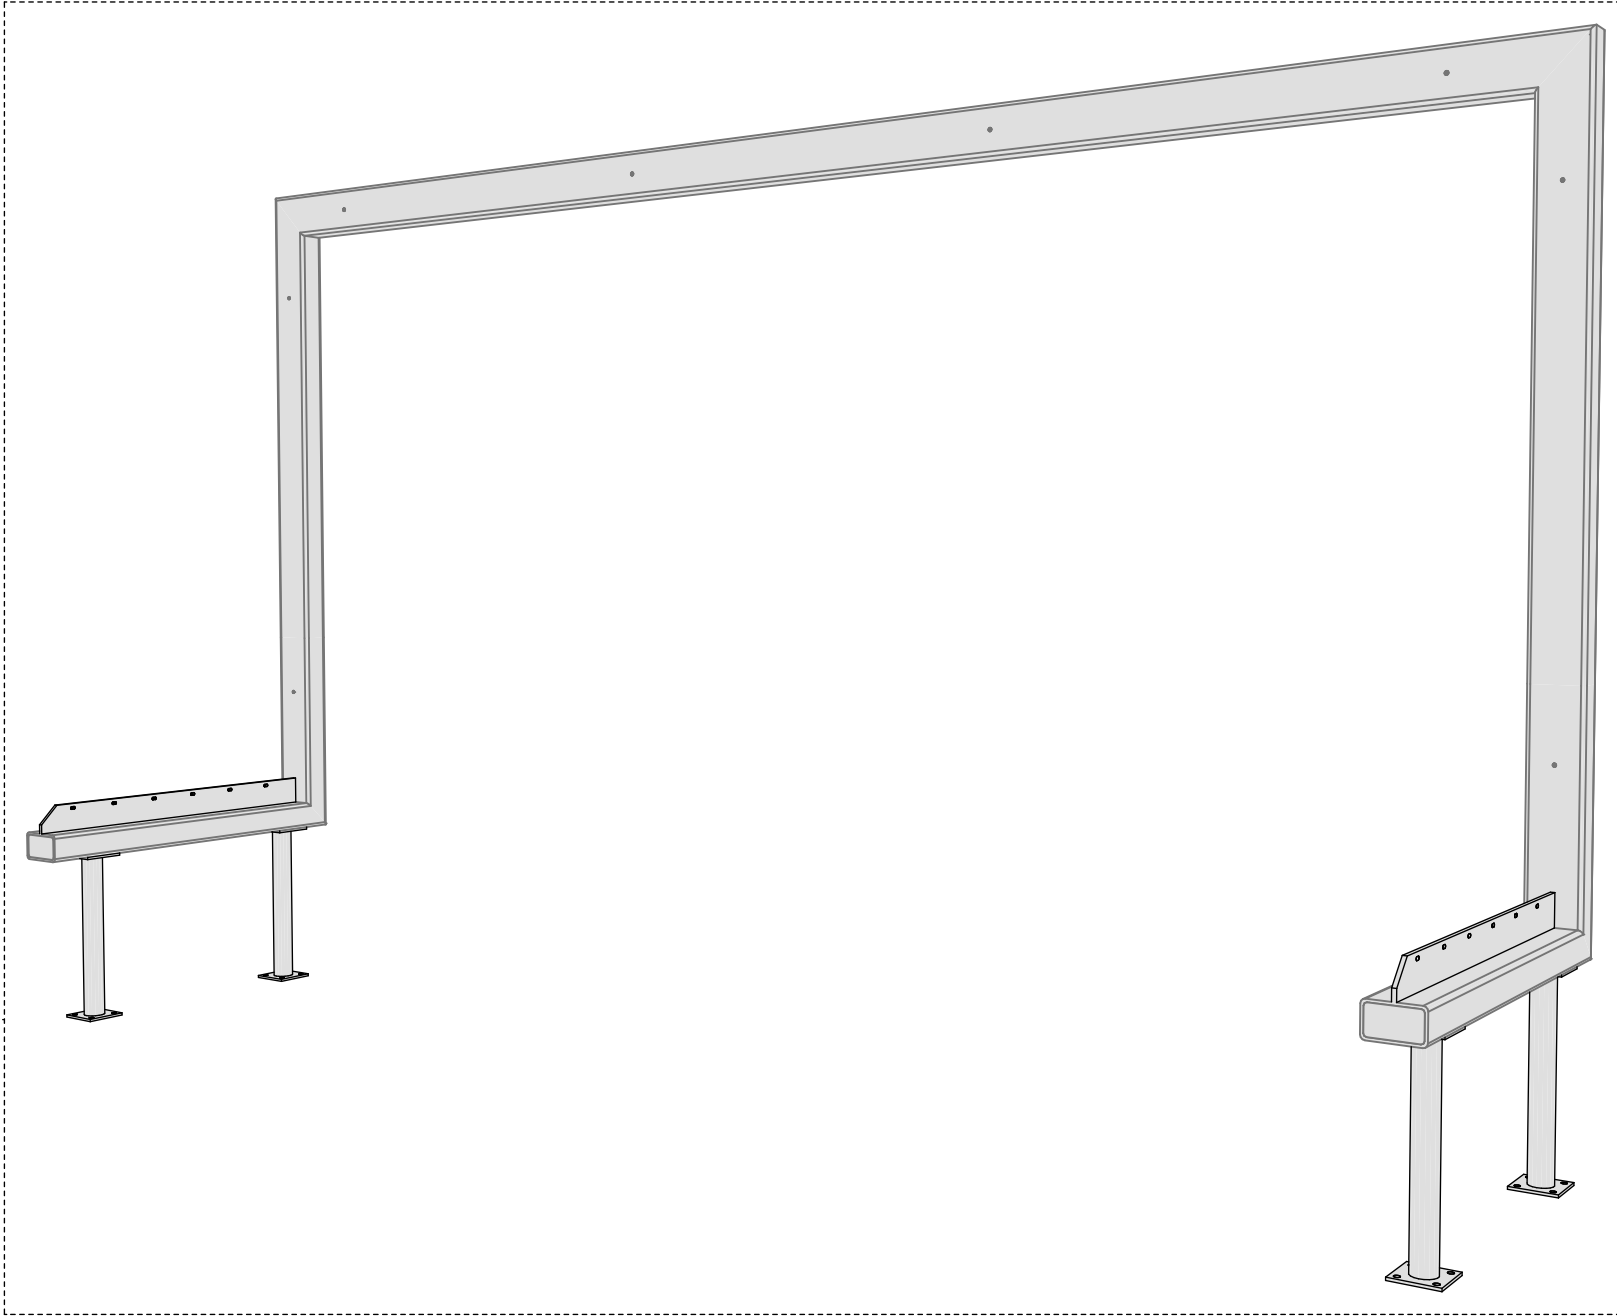

Pergola (South Elevation) - Steelwork Side View

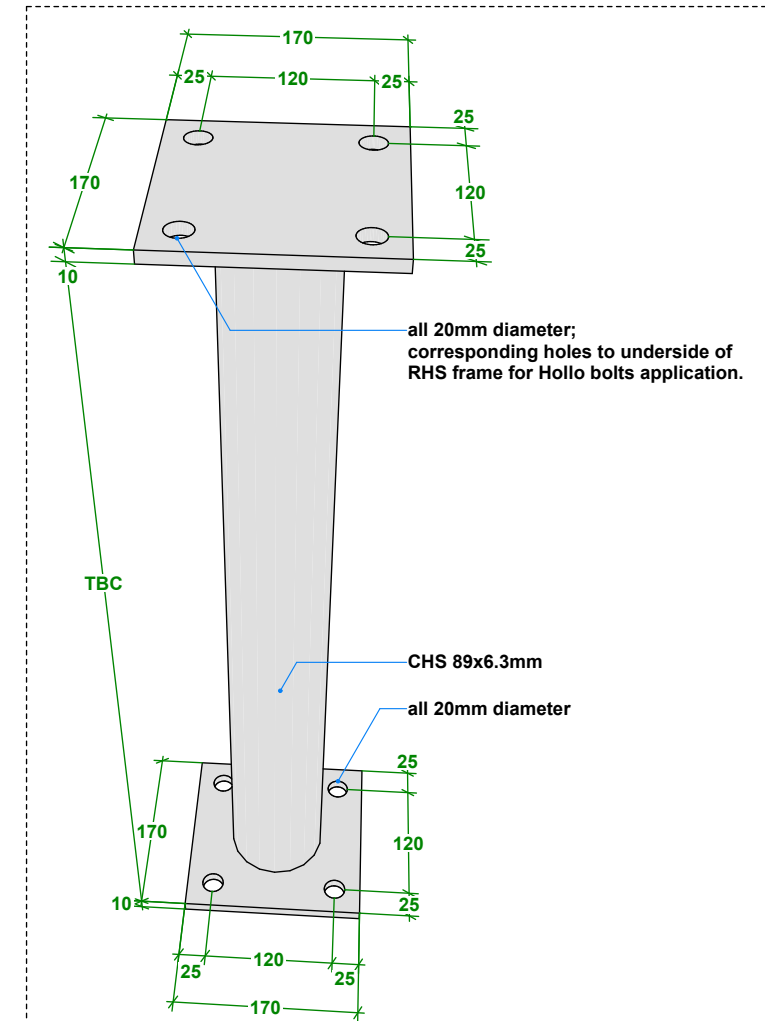

Pergola (South Elevation) - Steelwork Support Posts



Pergola (South Elevation) - Steelwork Top View

Revision number Drawn Date Chkd

TG ESCAPES
modular eco-buildings

Unit A, Dutton Road, Aldermans Green, Coventry, CV2 2LE
E info@tgescapes.co.uk W www.tgescapes.co.uk

Client : S&C Slatter
Project : Burgess Hill Centre for Outdoor Sport.
Northern Arc, Burgess Hill. BN6 9LE.
Title : Pergola (South Elevation) (1)
Status : Procurement

Scale : 1:20, 1:25, 1:40
at A3
Date : 15/08/2024
Drawn : HW
Checked : MG

Dwg No. : 209 Rev : .