




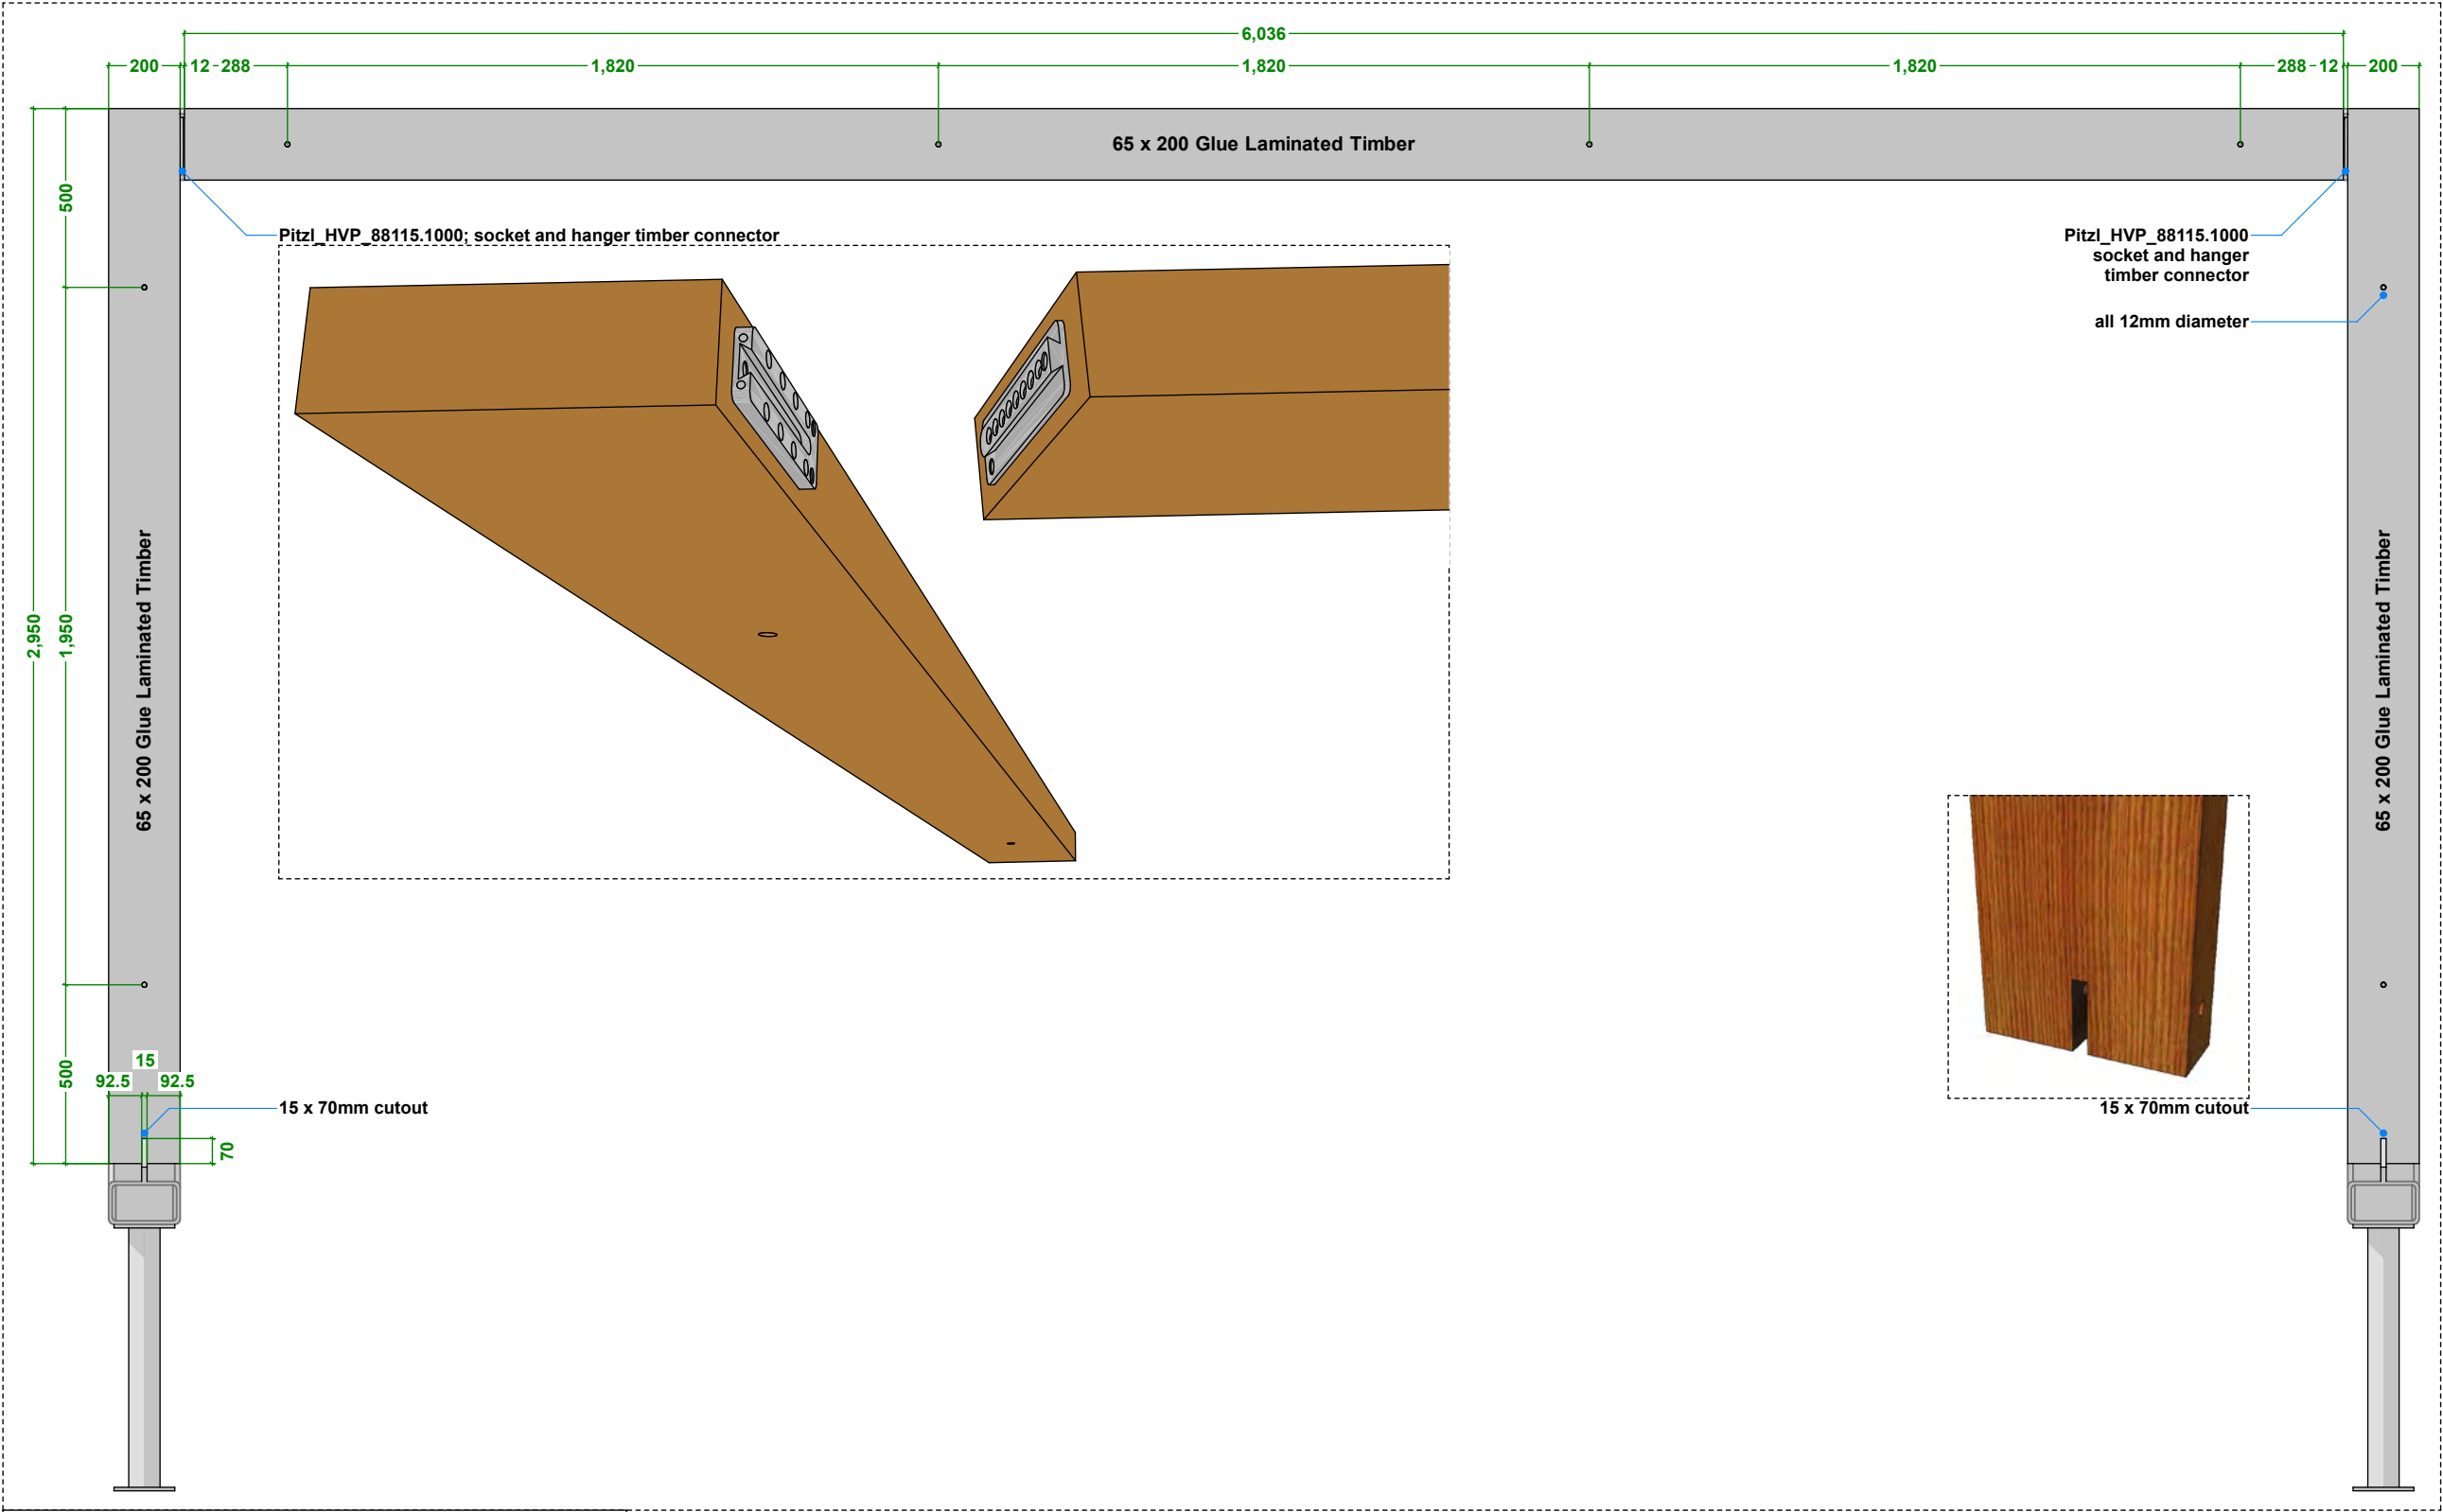

Pergola (South Elevation) - Timber Structure Back View

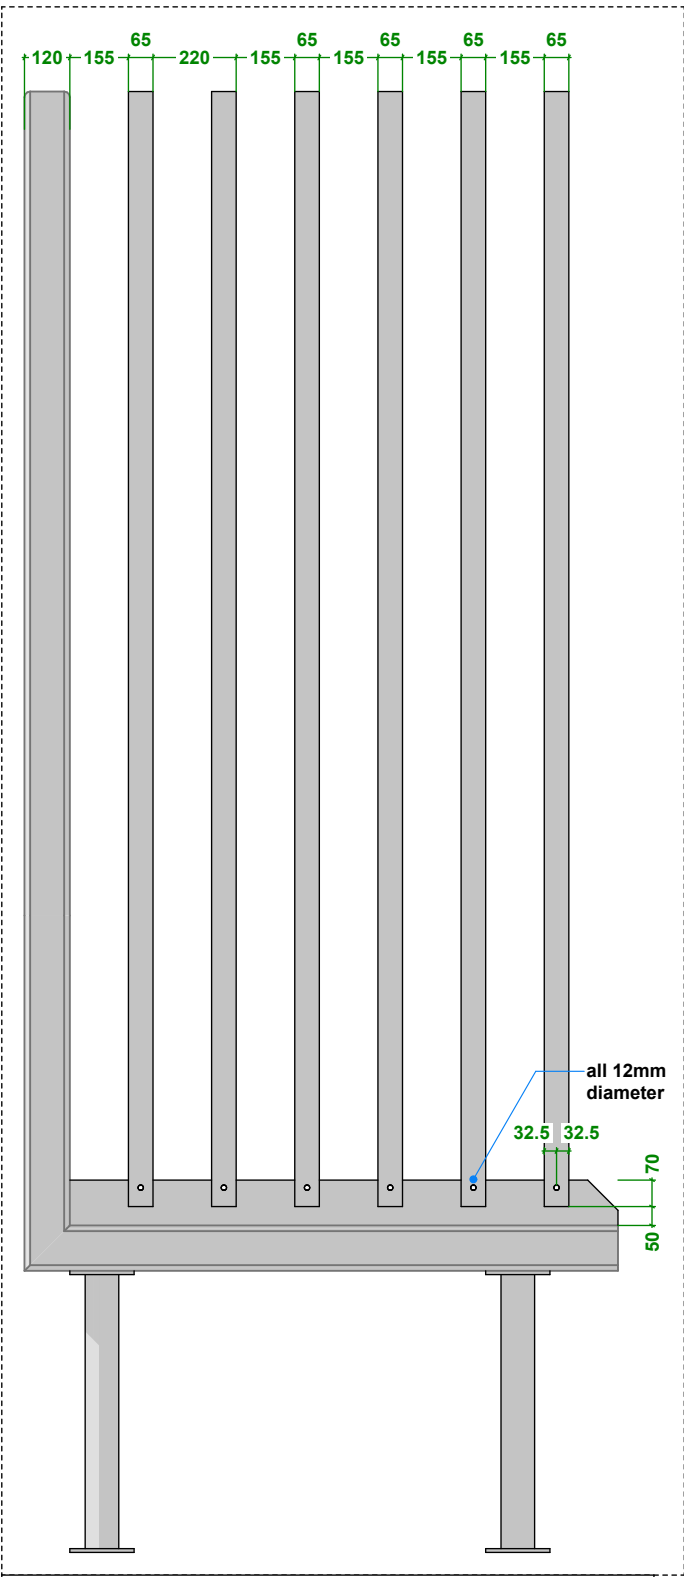

Pergola (South Elevation) - Timber Structure Side View
Note: fixings omitted for clarity.

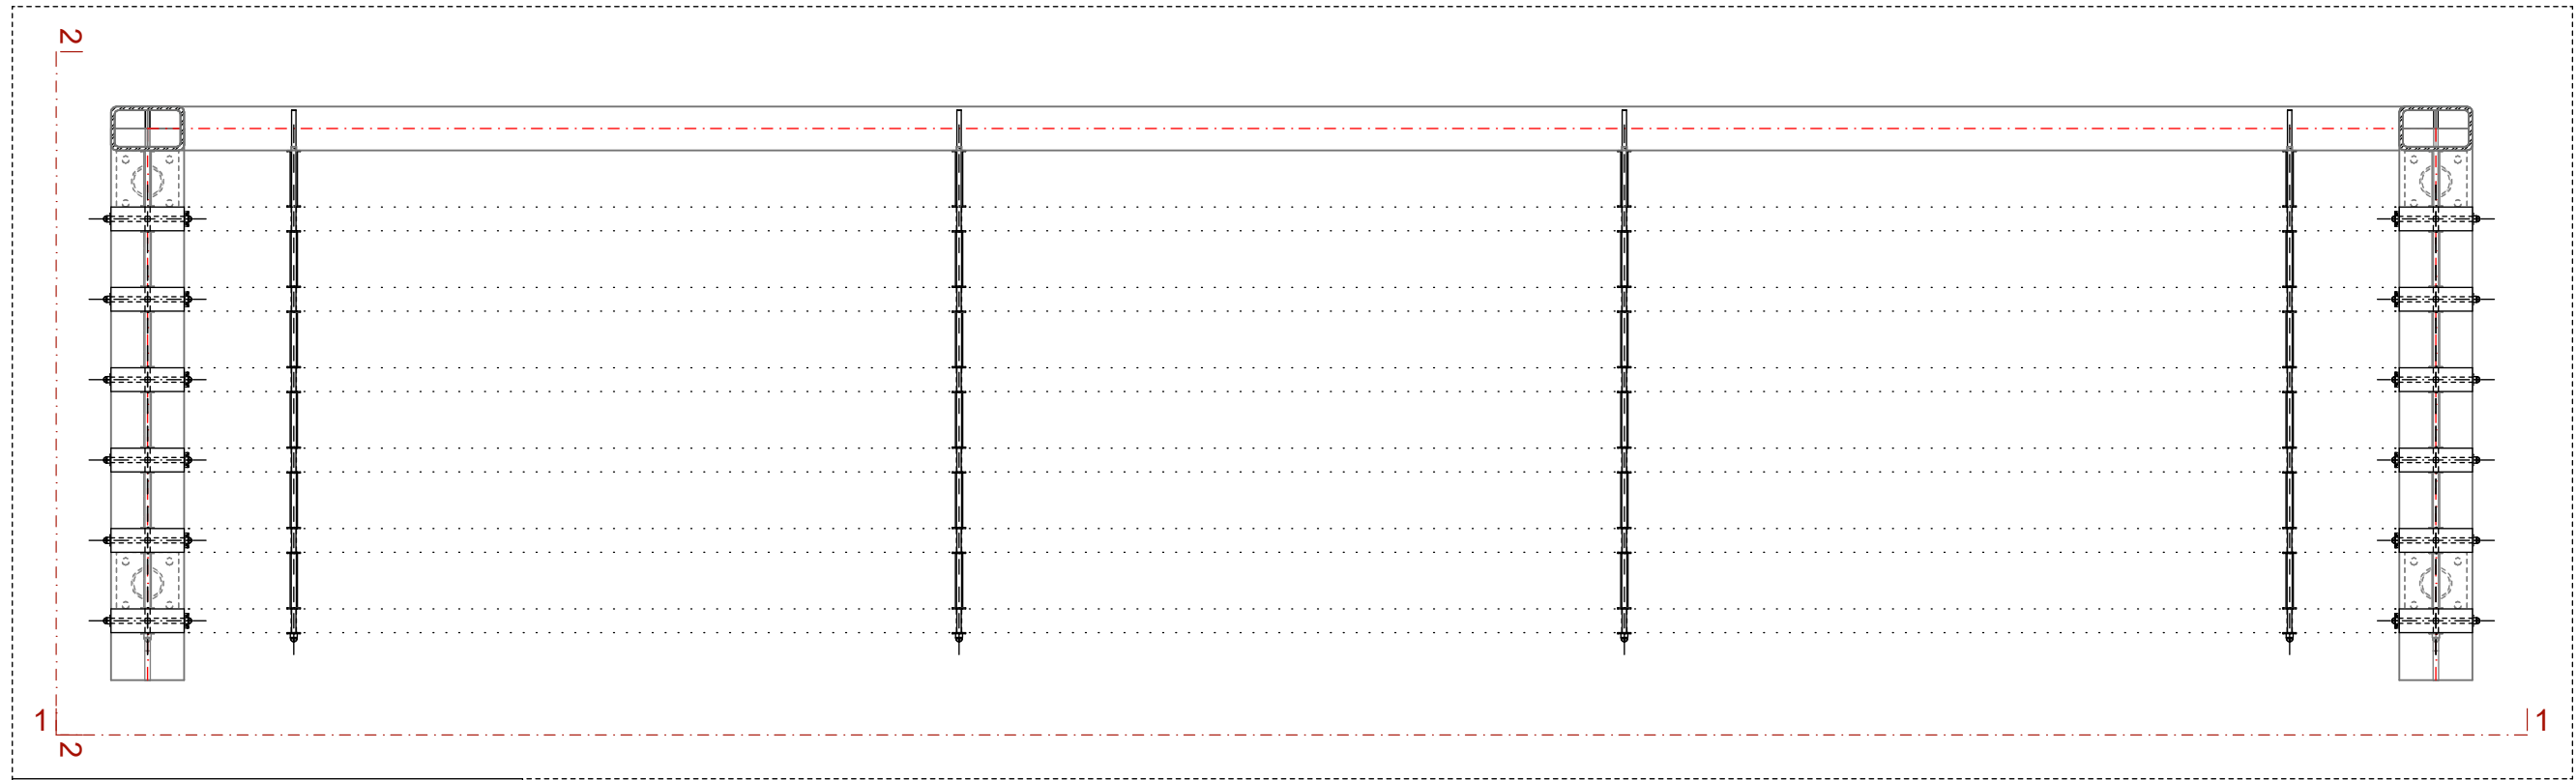

Pergola (South Elevation) - Overall Top View

Revision number Drawn Date Chkd

TG ESCAPES
modular eco-buildings

Unit A, Dutton Road, Aldermans Green, Coventry, CV2 2LE
E info@tgescapes.co.uk W www.tgescapes.co.uk

Client : S&C Slatter
Project : Burgess Hill Centre for Outdoor Sport.
Northern Arc, Burgess Hill. BN6 9LE.
Title : Pergola (South Elevation) (2)
Status : Procurement

Scale : 1:20, 1:33.33,
1:500 at A3
Date : 15/08/2024
Drawn : HW
Checked : MG

Dwg No. : 210 Rev : .