


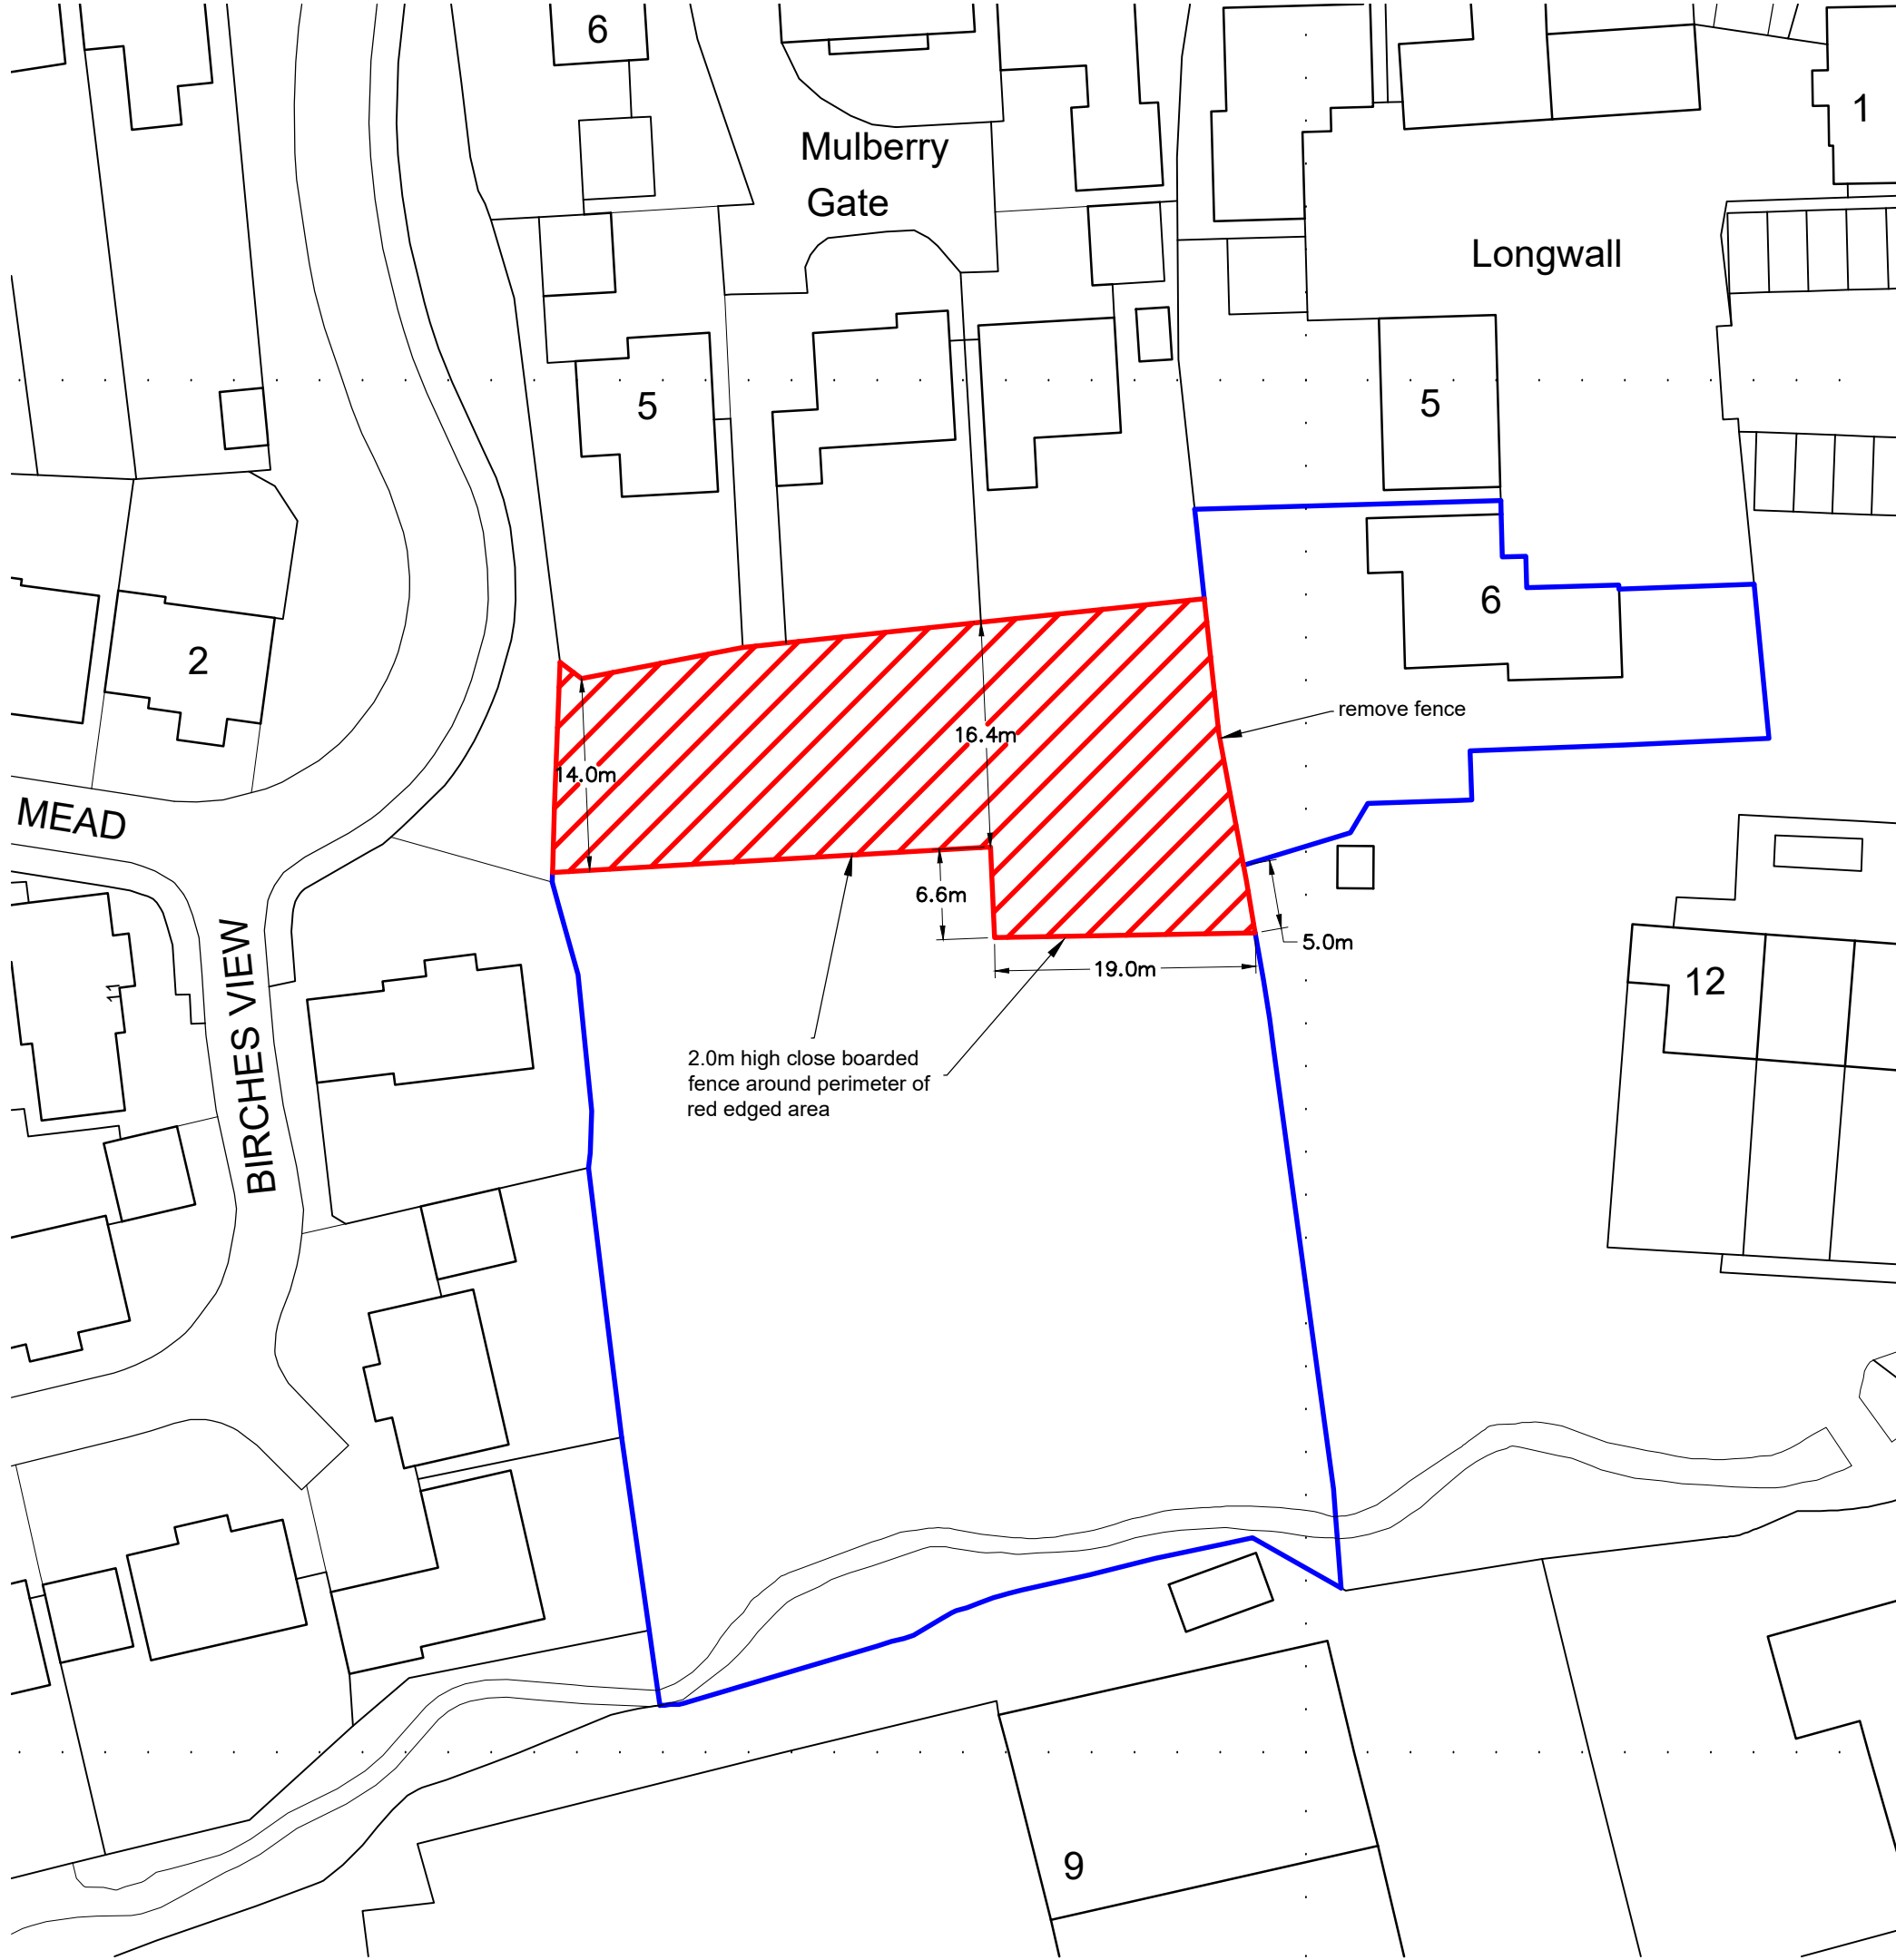
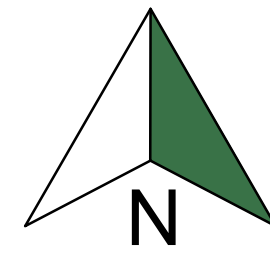
 
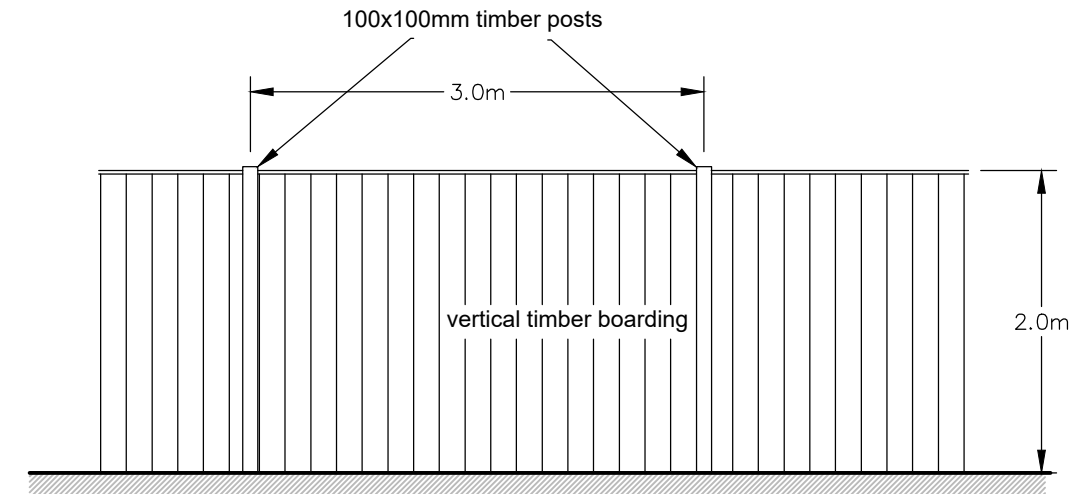
 


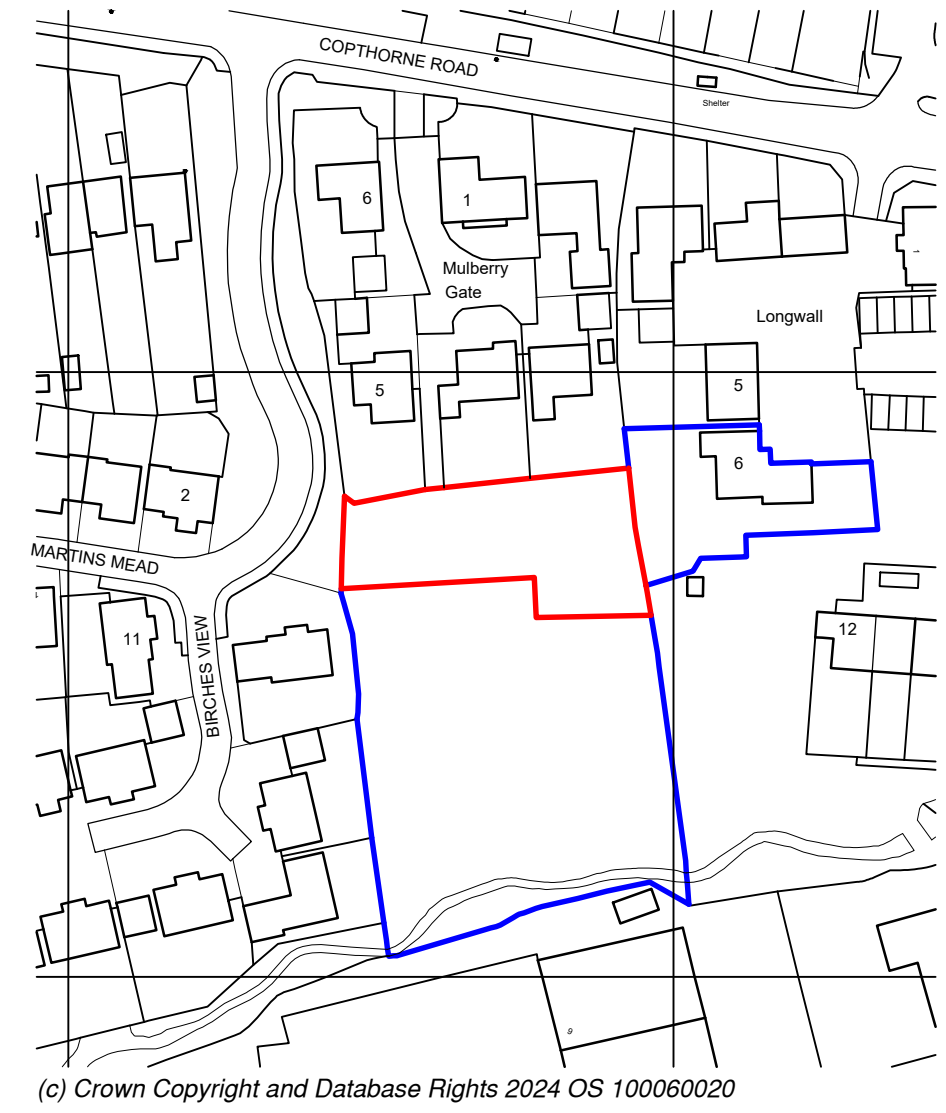

Block Plan 1:500

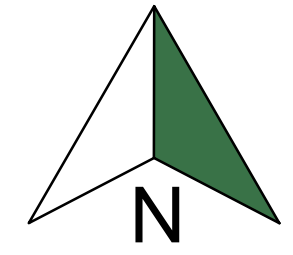

Fence Elevation 1:50

 

Location Plan 1:1250



PROJECT
Change of Use of Land to the Rear of
Mulberry Gate and Longwall, Felbridge, RH19 2LJ

DRAWING TITLE	PROCEDURE	CLIENT
Site Plans	PLANNING	David Leppard

SCALE	DATE	DRAWN BY	DRAWING NO.	REVISION
As shown @ A2	Nov. 2024	CRS	EA0144/PL1	A

Edgeway Architecture Limited, 66, New Road, Uckfield, East Sussex, TN22 5SX
Tel: 07799 472949 / Email: chris@edgewayarchitecture.co.uk