
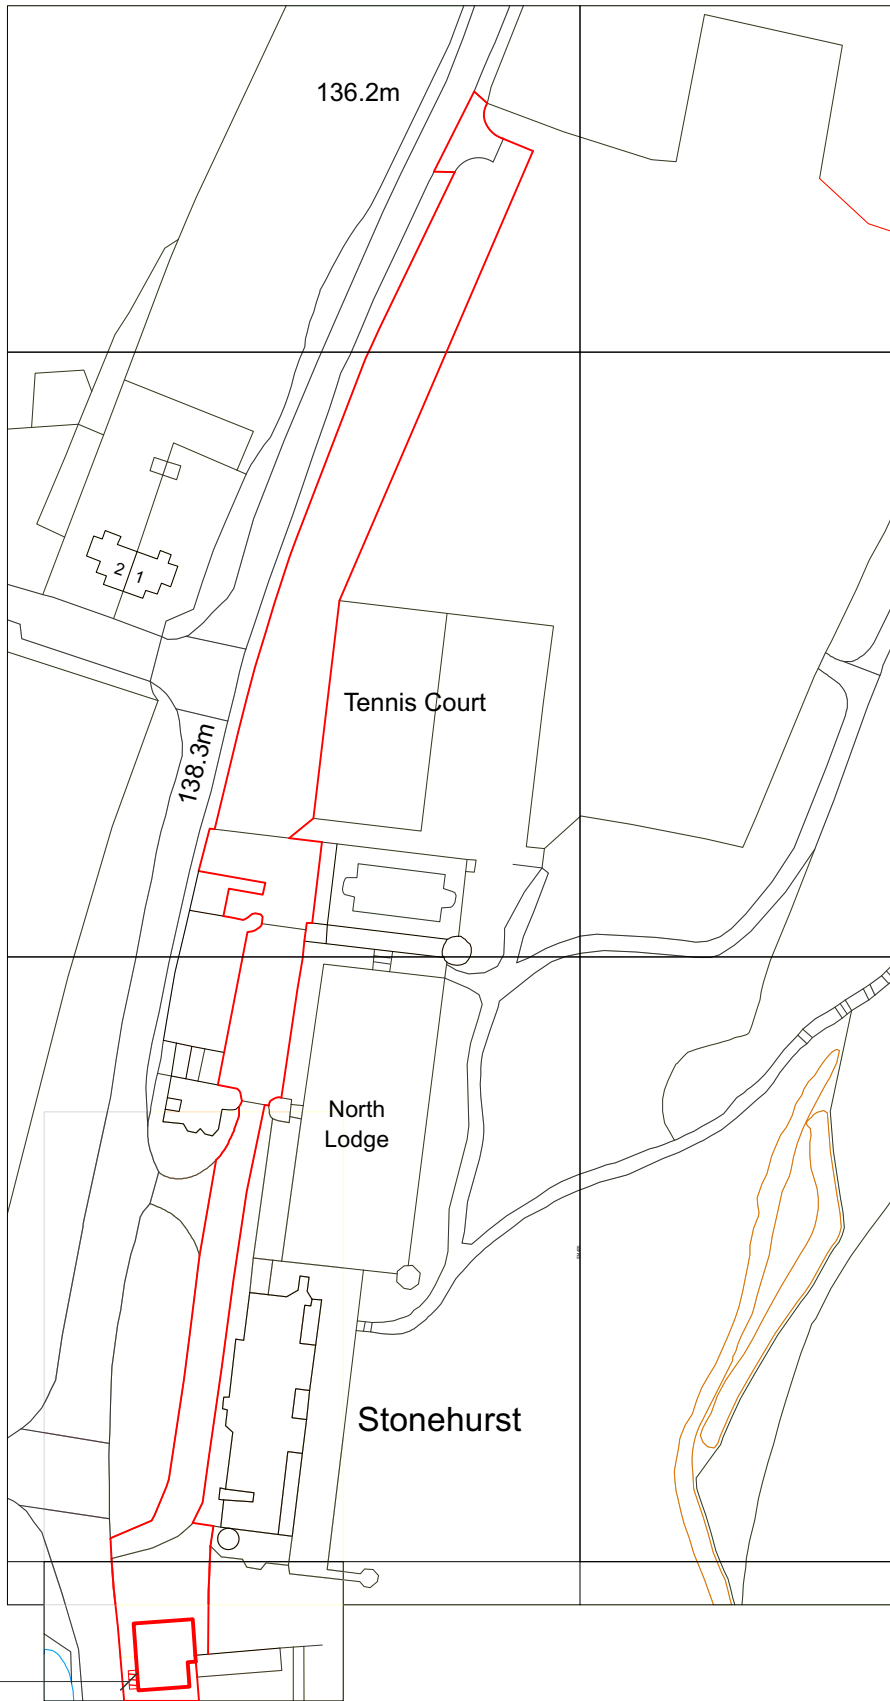


FOR PLANNING
PURPOSES ONLY

NOT FOR CONSTRUCTION


TO BE READ IN CONJUNCTION WITH
STRUCTURAL ENGINEER'S DRAWINGS, DETAILS
AND SPECIFICATIONS

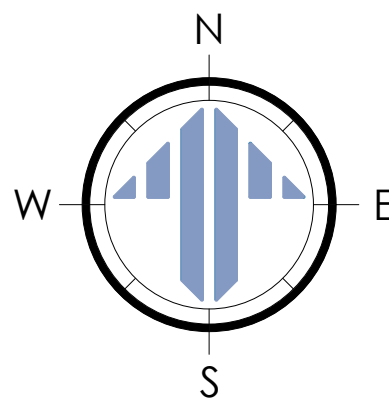

- RED HATCH DENOTES LINE OF SINGLE STOREY EXTENSION
TO FORM NEW ENTRANCE PORCH. SEE GENERAL
ARRANGEMENT AND EXTERIOR ELEVATIONS FOR FURTHER
INFORMATION

SOUTH LODGE - SITE LOCATION PLAN AS PROPOSED

SCALE 1:1250 ON AN A1 SHEET

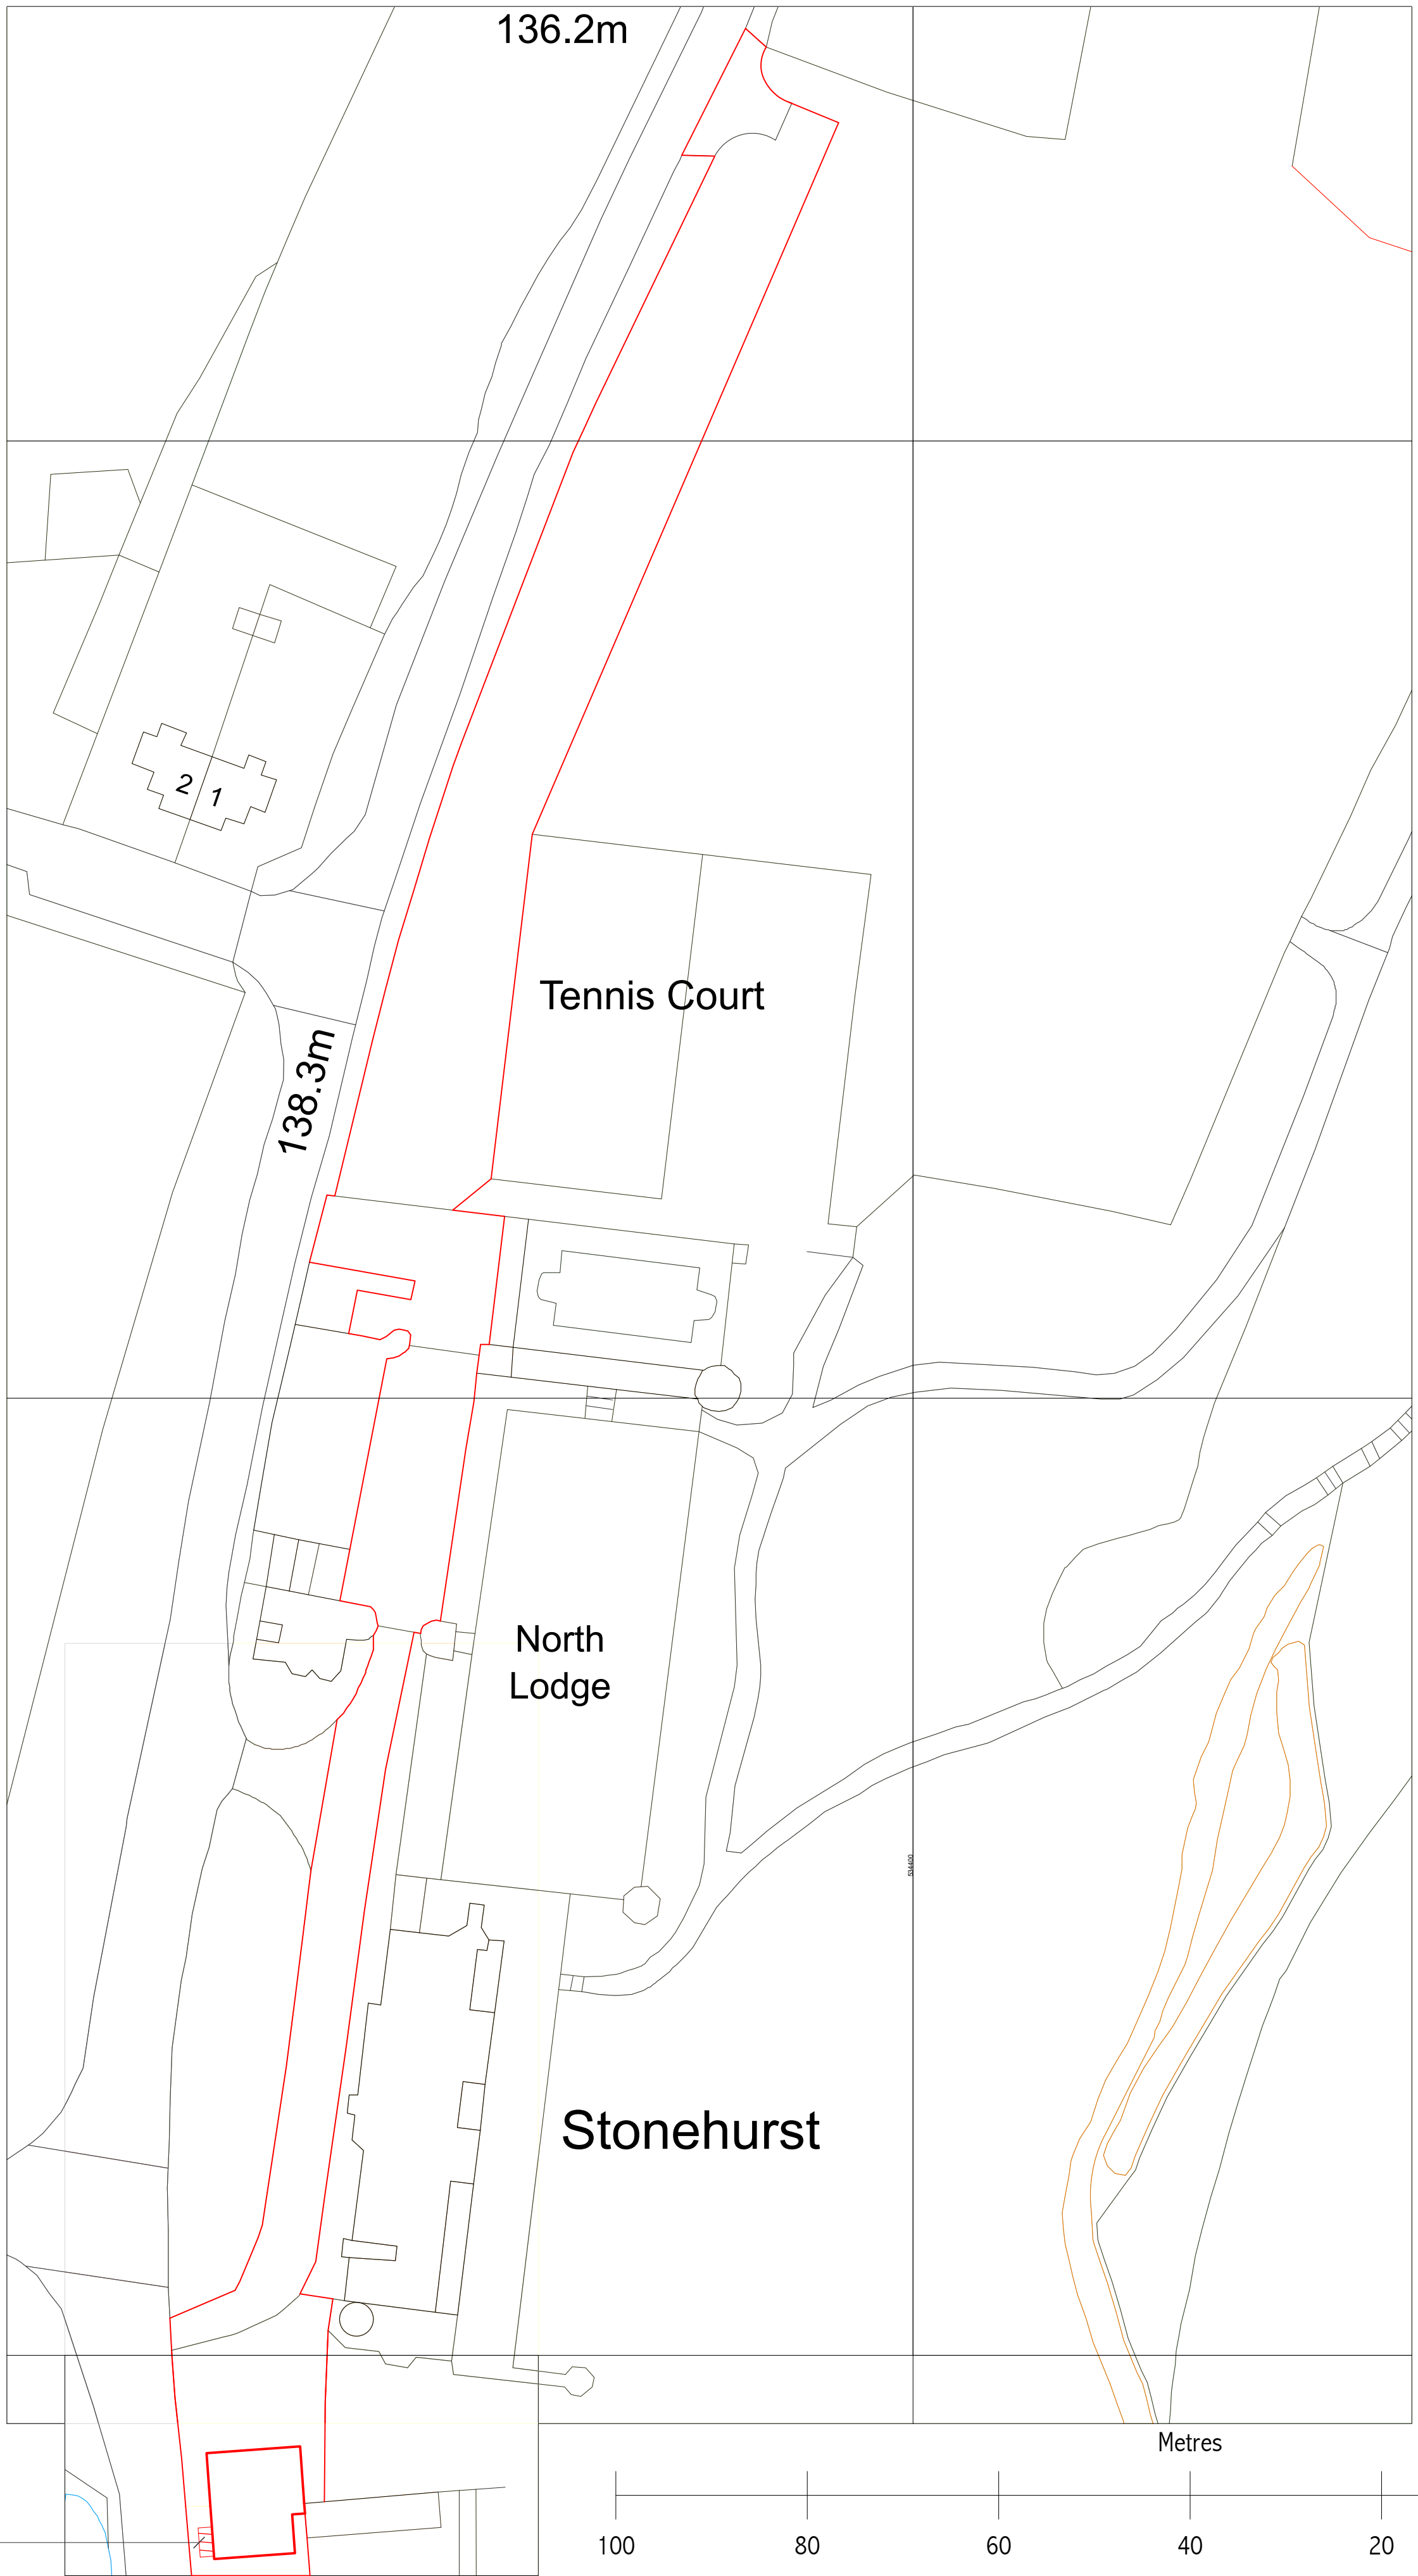

- RED HATCH DENOTES LINE OF SINGLE STOREY EXTENSION
TO FORM NEW ENTRANCE PORCH. SEE GENERAL
ARRANGEMENT AND EXTERIOR ELEVATIONS FOR FURTHER
INFORMATION

SOUTH LODGE - SITE BLOCK PLAN AS PROPOSED

SCALE 1:500 ON AN A1 SHEET

REV.	DATE.	BY.	AMENDMENT.	CHK.
PLANNING				
 2 Lucastes Mews, Paddockhall Road, Haywards Heath, West Sussex, RH16 1HE (01444) 452604 hh@gouldbaxter.co.uk www.gouldbaxter.co.uk				
NOTES: DO NOT SCALE OFF THIS DRAWING UNLESS FOR PLANNING PURPOSES. CHECK ALL DIMENSIONS ON SITE BEFORE ANY WORK IS COMMENCED. ALL GOODS MATERIALS AND WORKMANSHIP MUST CONFORM WITH CURRENT BUILDING REGULATIONS, BRITISH STANDARDS AND CODES OF PRACTICE. COPYRIGHT OF THIS DRAWING IS RETAINED BY GOULD BAXTER AND IT MUST NOT BE REPRODUCED WITHOUT WRITTEN CONSENT.				
CLIENT: MR. & MRS. L TONNA				
PROJECT: SOUTH LODGE STONEHURST SELSFIELD ROAD ARDINGLY RH17 6TN				
DRAWING: SOUTH LODGE - SITE LOCATION & BLOCK PLAN AS PROPOSED				
DATE: 22.07.25	SCALE AT A1: AS NOTED	DRAWN BY: MC	CHECKED BY:	
JOB NO. GH970	DRAWING NO. PL.001	REV.		