
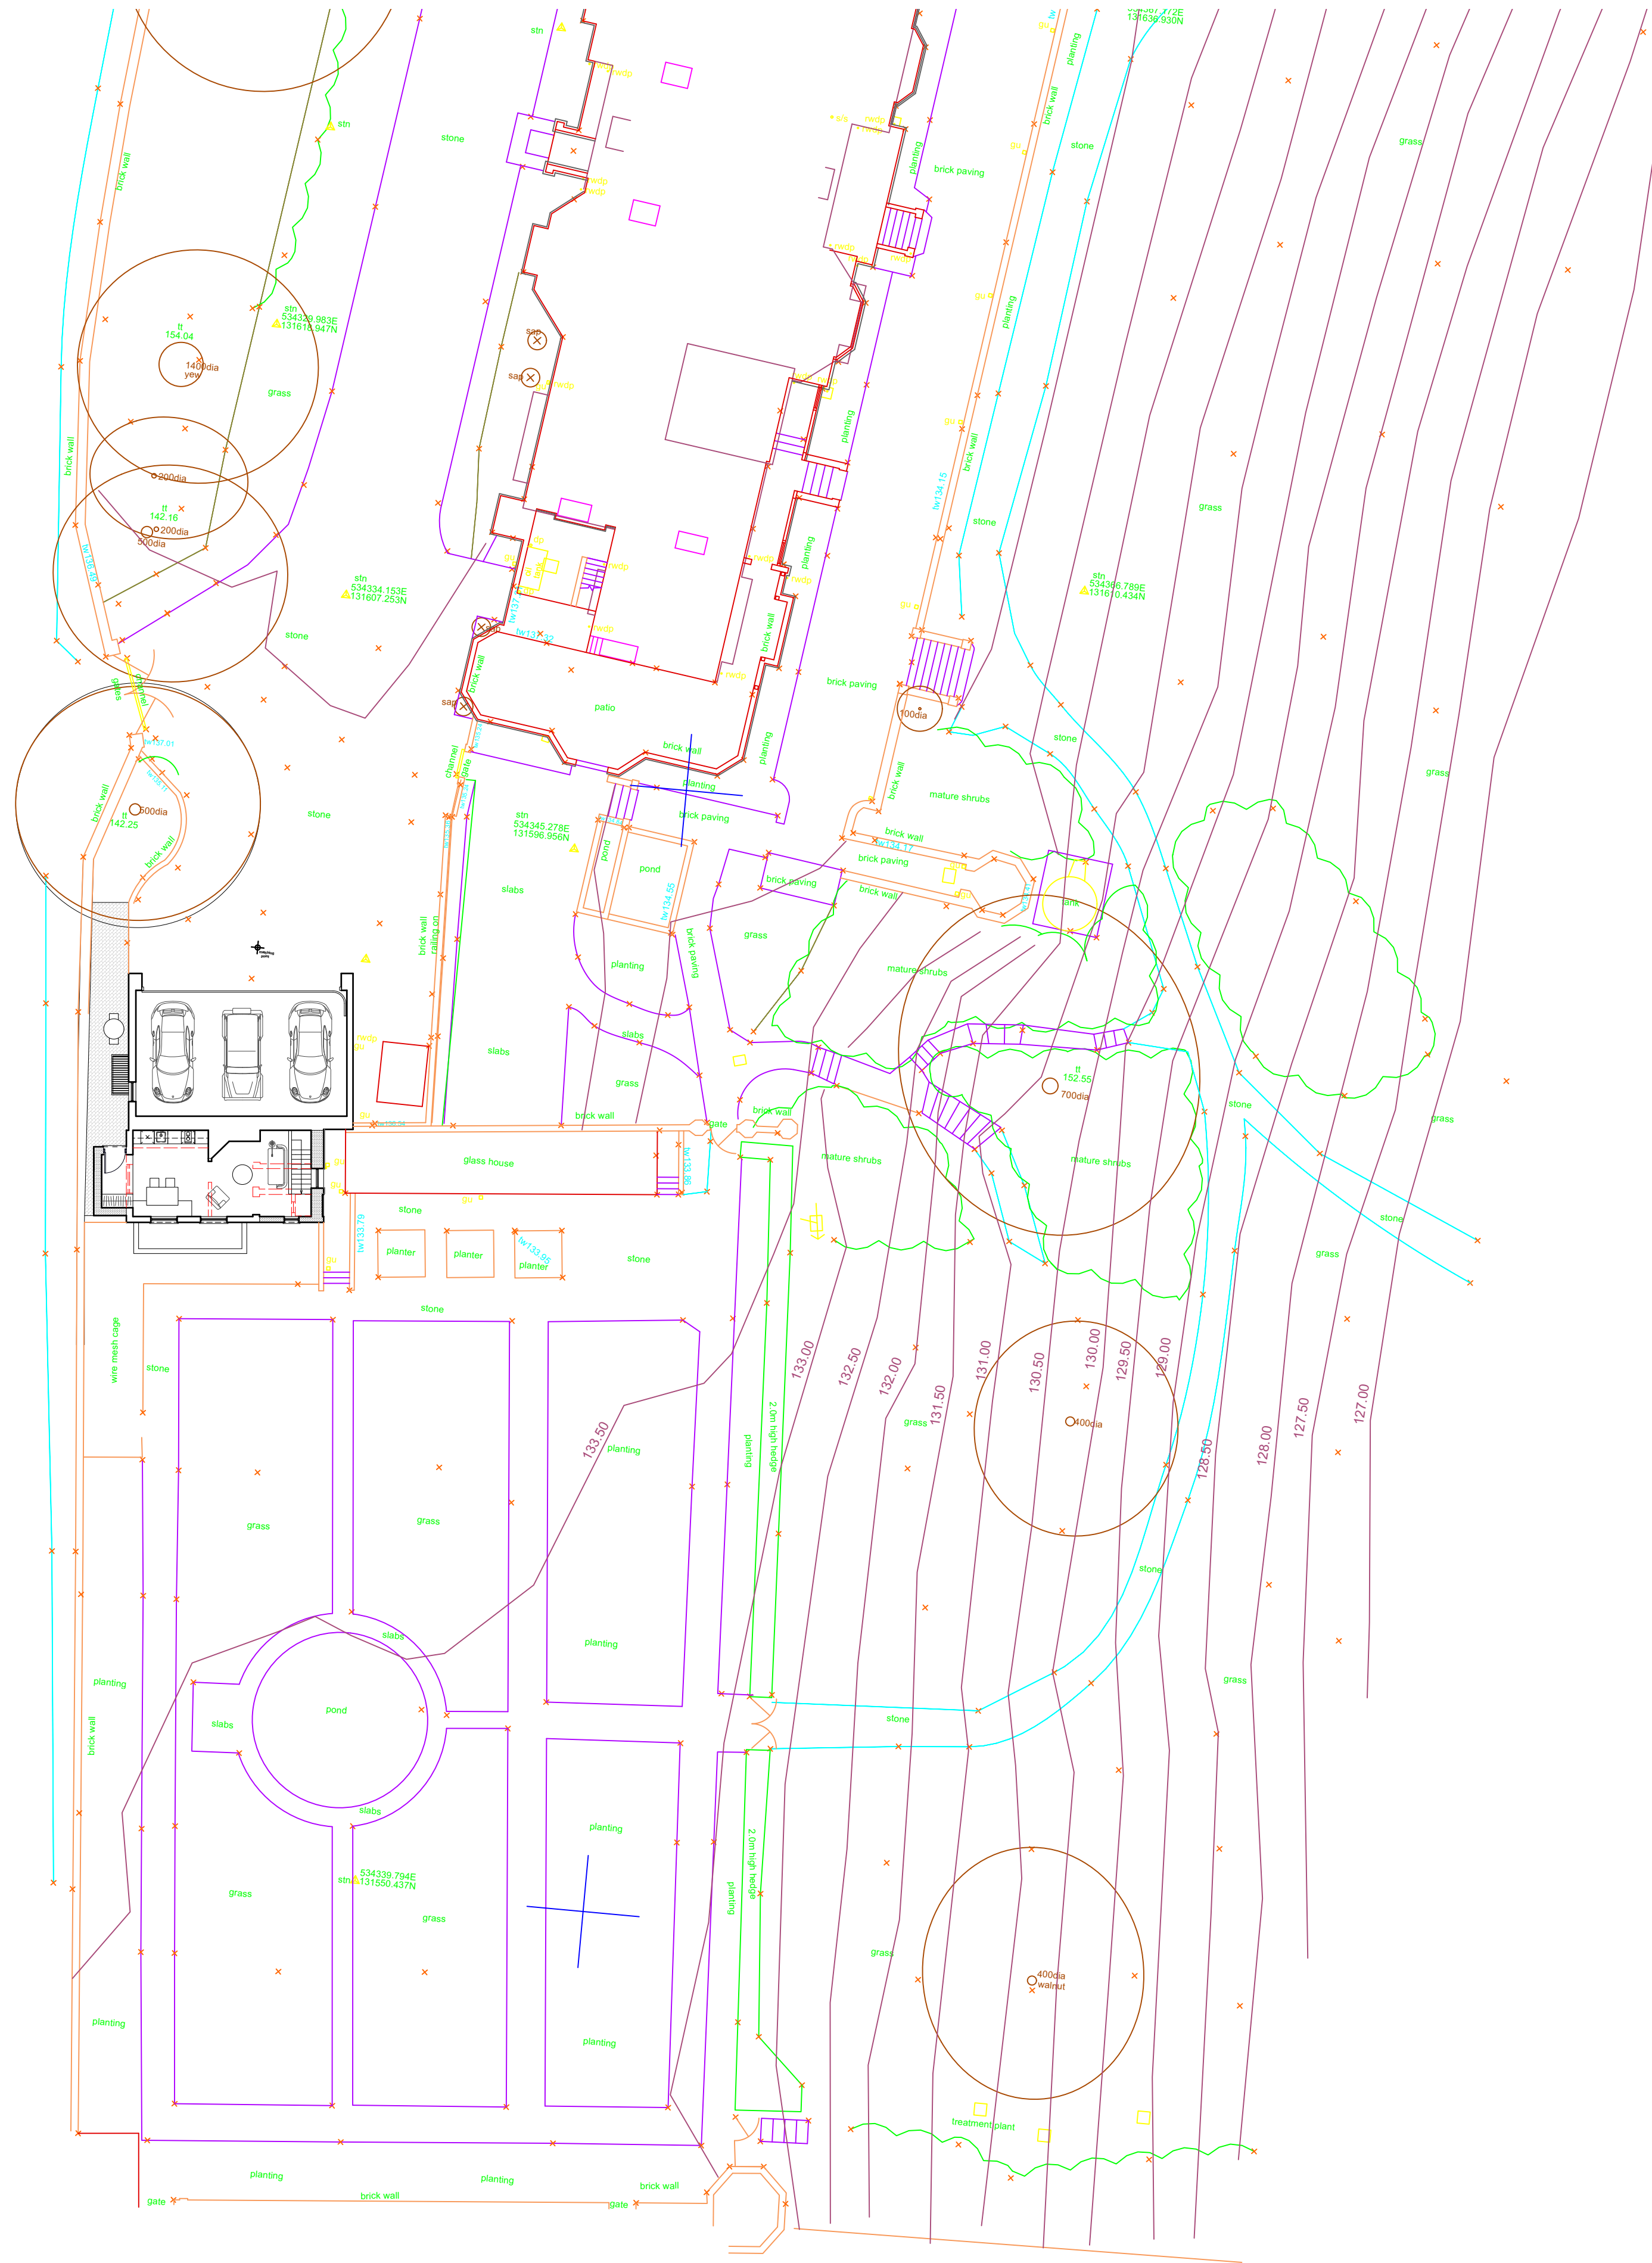


TO BE READ IN CONJUNCTION WITH
STRUCTURAL ENGINEER'S DRAWINGS, DETAILS
AND SPECIFICATIONS

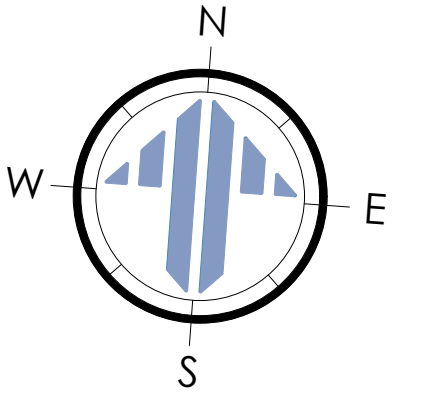

0 1 2 3 4 5m 6 7 8 9 10m

SCALE 1:200 ON AN A1 SHEET

REV.	DATE.	BY.	AMENDMENT.		CHK.
PLANNING  2 Lucastes Mews, Paddockhall Road, Haywards Heath, West Sussex, RH16 1HE (01444) 452604 h@ GouldBaxter.co.uk www.GouldBaxter.co.uk NOTES: DO NOT SCALE OFF THIS DRAWING UNLESS FOR PLANNING PURPOSES. CHECK ALL DIMENSIONS ON SITE BEFORE ANY WORK IS COMMENCED. ALL GOODS MATERIALS AND WORKMANSHIP MUST CONFORM WITH CURRENT BUILDING REGULATIONS, BRITISH STANDARDS AND CODES OF PRACTICE. COPYRIGHT OF THIS DRAWING IS RETAINED BY GOULD BAXTER AND IT MUST NOT BE REPRODUCED WITHOUT WRITTEN CONSENT.					
CLIENT. MR. & MRS. L TONNA					
PROJECT. SOUTH LODGE STONEHURST SELSFIELD ROAD ARDINGLY RH17 6TN					
DRAWING. SOUTH LODGE - SITE PLAN AS PROPOSED					
DATE. 22.07.25		SCALE AT A1. AS NOTED		DRAWN BY: MC CHECKED BY:	
JOB NO. GH970		DRAWING NO. PL.002		REV.	