




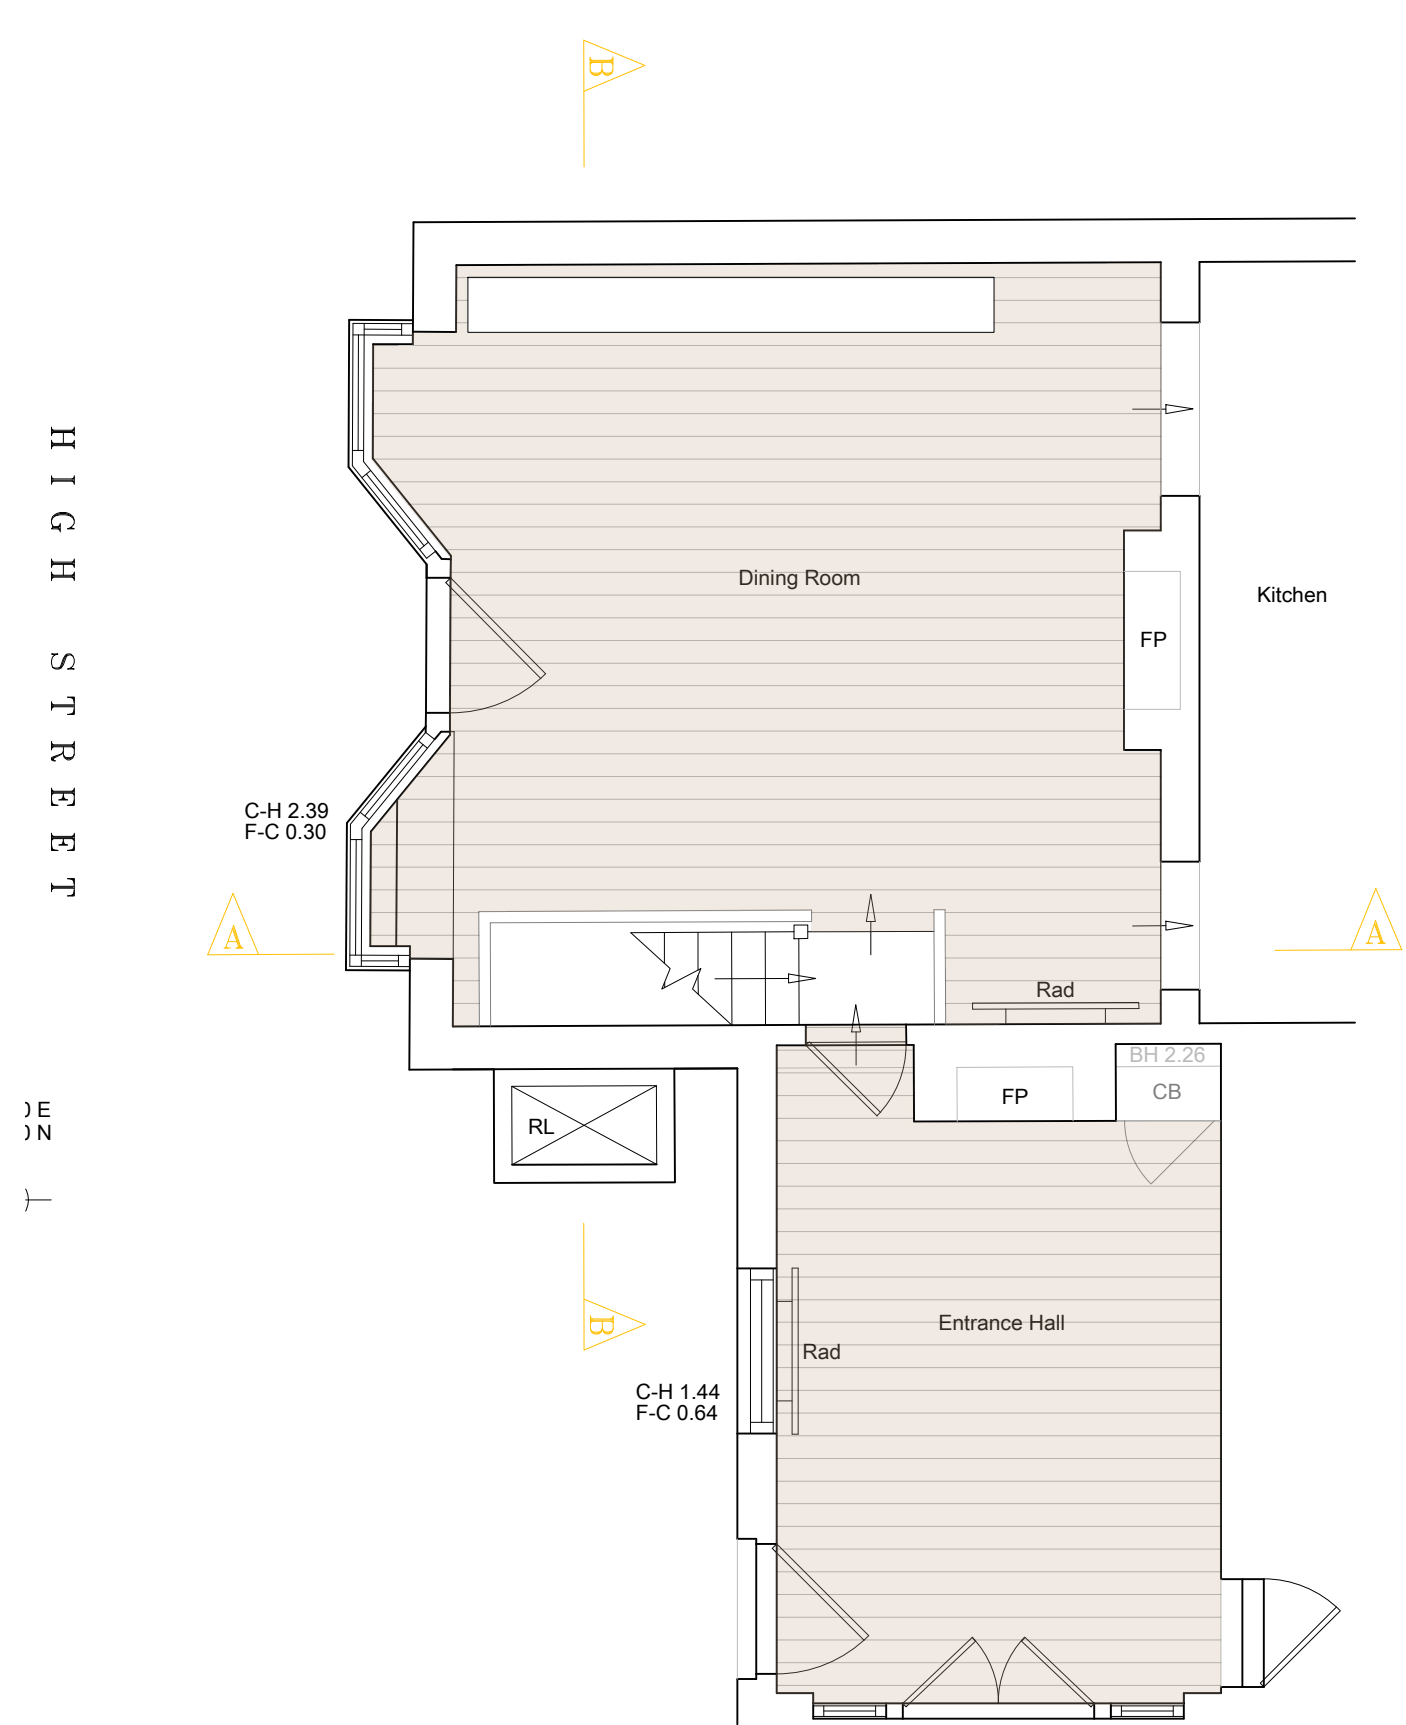


GROUND FLOOR PLAN - AS EXISTING
SCALE @ 1:50 ON AN A1 SHEET

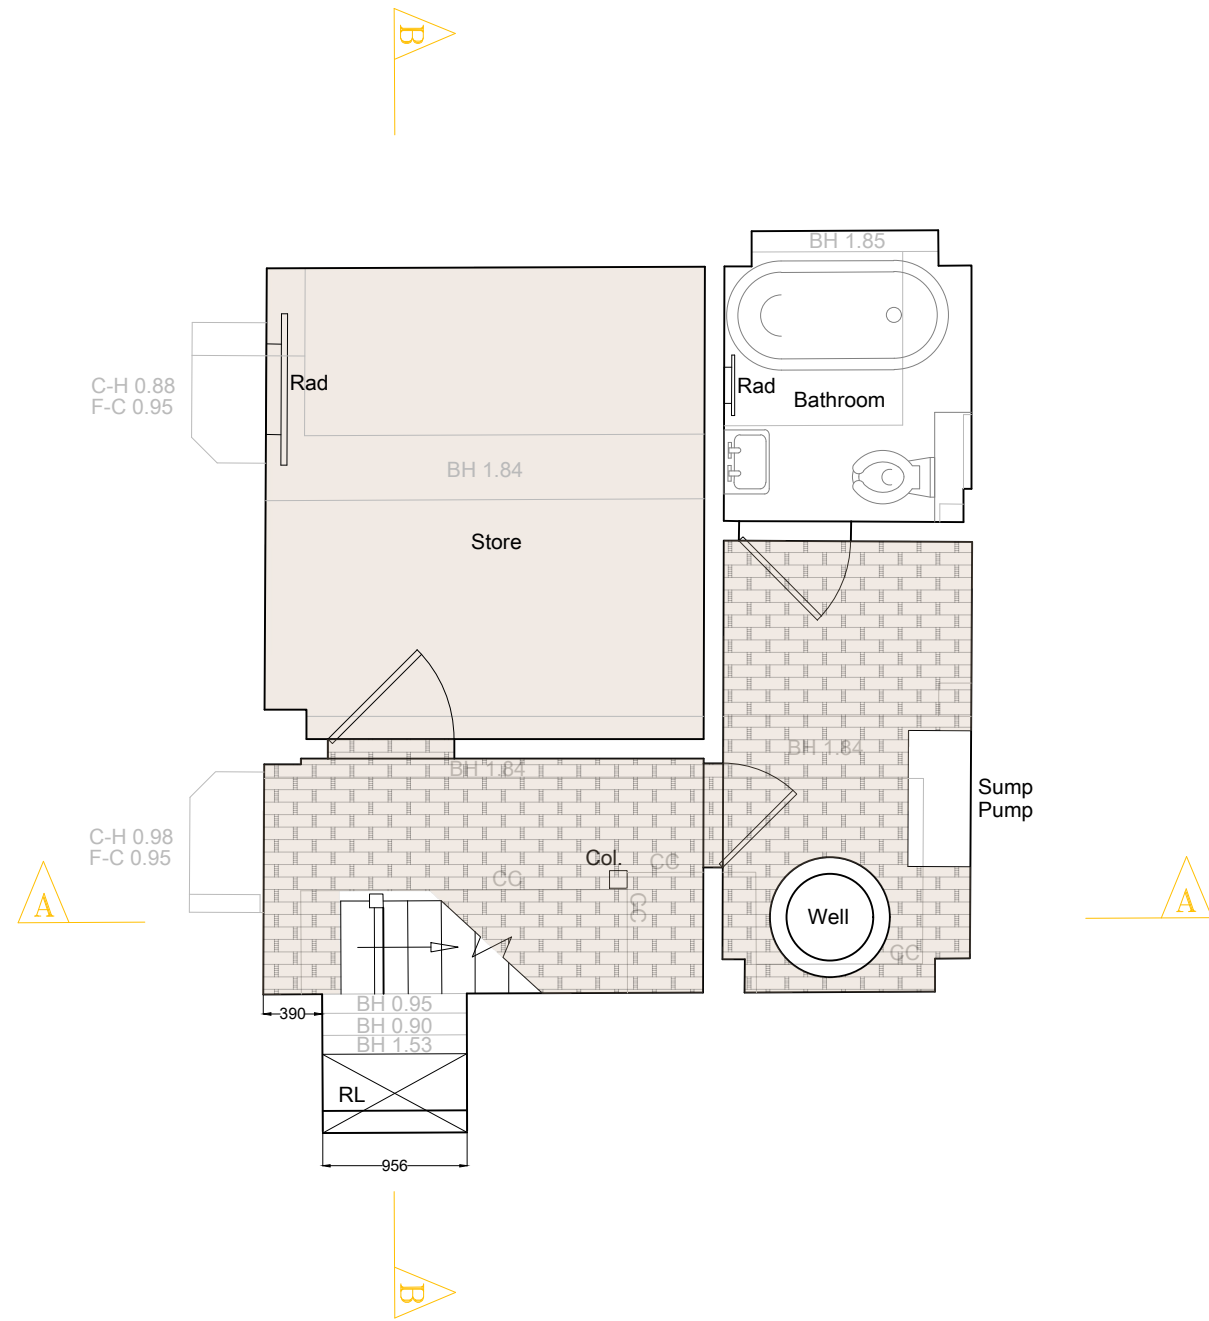

BASEMENT FLOOR PLAN - AS EXISTING
SCALE @ 1:50 ON AN A1 SHEET

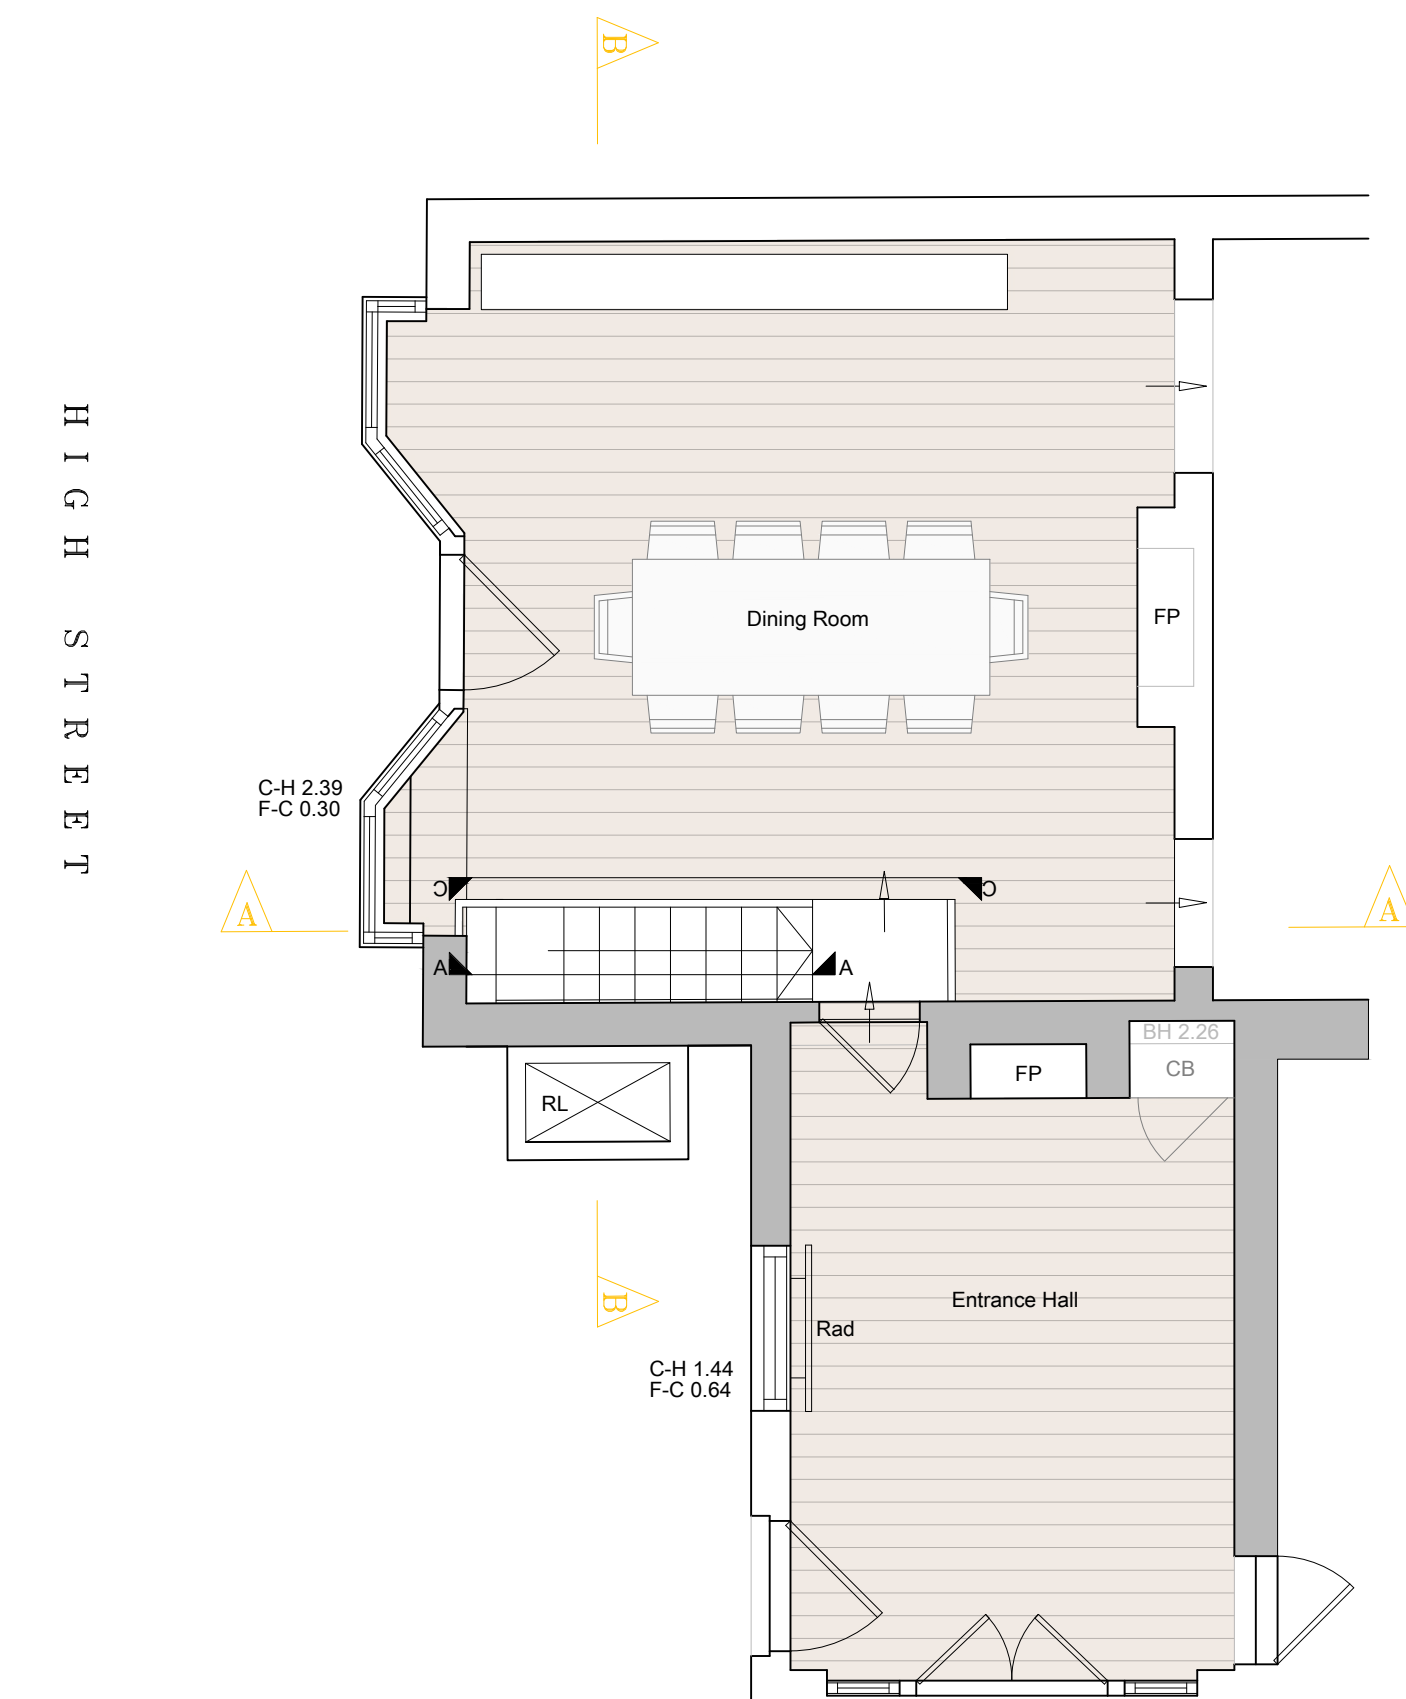

GROUND FLOOR PLAN - AS PROPOSED
SCALE @ 1:50 ON AN A1 SHEET

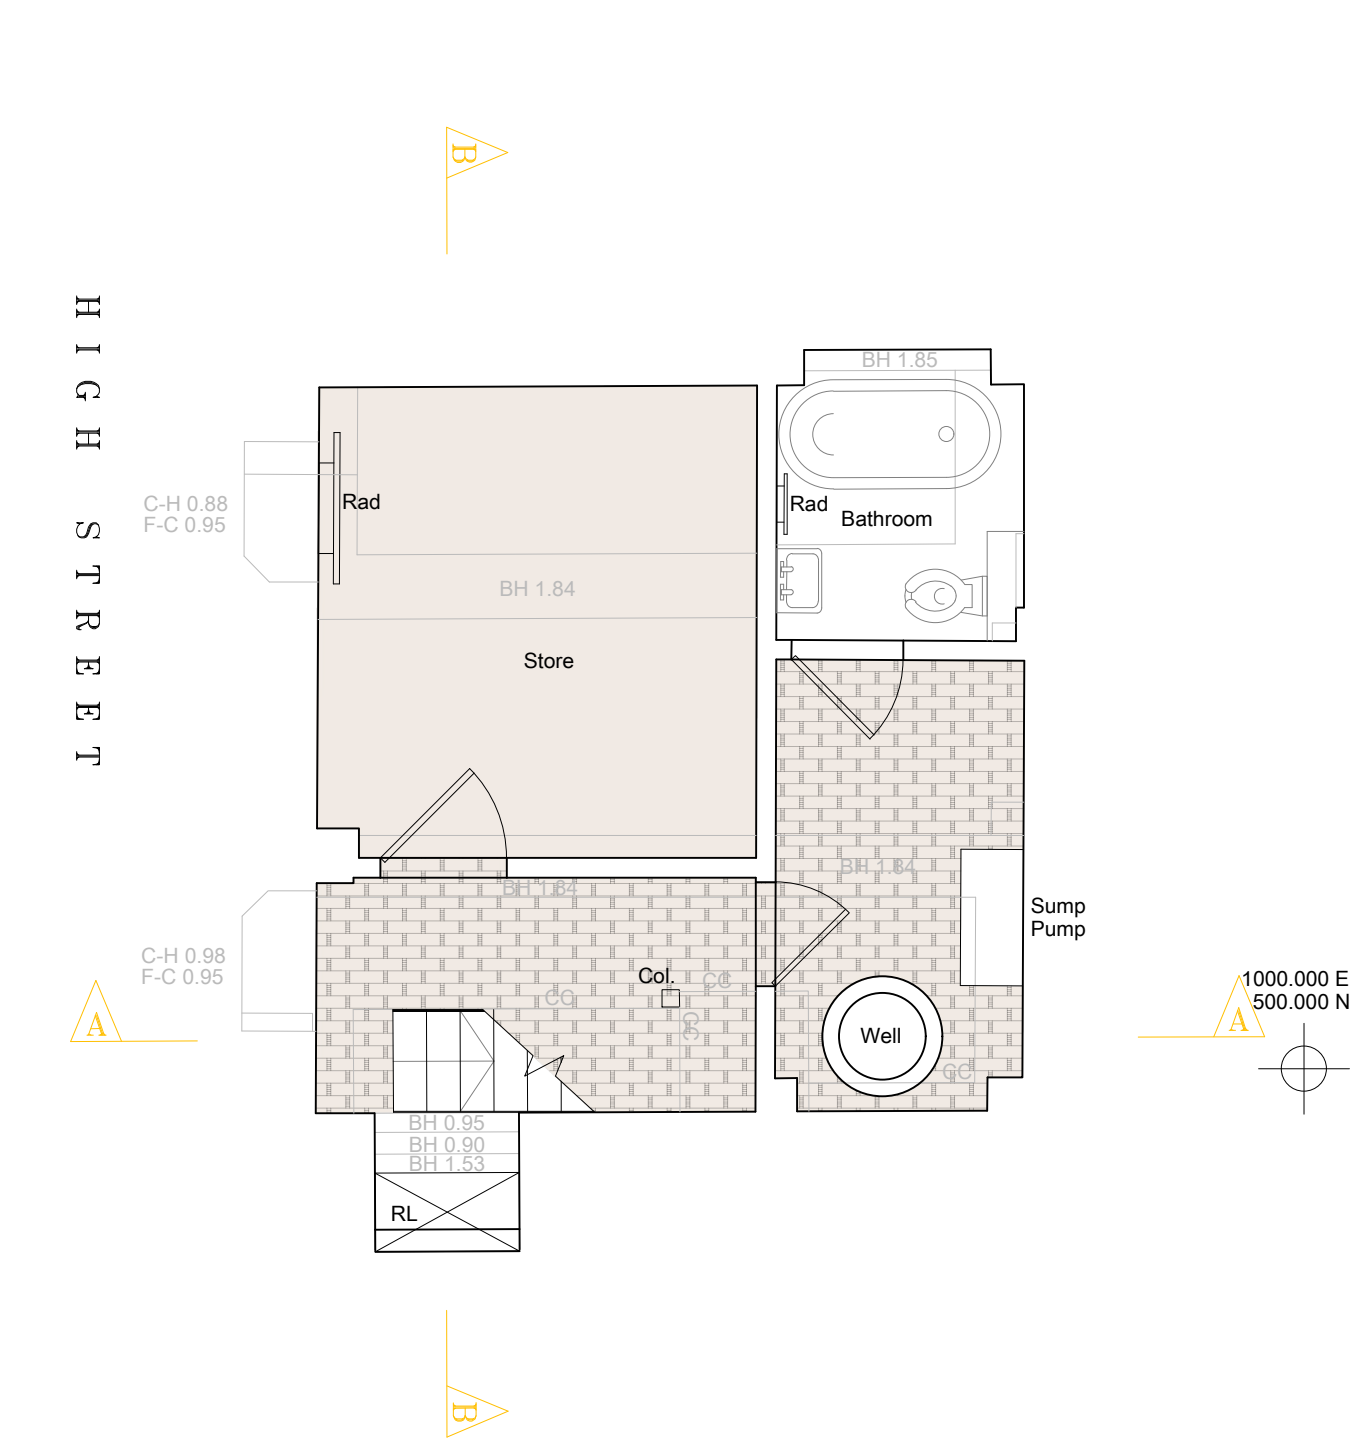

BASEMENT FLOOR PLAN - AS PROPOSED
SCALE @ 1:50 ON AN A1 SHEET



REV.	DATE.	BY.	AMENDMENT.	CHK.

PLANNING

NOTES.
DO NOT SCALE OFF THIS DRAWING UNLESS FOR PLANNING PURPOSES.
CHECK ALL DIMENSIONS ON SITE BEFORE ANY WORK IS COMMENCED.
ALL GOODS MATERIALS AND WORKMANSHIP MUST CONFORM WITH CURRENT BUILDING REGULATIONS, BRITISH STANDARDS AND CODES OF PRACTICE.
COPYRIGHT OF THIS DRAWING IS RETAINED BY GOULD PROPERTY CONSULTANTS LLP T/A GOULD BAXTER AND IT MUST NOT BE REPRODUCED WITHOUT WRITTEN CONSENT.

2 Lucastes Mews, Paddockhall Road,
Haywards Heath,
West Sussex, RH16 1HE
(01444) 452504
rh@gouldbaxter.co.uk
www.gouldbaxter.co.uk

CLIENT.
Mr & Mrs Holmes
PROJECT.
Spongs
100 High Street
Lindfield
RH16 2HS

DRAWING.
Floor Plan
As Existing and Proposed
DATE.
24.07.2025
SCALE AT A1.
1:50
DRAWN BY.
AE
CHECKED BY.
MC

JOB NO.
GH917
DRAWING NO.
PL.I1
REV.
.