




**EXISTING FRONT ELEVATION**

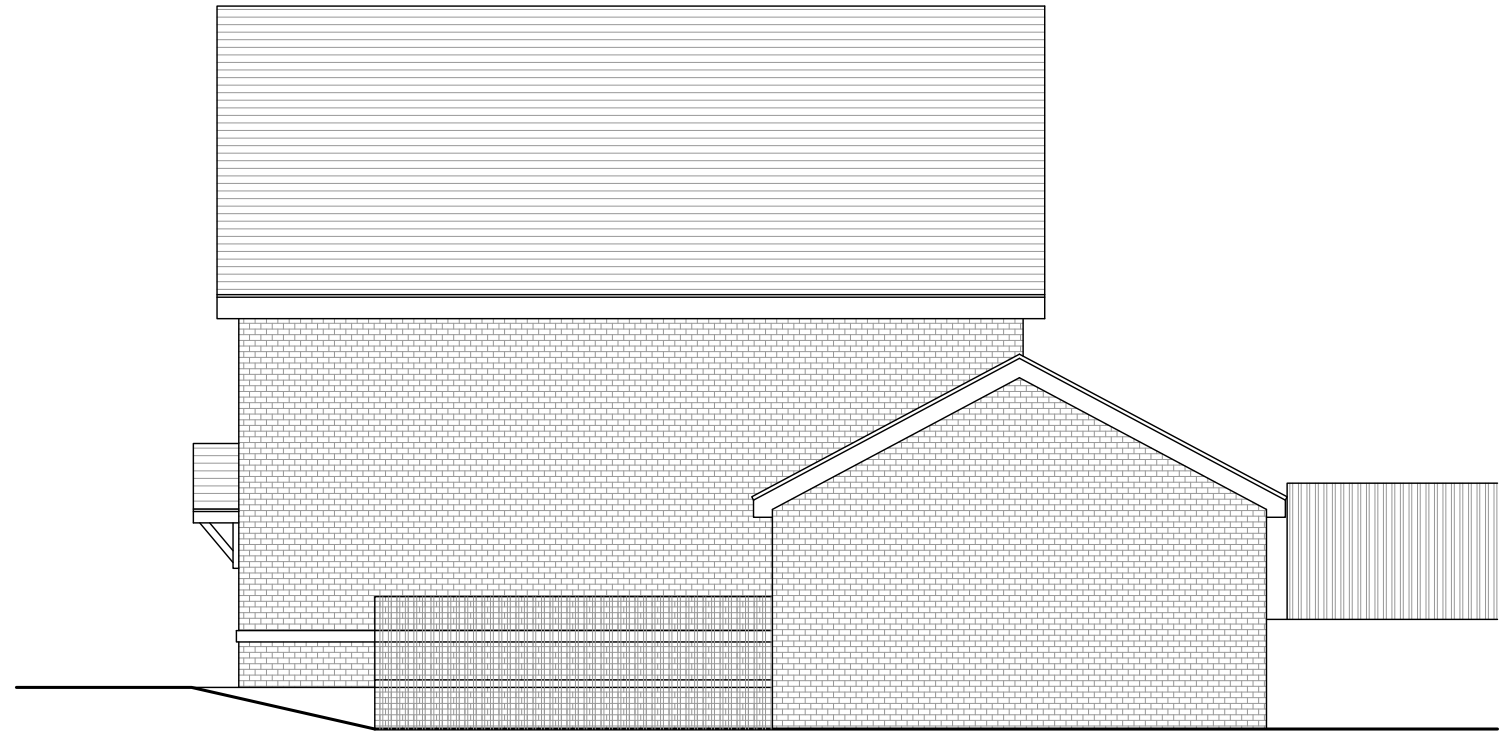


**EXISTING SIDE ELEVATION**



**EXISTING REAR ELEVATION**



**EXISTING SIDE ELEVATION**

 

|  |                                                             |                                                            |                                                                   |                                           |                   |
|--|-------------------------------------------------------------|------------------------------------------------------------|-------------------------------------------------------------------|-------------------------------------------|-------------------|
|  | SITE:<br><br>31 Pullman Avenue,<br>Haywards Heath, RH16 4XB | JOB TITLE:<br><br>Conversion garage into<br>habitable room | DRAWING TITLE:<br><br>EXISTING FRONT, REAR AND<br>SIDE ELEVATIONS | SCALE:<br>1:100@A3<br>DRAWING No.:<br>003 | DATE:<br>06/08/25 |
|--|-------------------------------------------------------------|------------------------------------------------------------|-------------------------------------------------------------------|-------------------------------------------|-------------------|