




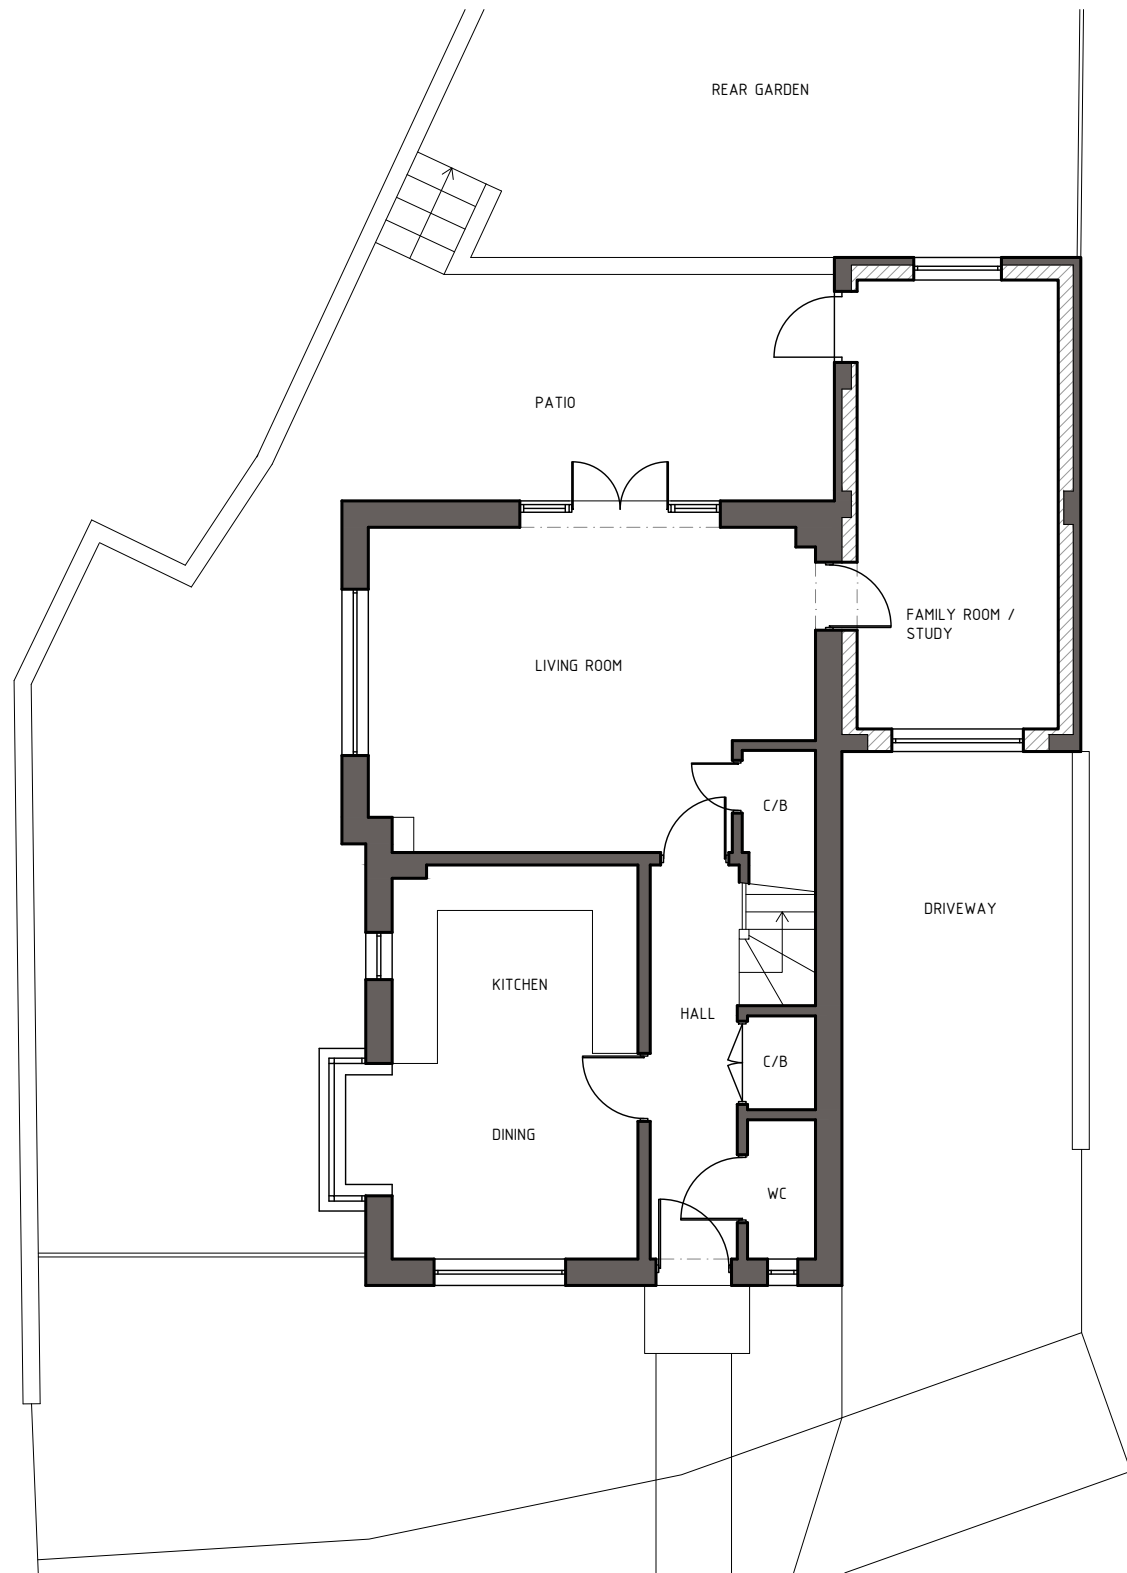

PROPOSED GROUND FLOOR PLAN

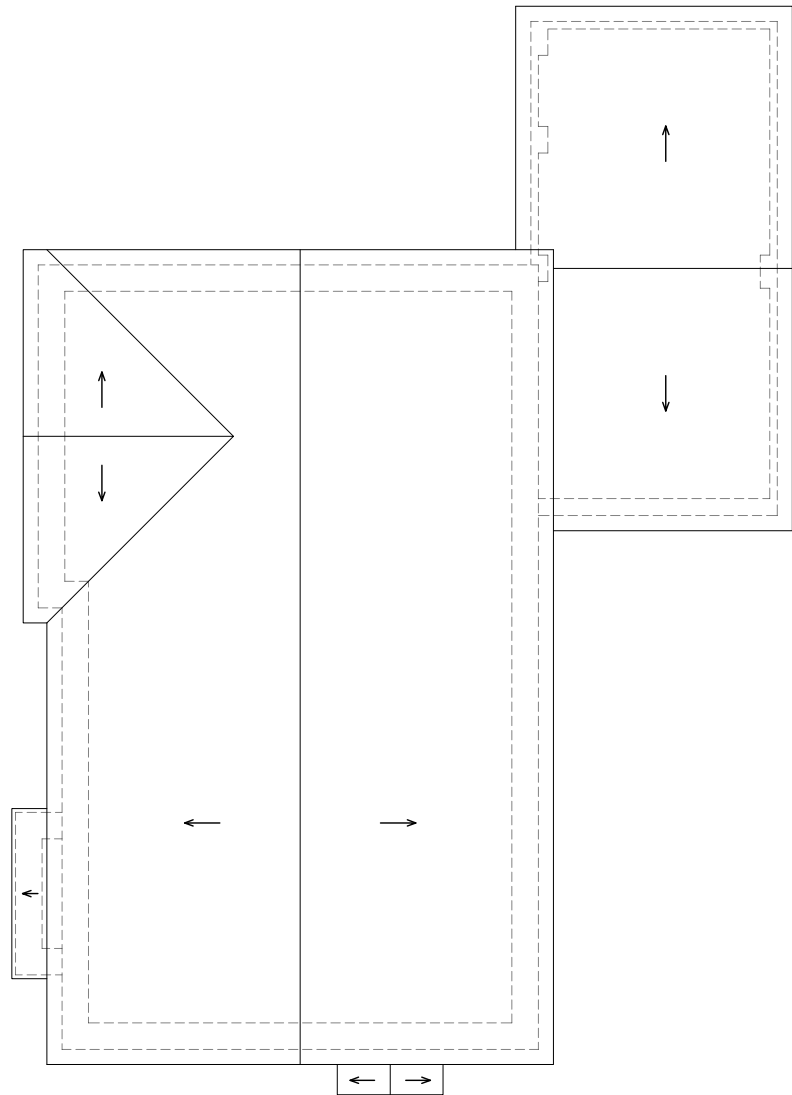

PROPOSED ROOF PLAN

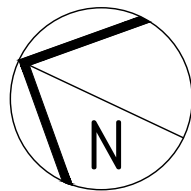


LEGEND:



EXISTING WALLS



PROPOSED WALLS

 

	SITE: 31 Pullman Avenue, Haywards Heath, RH16 4XB	JOB TITLE: Conversion garage into habitable room	DRAWING TITLE: PROPOSED GROUND FLOOR AND ROOF PLAN	SCALE: 1:100@A3 DRAWING No.: 004	DATE: 06/08/25
--	---	--	--	---	-------------------