




EXISTING GARAGE DOOR OPENING TO BE INFILLED
WITH MATCHING BRICKWORK
GLAZING TO MATCH EXISTING

PROPOSED FRONT ELEVATION

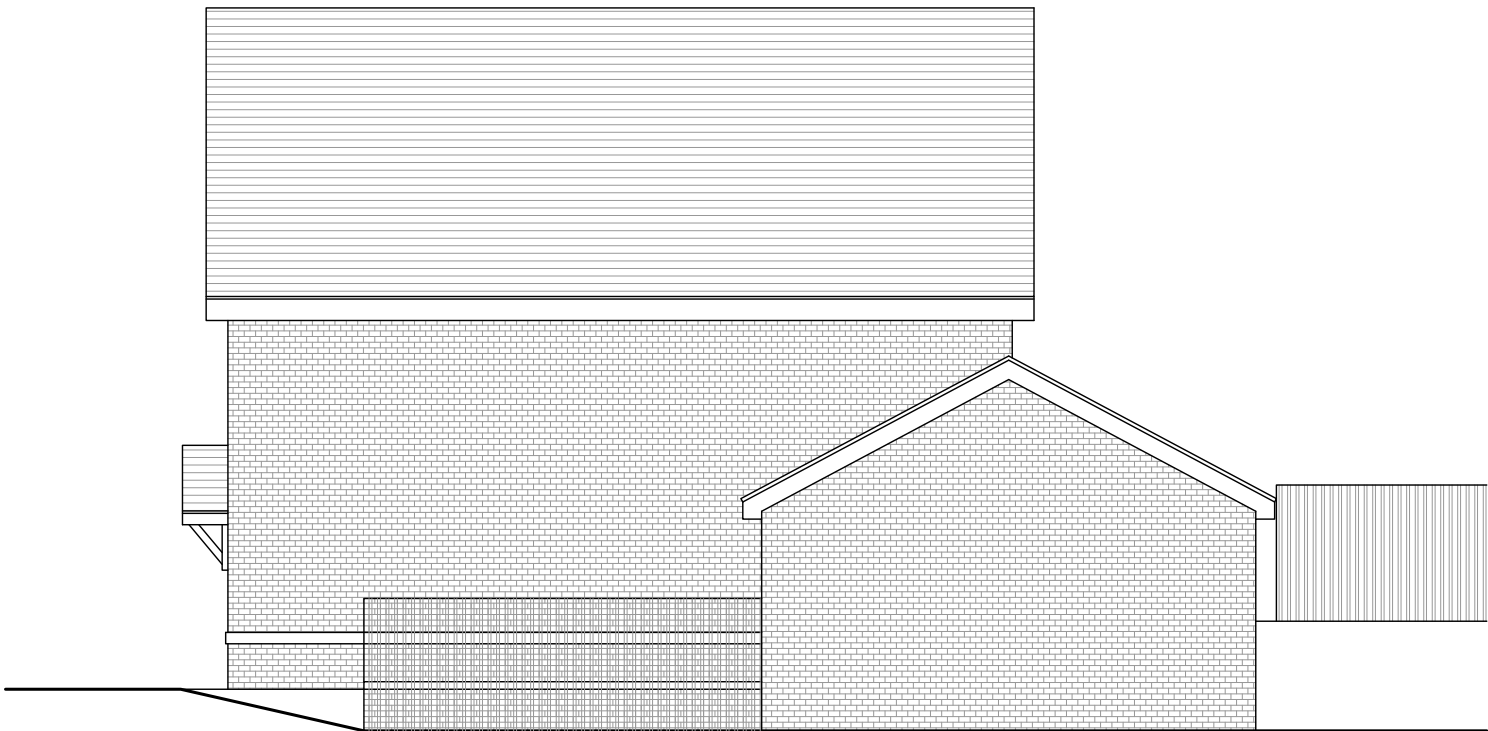

PROPOSED SIDE ELEVATION




GLAZING TO MATCH EXISTING

PROPOSED REAR ELEVATION



PROPOSED SIDE ELEVATION

 

	SITE: 31 Pullman Avenue, Haywards Heath, RH16 4XB	JOB TITLE: Conversion garage into habitable room	DRAWING TITLE: PROPOSED FRONT, REAR AND SIDE ELEVATIONS	SCALE:	DATE:
				1:100@A3	06/08/25
				DRAWING No.: 005	