




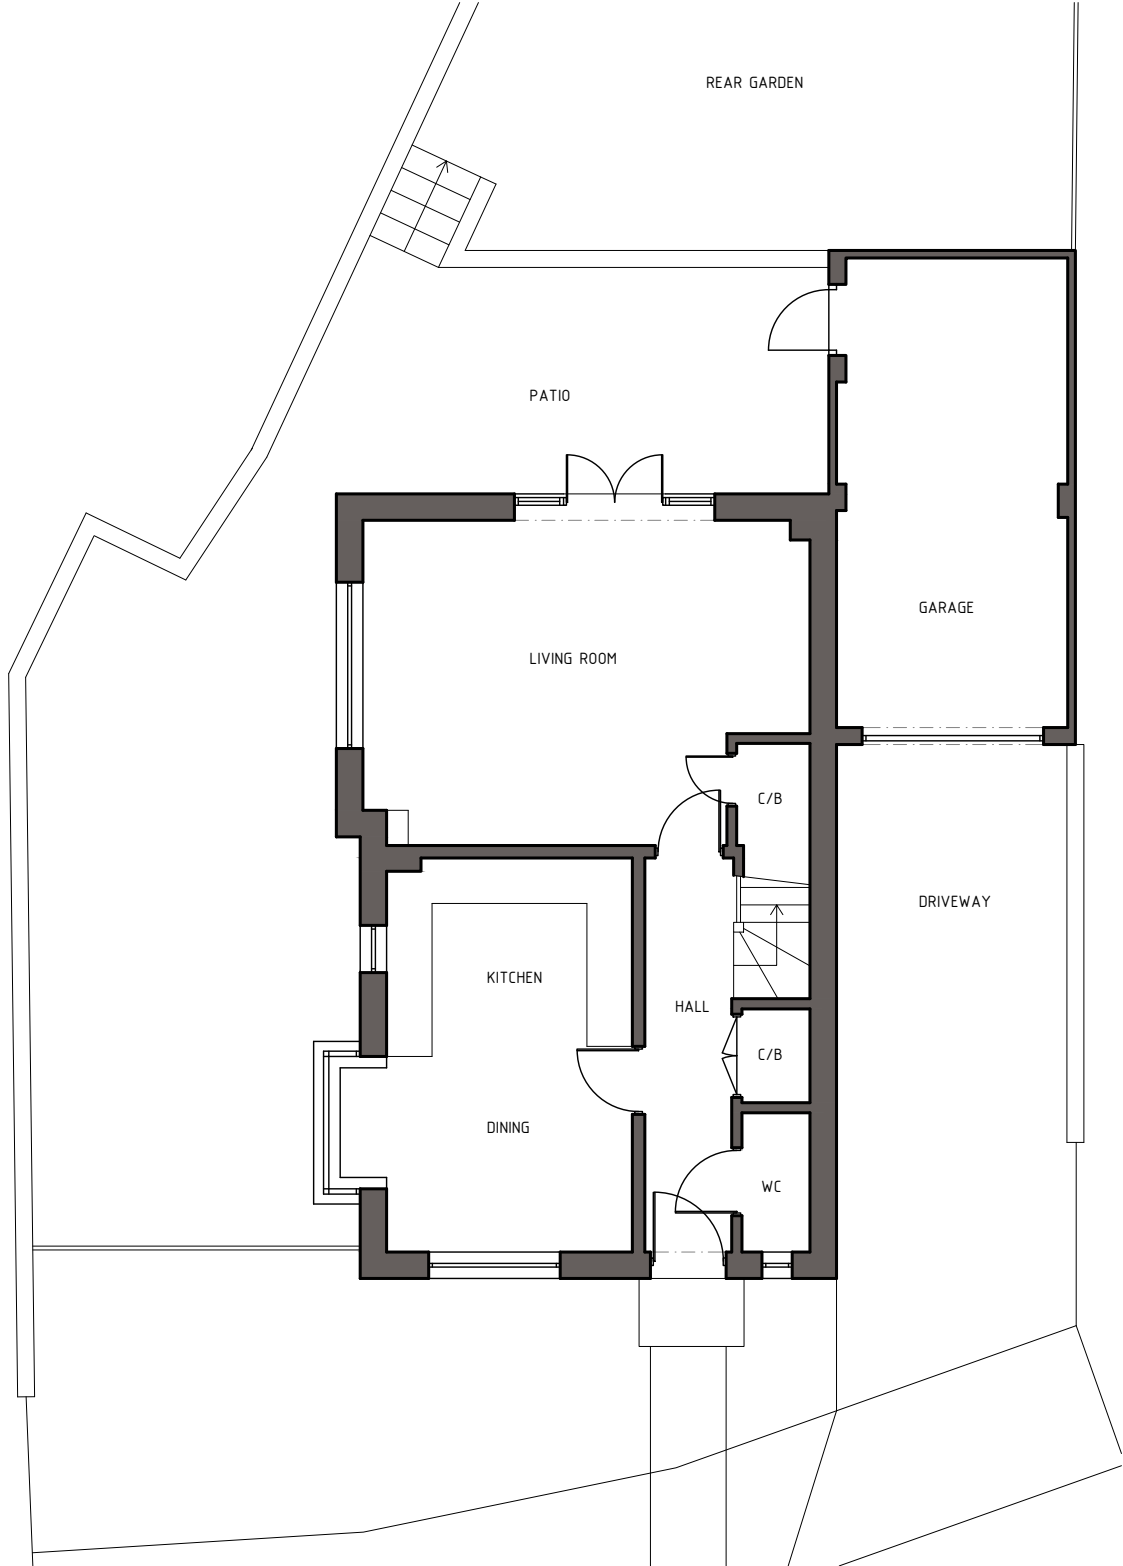


EXISTING GROUND FLOOR PLAN

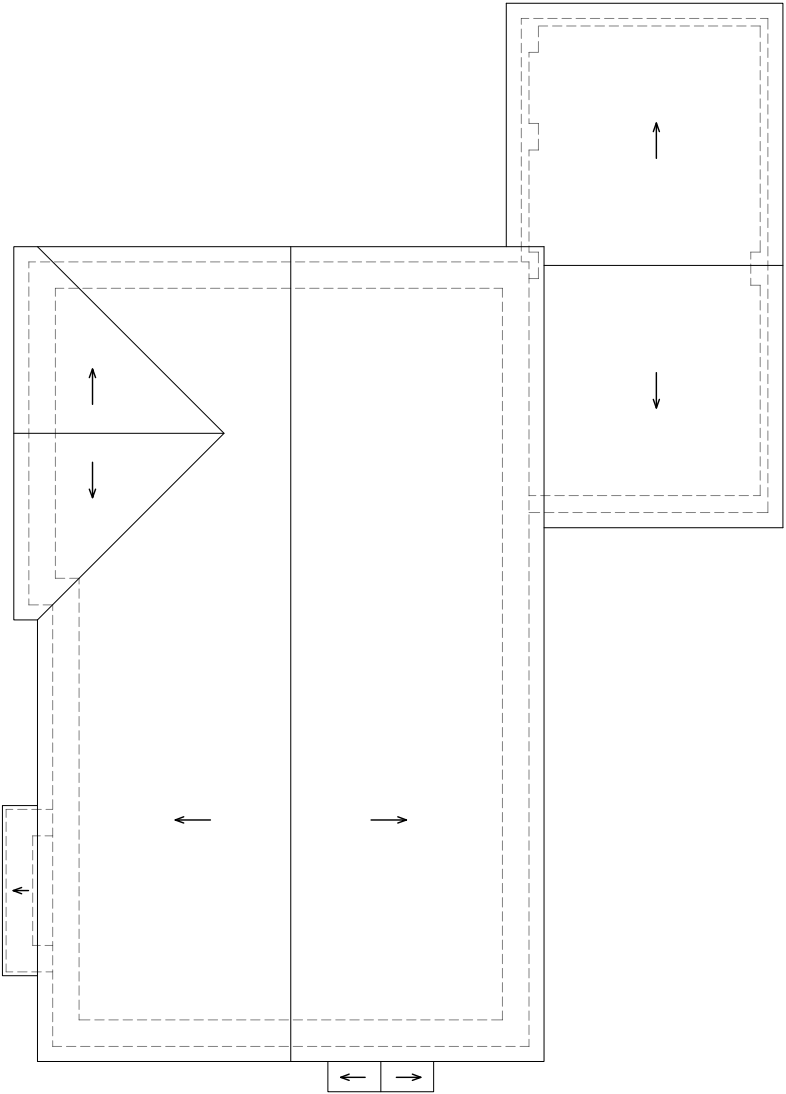

EXISTING ROOF PLAN

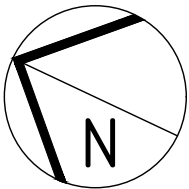

- LEGEND:
- EXISTING WALLS
 - PROPOSED WALLS

 

	SITE: 31 Pullman Avenue, Haywards Heath, RH16 4XB	JOB TITLE: Conversion garage into habitable room	DRAWING TITLE: EXISTING GROUND FLOOR AND ROOF PLAN	SCALE:	DATE:
				1:100@A3	06/08/25
				DRAWING No.: 002	