


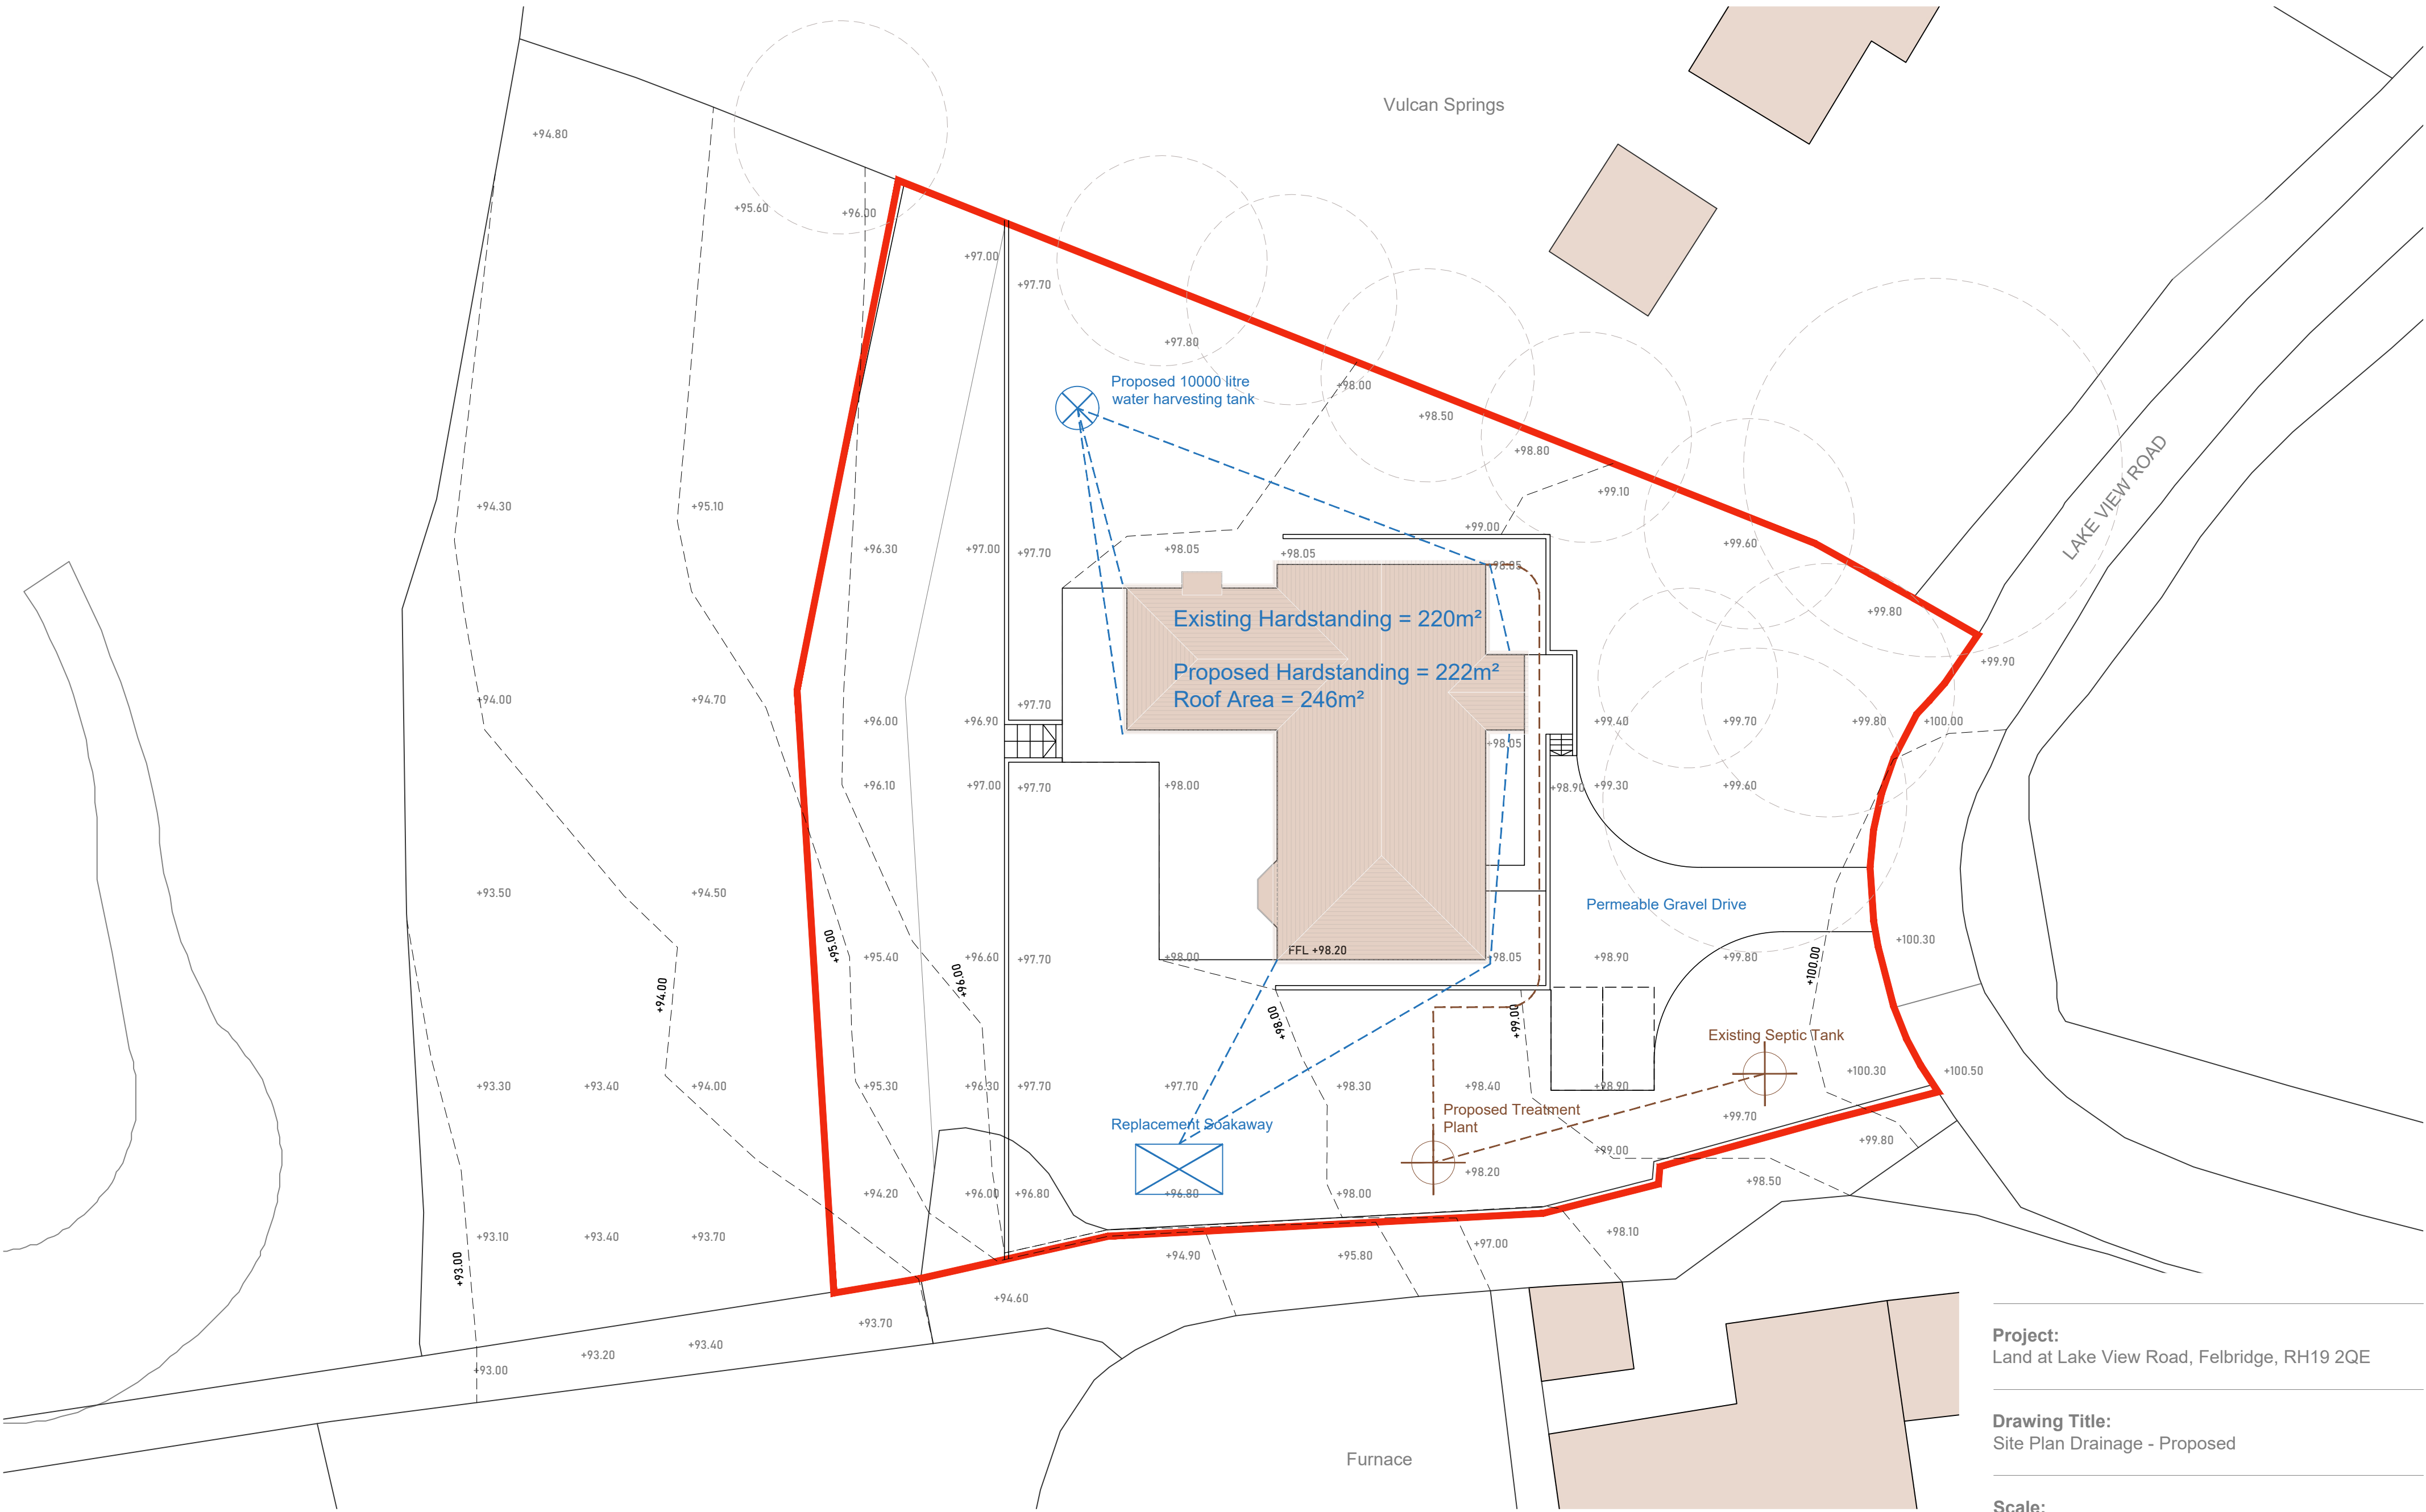

Project: Land at Lake View Road, Felbridge, RH19 2QE	
Drawing Title: Site Plan Drainage - Proposed	
Scale: 1:200 @ A2	
Drawing Number: A111-J1002	Revision: -