




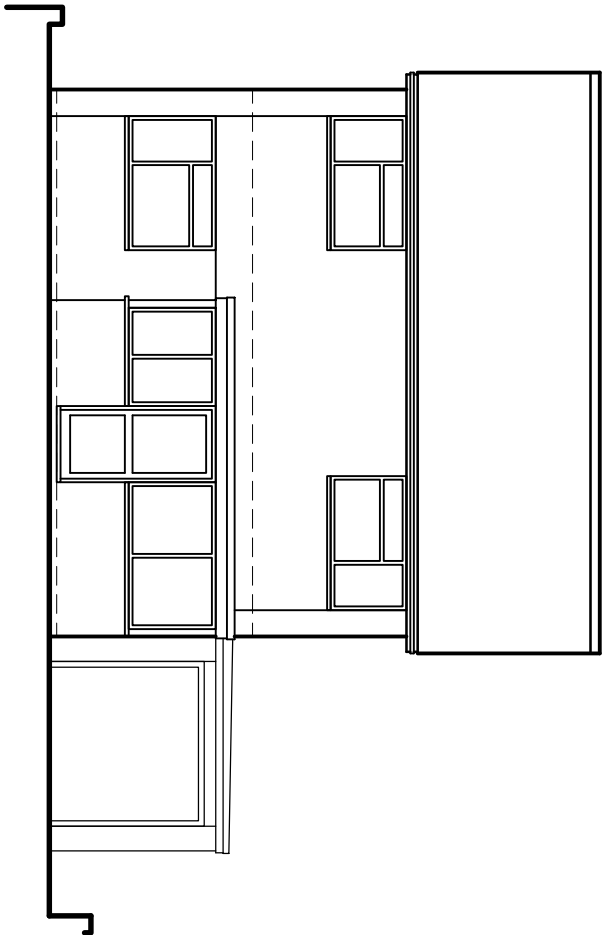


East Elevation
As Existing
1:100

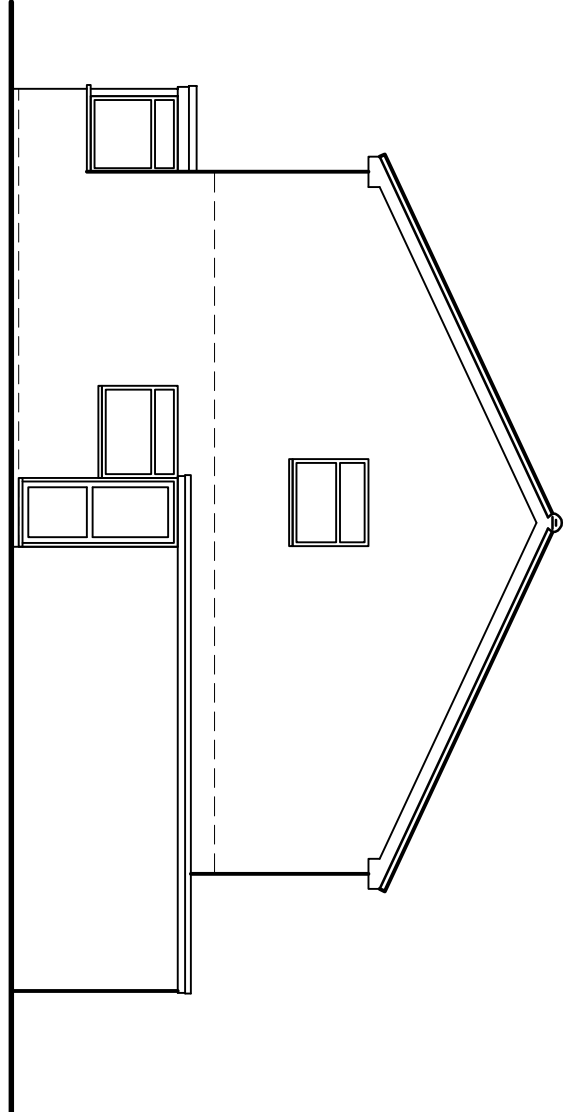


North Elevation
As Existing
1:100

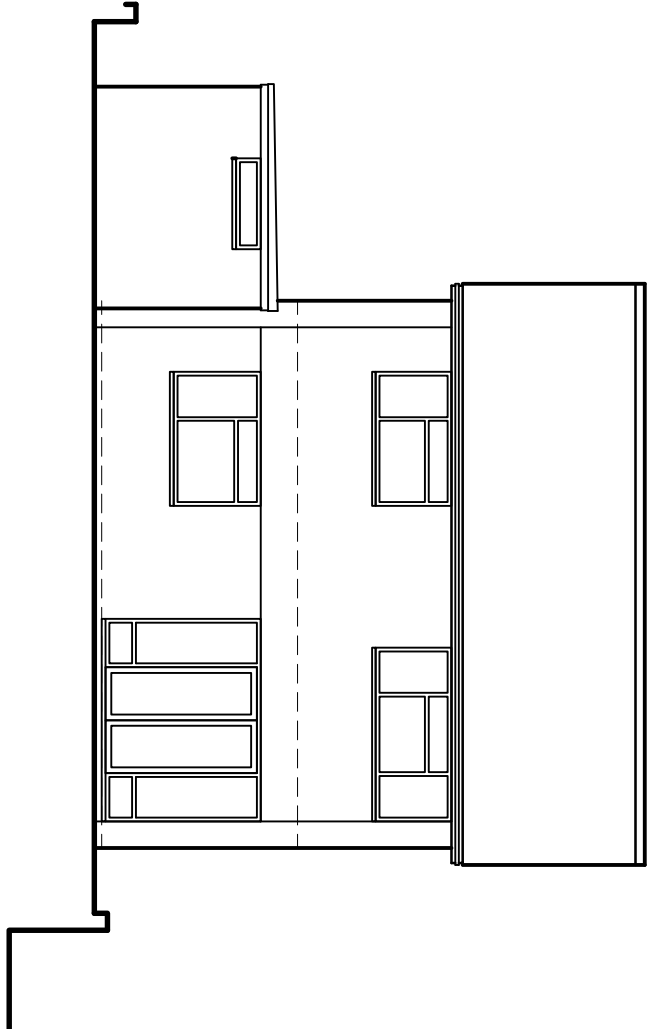


West Elevation
As Existing
1:100

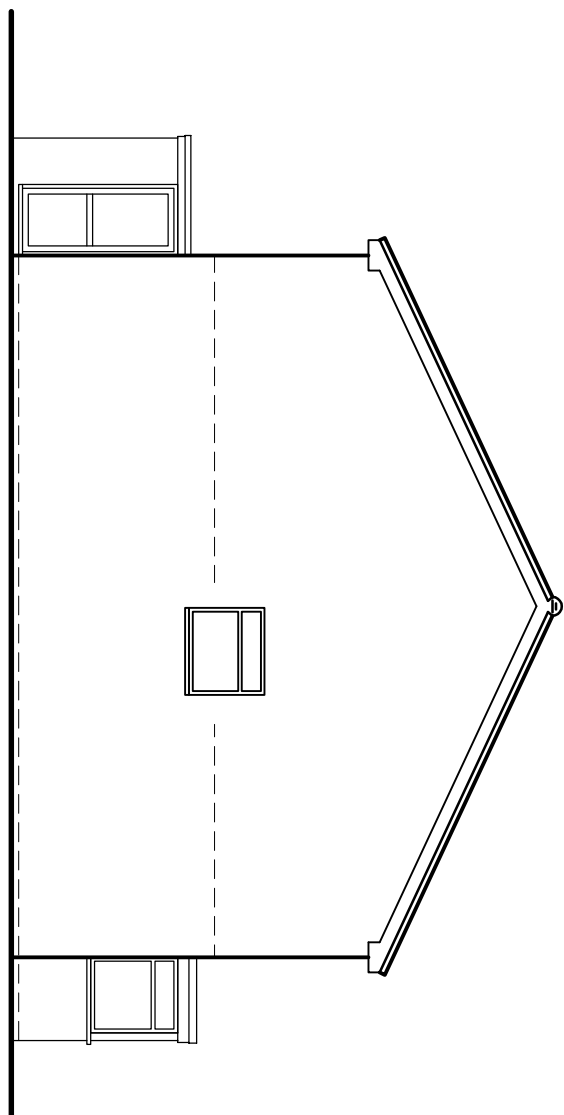

South Elevation
As Existing
1:100

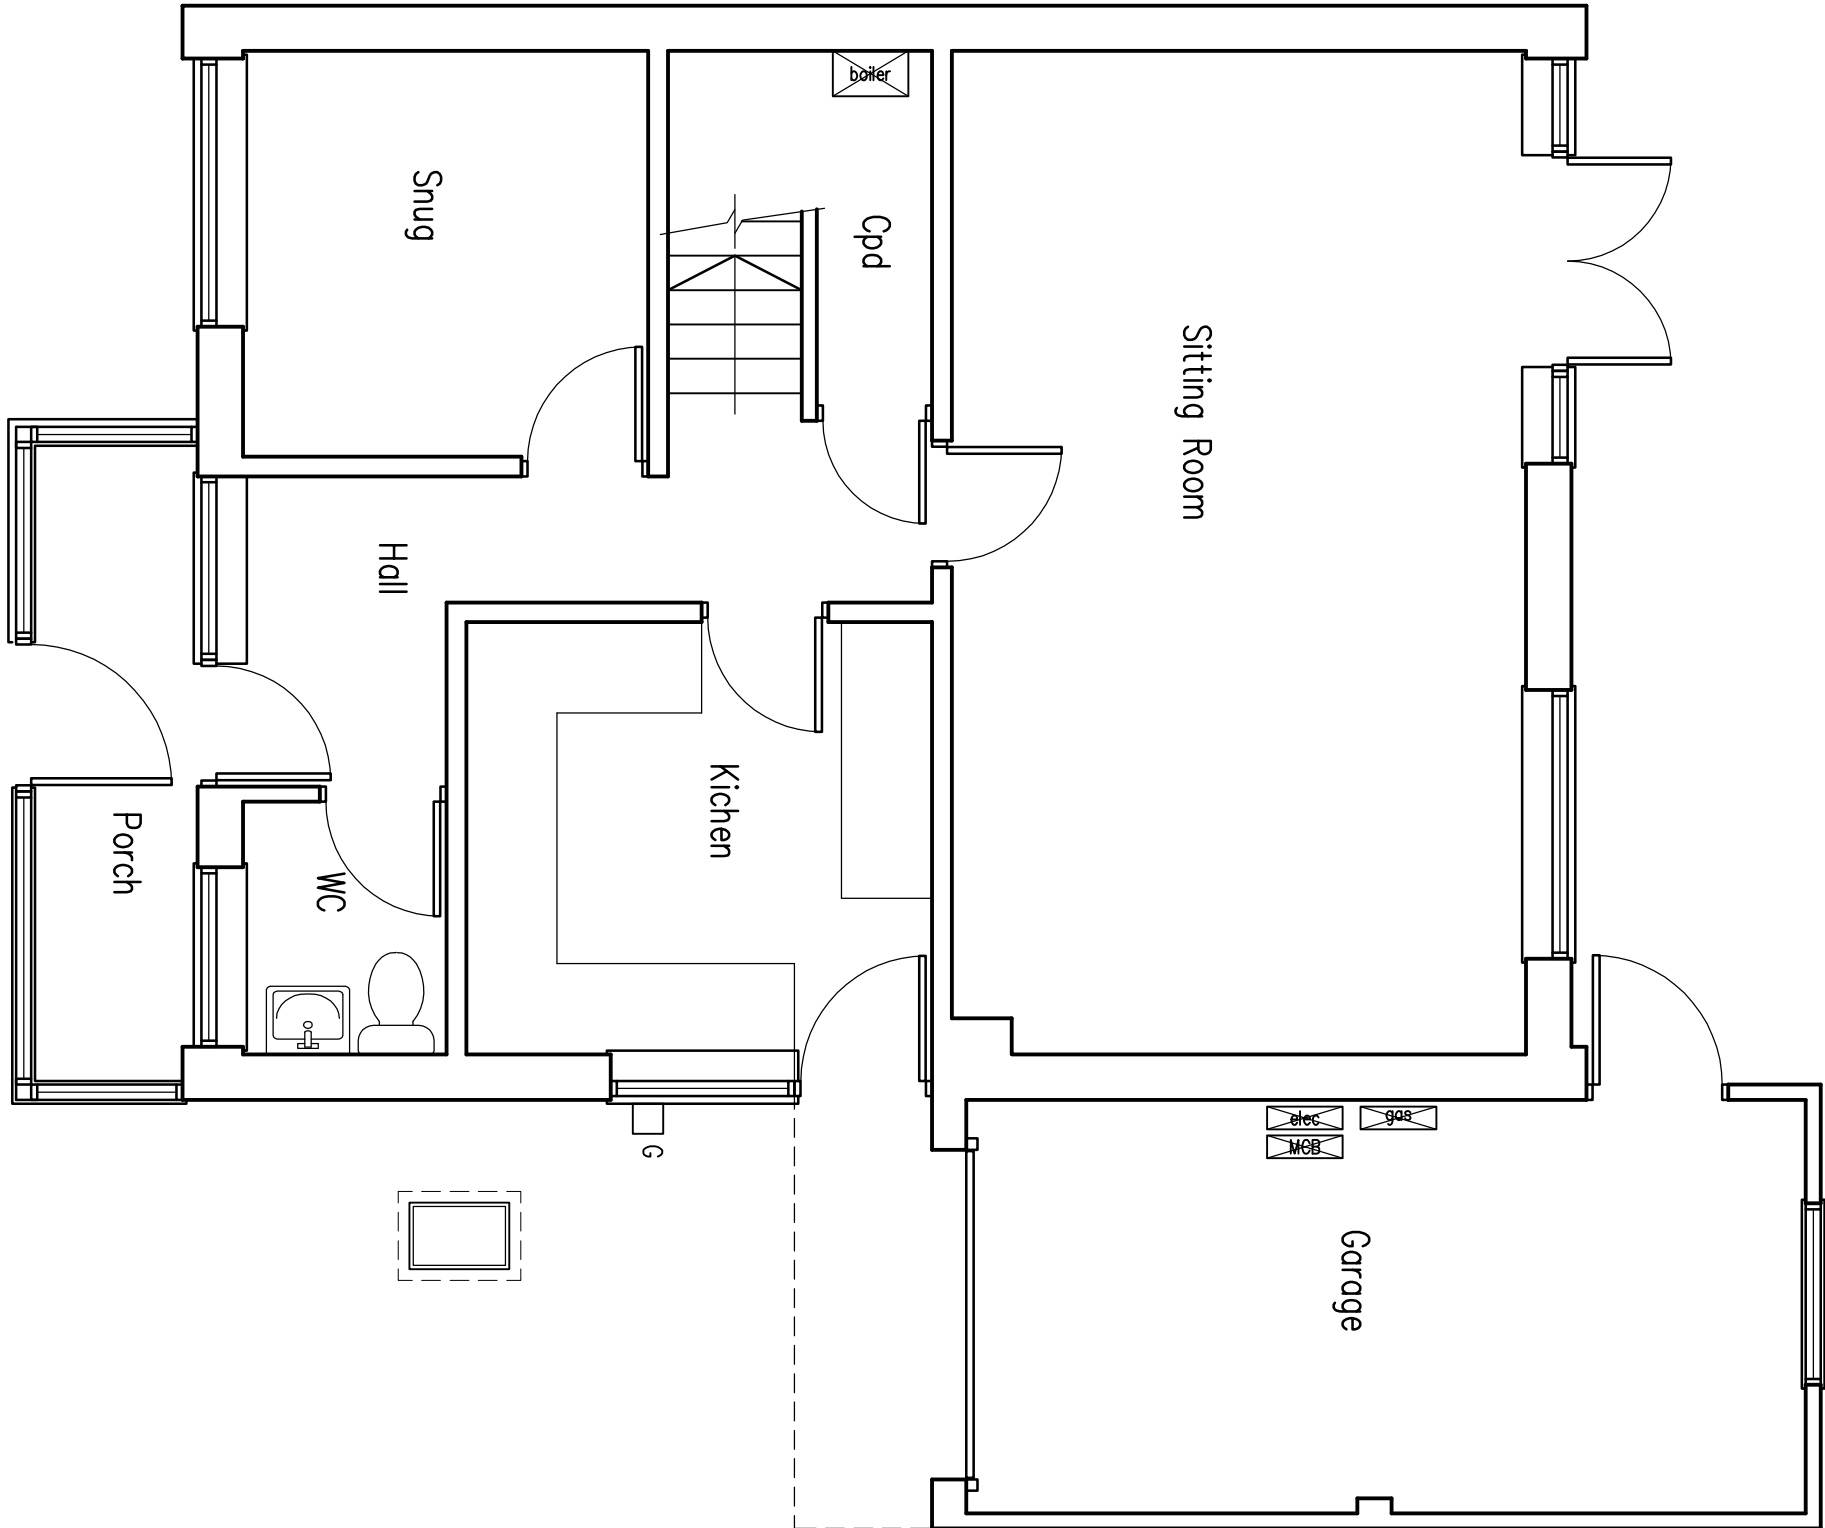

Ground Floor Plan
As Existing
1:50

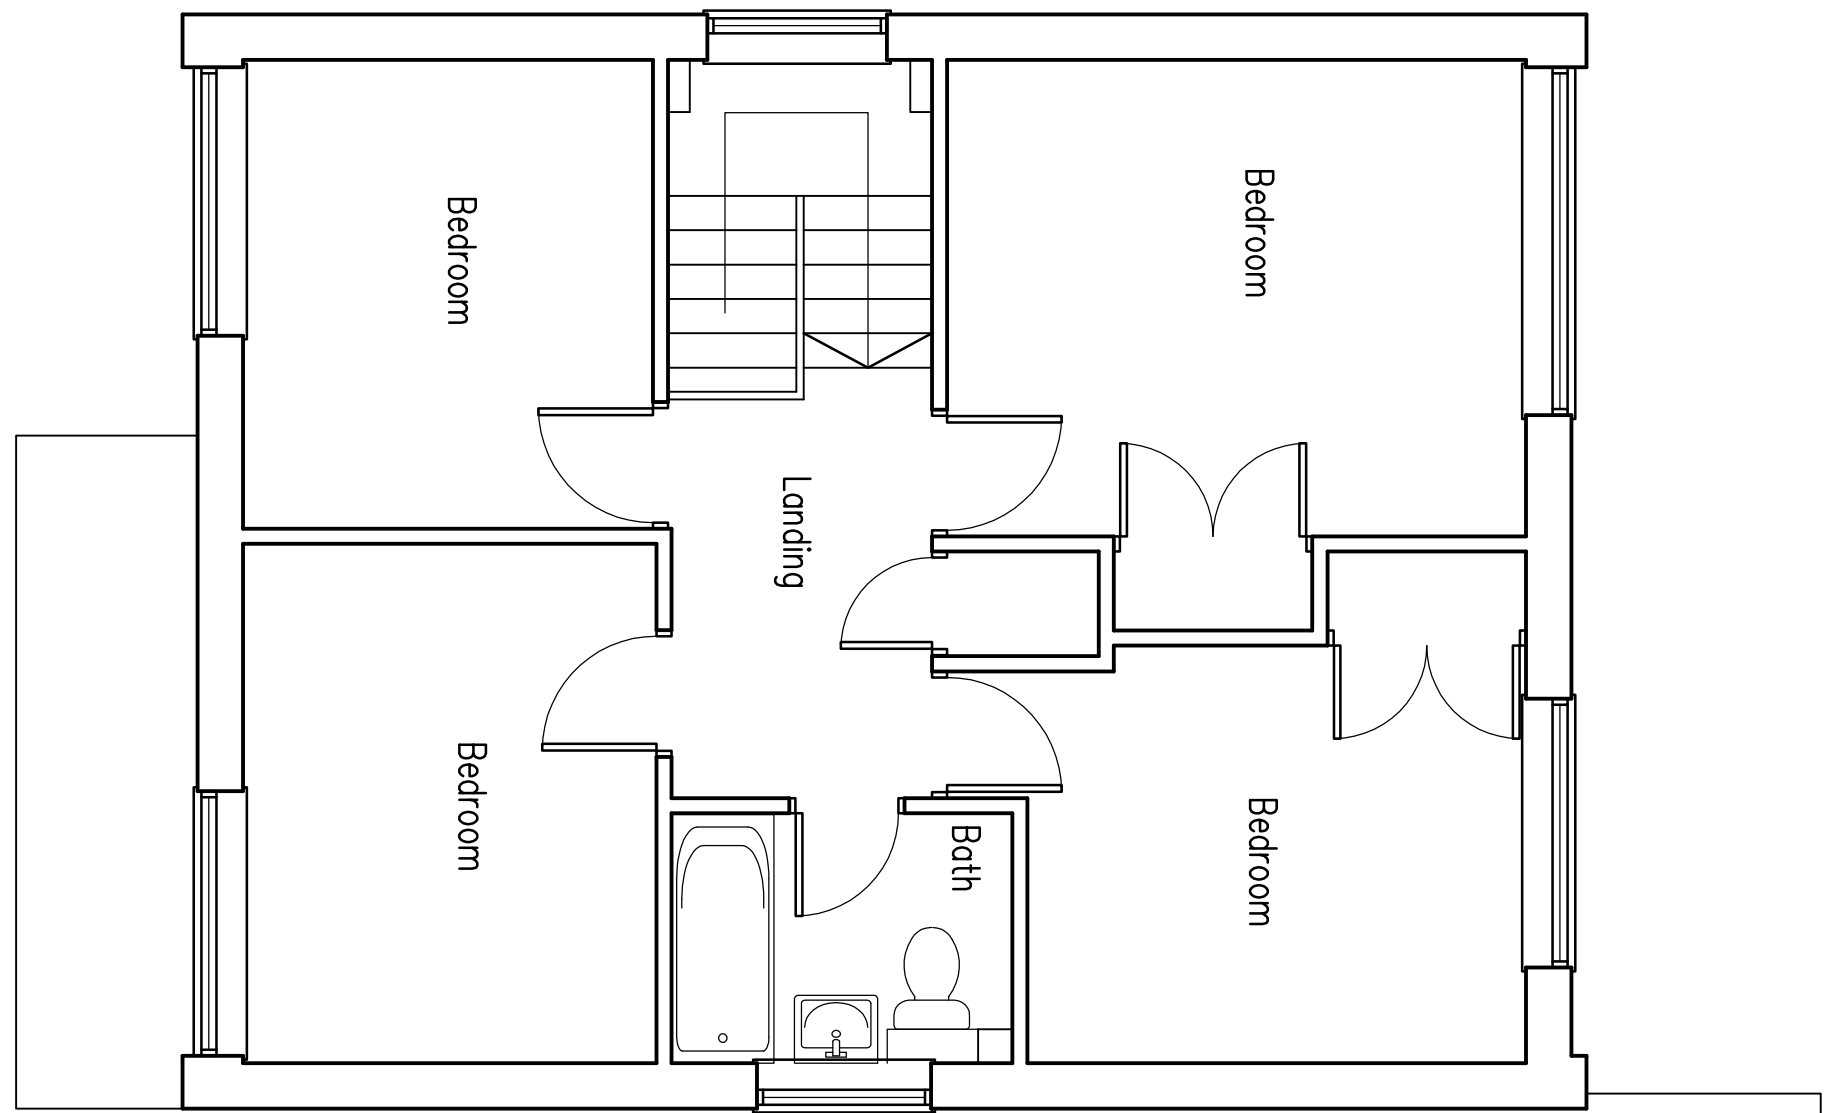


First Floor Plan
As Existing
1:50



Location Plan
1:1250



Block Plan
1:500

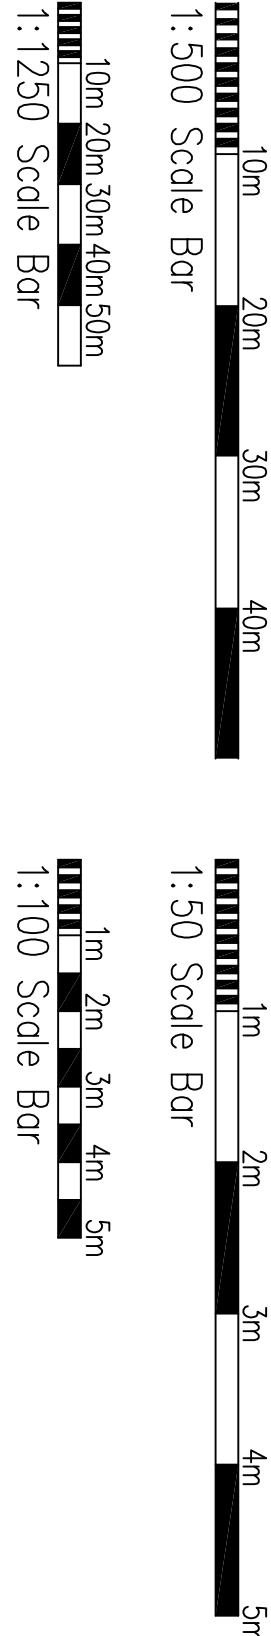

Project:
Rear extension & new porch at:
4 Oakhill Park
Burgess Hill

Drawing title:
Floor Plans & Elevations
As Existing
Block & Location Plans

Client:
Mr & Mrs Herve

Copyright of:
Clive Voller Associates
Chartered Building Surveyors
15 Station Road
Burgess Hill
West Sussex
RH15 9DE
Tel: 01444 871010
Fax: 01444 870099
Web: www.clivevoller.com



Scale:
1:50, 1:100, 1:500, 1:1250 @ A1
Date:
June 2026
Drawn:

Dwg No. 4162-01

Rev'n