


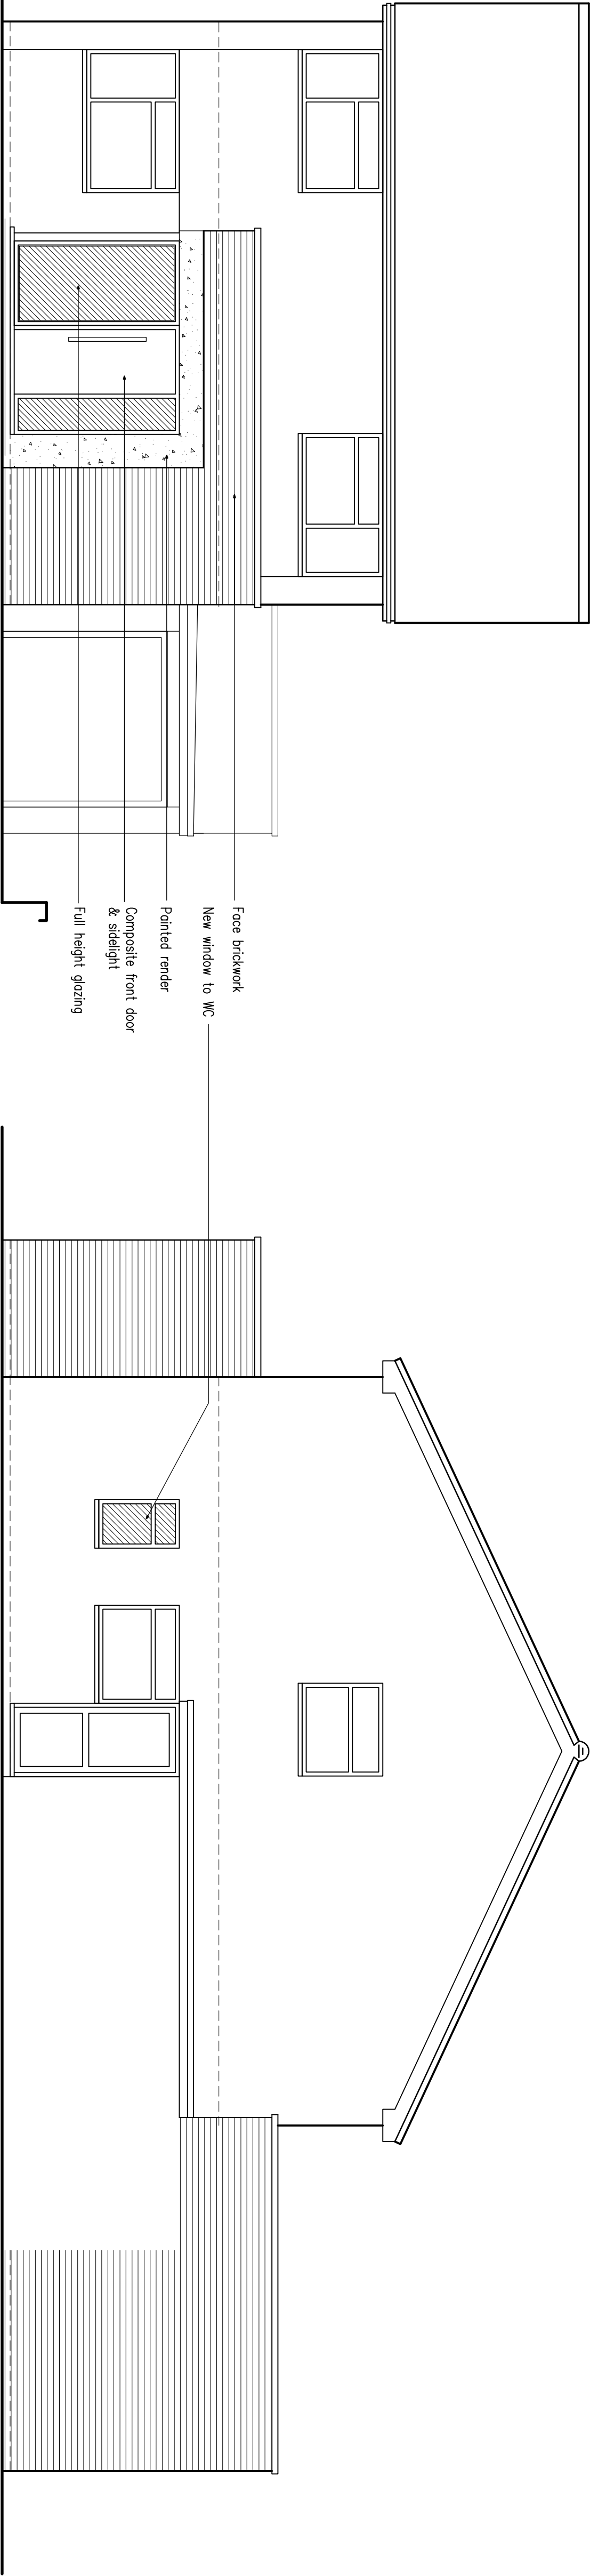


East Elevation

As Proposed
1:50

North Elevation

As Proposed
1:50

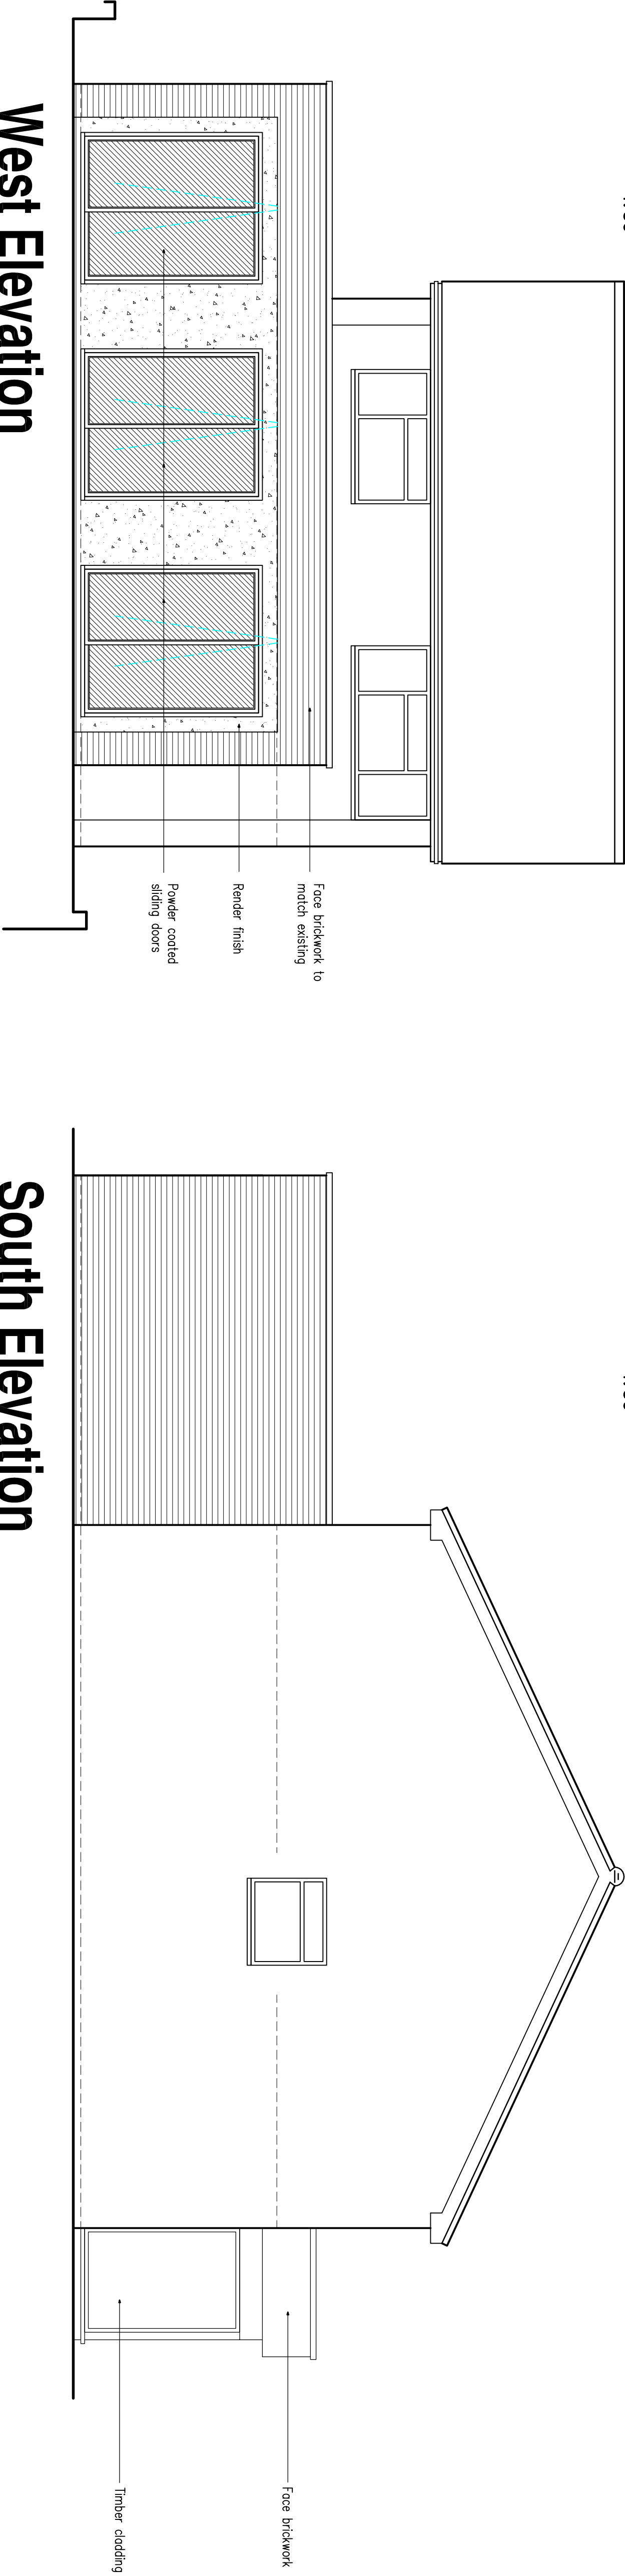


West Elevation

As Proposed
1:50


South Elevation

As Proposed
1:50

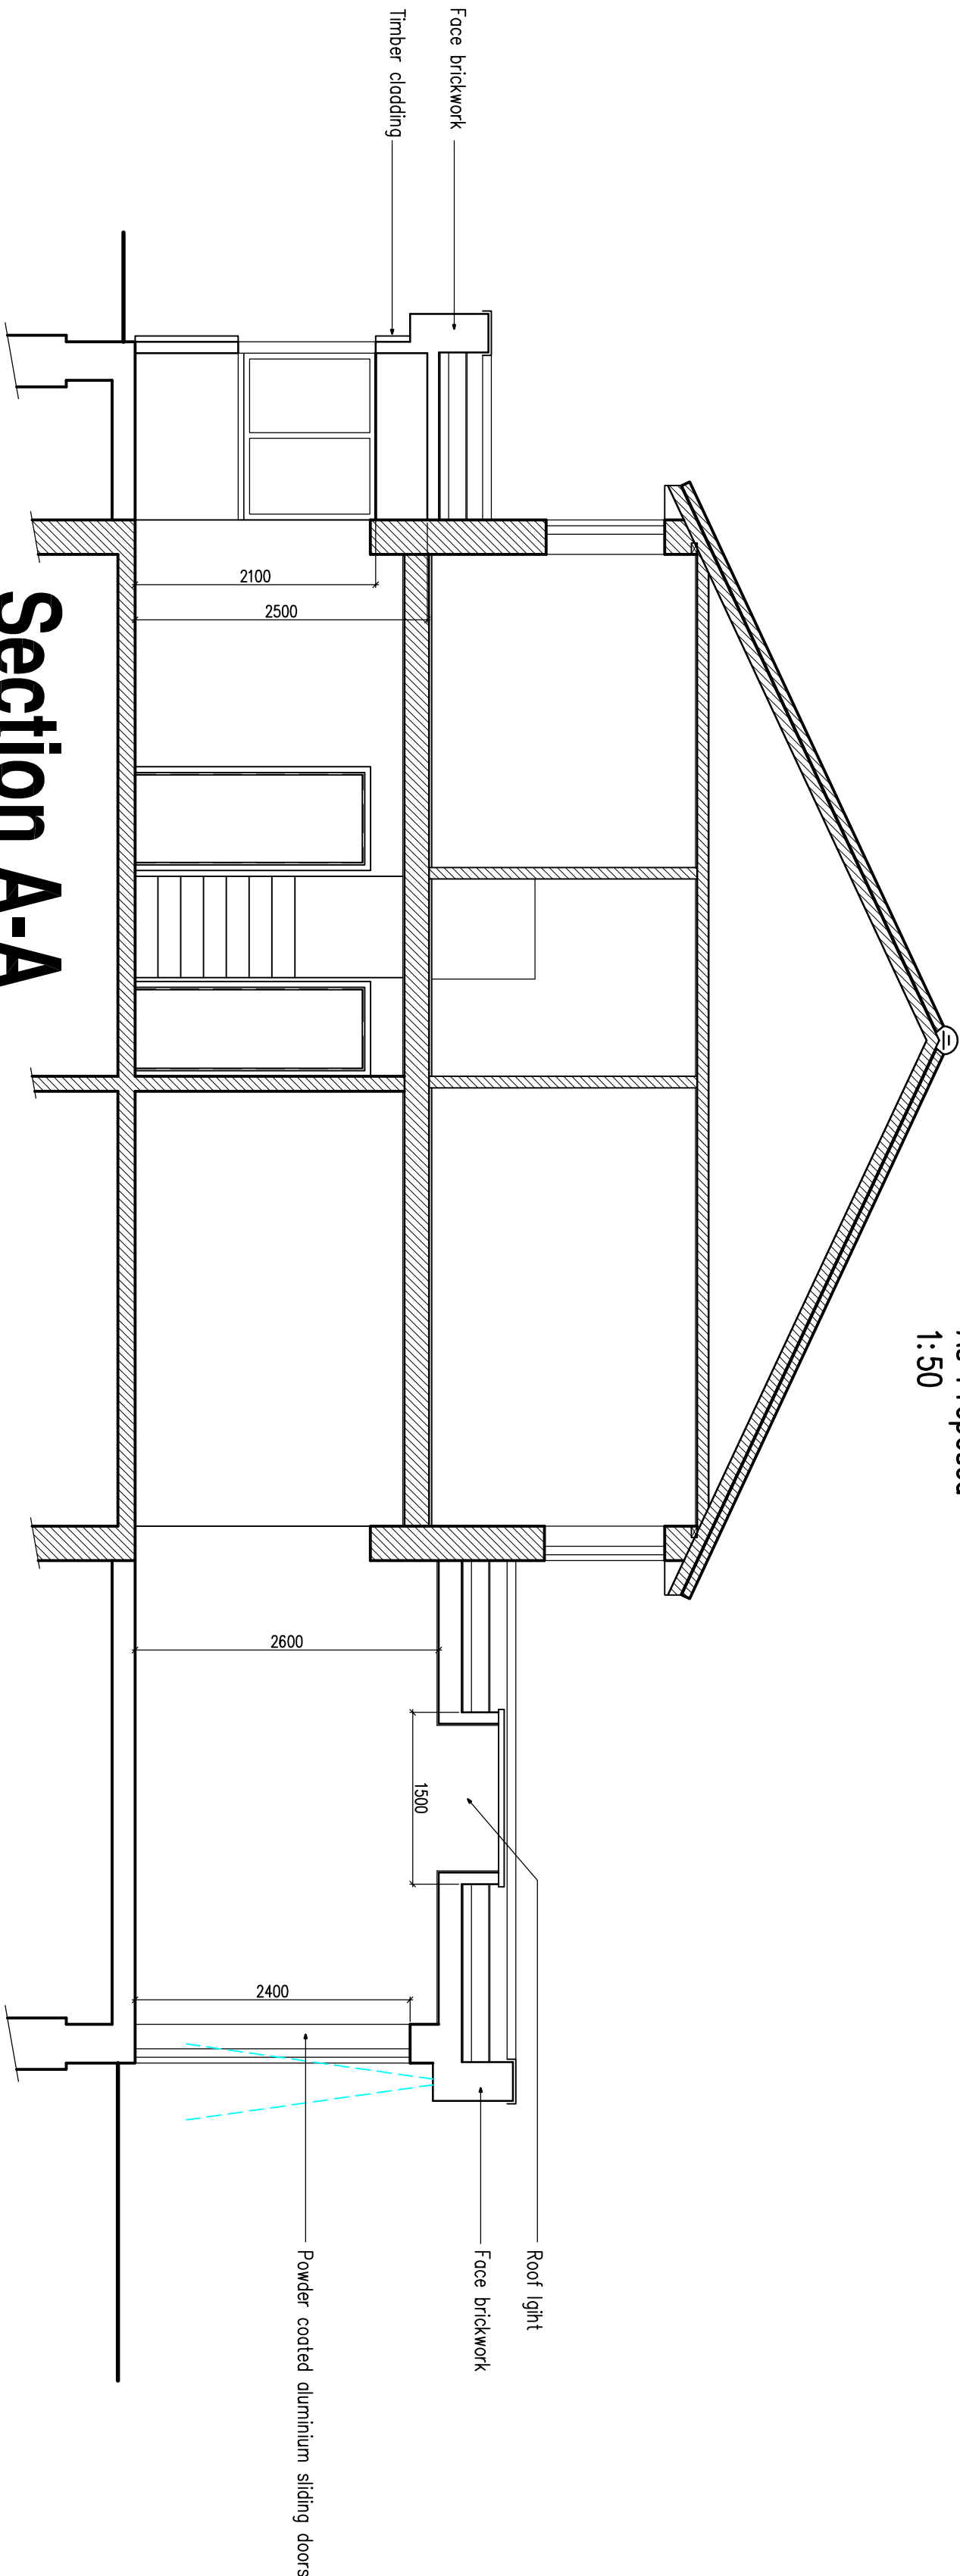

Section A-A

As Proposed
1:50

 

1:50 Scale Bar

1 Aug 2026 | Approved to client comments

Project:
Redr extension & new porch at:
4 Oakhill Park
Burgess Hill

Drawing title:
Elevations
As Proposed

Client:
Mr & Mrs Herve

Copyright of:
Olive Voller Associates
Chartered Building Surveyors
15 Station Road
Burgess Hill
West Sussex
RH15 9DE
Tel: 01444 871010
Fax: 01444 870099
Web: www.olivevoller.com



Scale:
1:100 @ A1

Date:
July 2026

Drawn:

Dwg. No.:
4162-03

Rev'n
A