



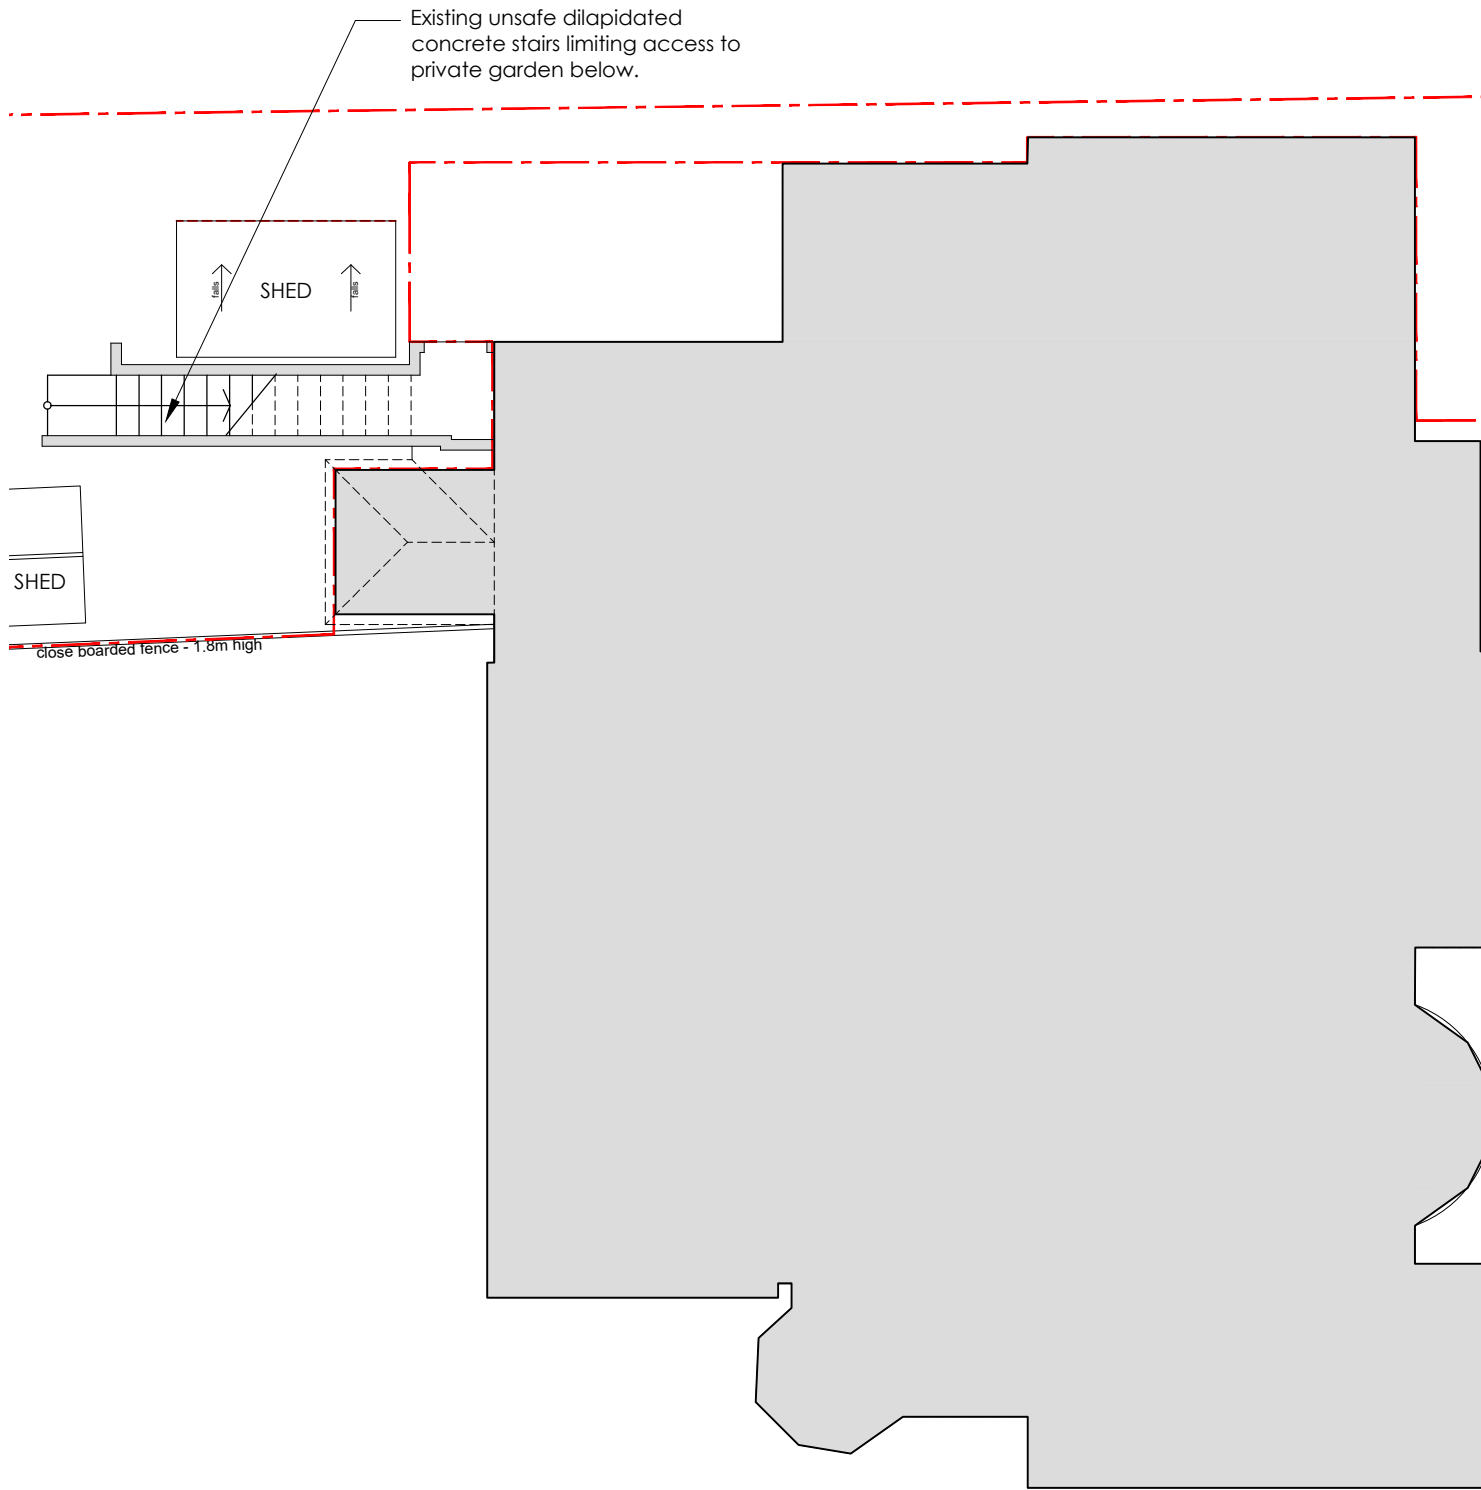

1 EXISTING GROUND FLOOR PLAN
SCALE 1:100

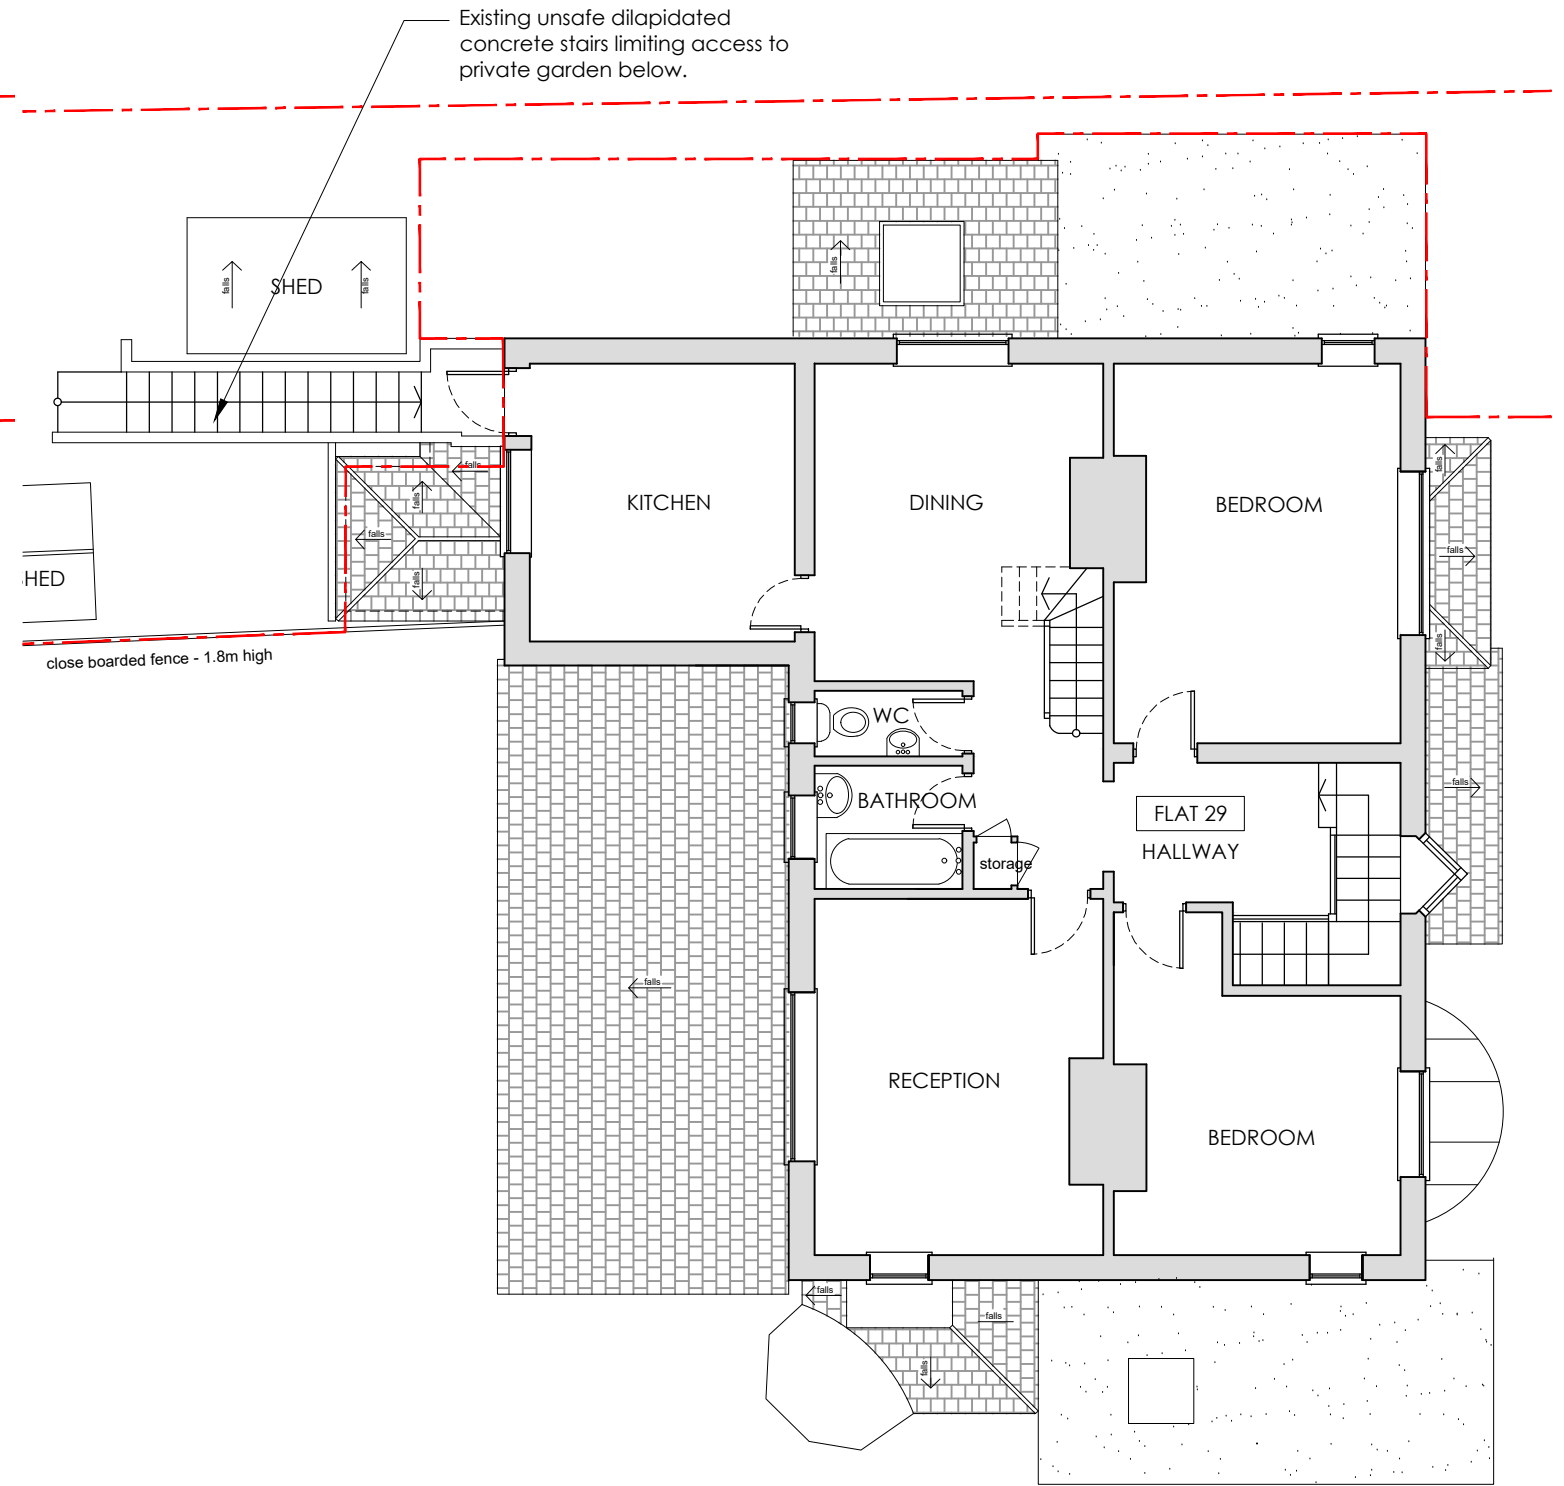

2 EXISTING FIRST FLOOR PLAN
SCALE 1:100



EXISTING

REVISIONS

STATUS		PROJECT	
EXISTING		29 CRESCENT ROAD	
		TITLE	
		EXISTING GROUND & 1ST FLOOR PLANS	
SCALE	DATE	DRAWING NUMBER	REV
1:100	2026.05.07	002	*

VICTORIA MUSTARD ARCHITECT

135 Crawley Down Road, Felbridge, East Grinstead RH19 2PS
Mob 07779 245 093 vicki@victoriamustardarchitects.com