



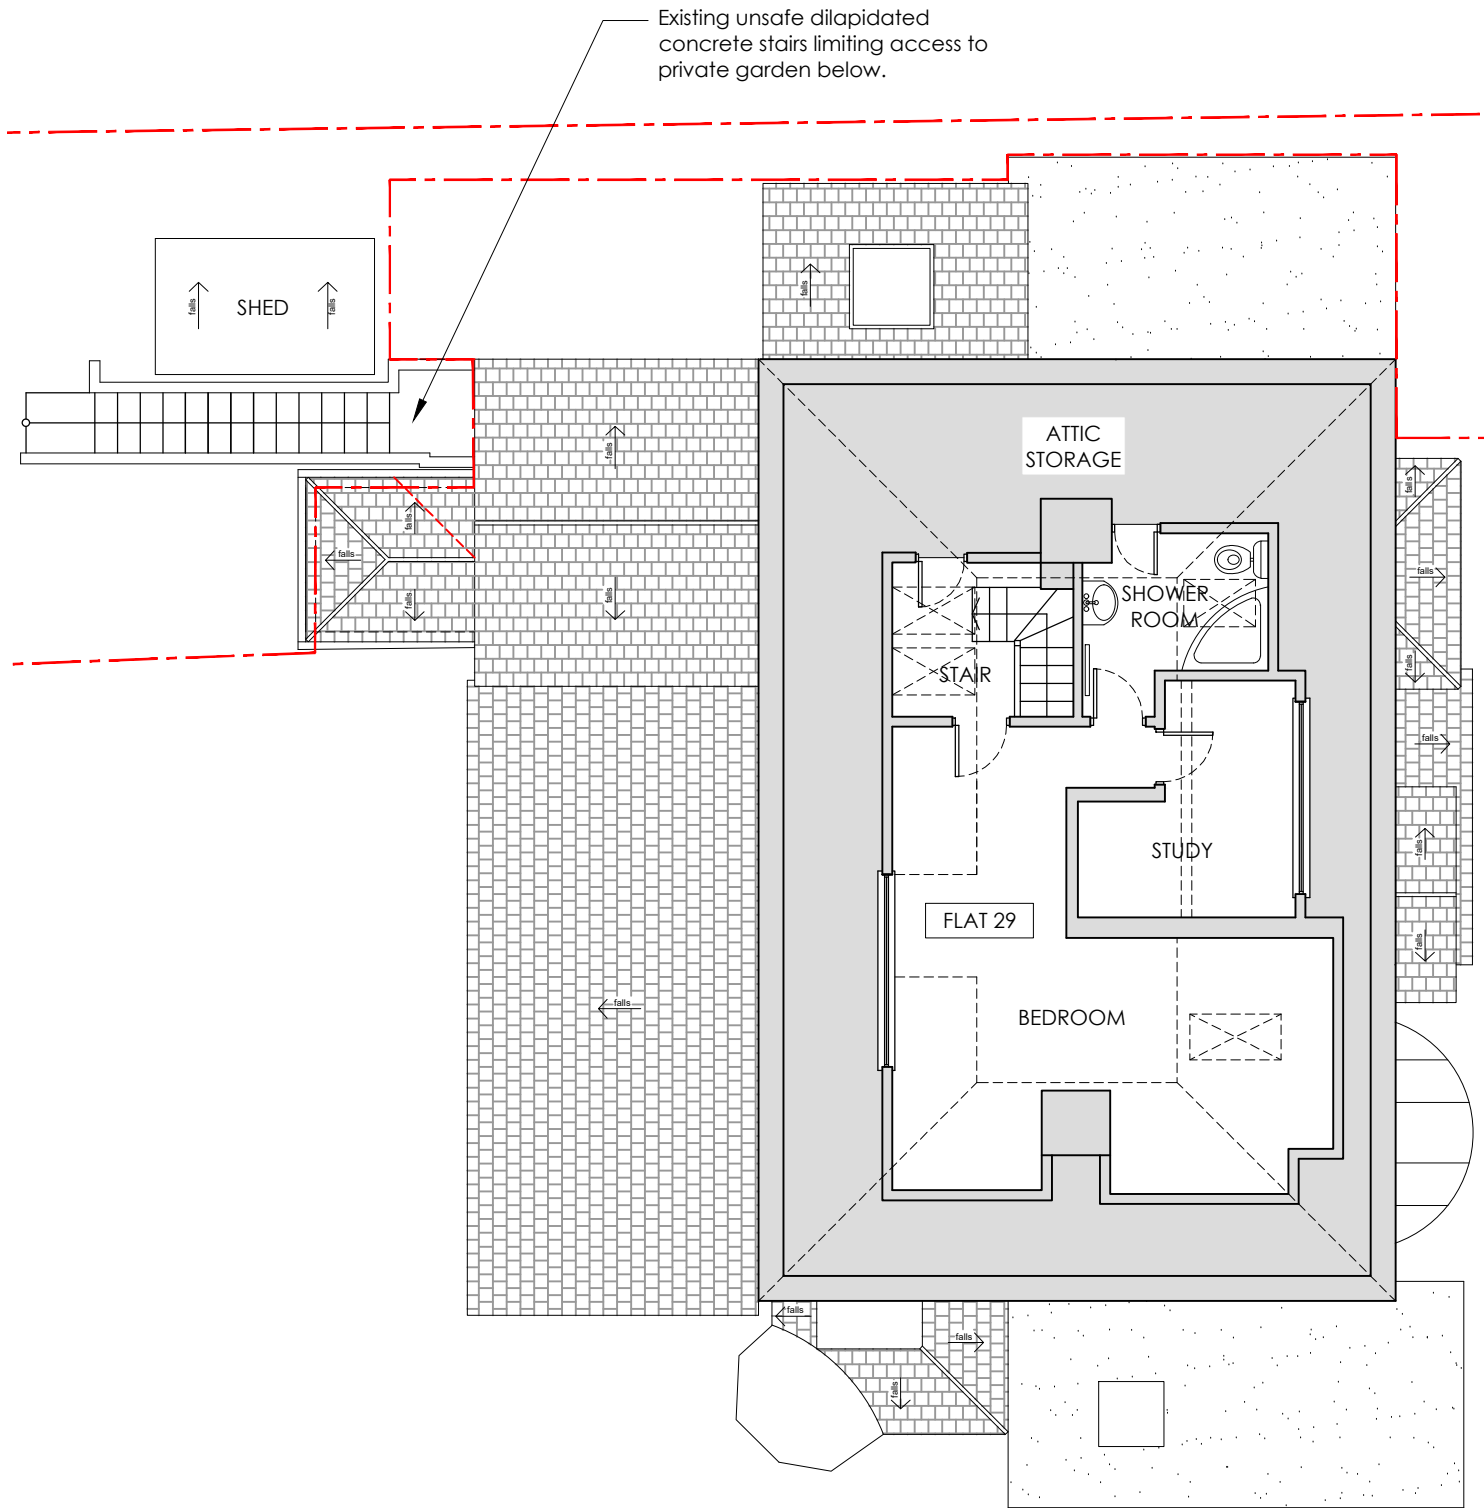

1

EXISTING SECOND FLOOR PLAN
SCALE 1:100

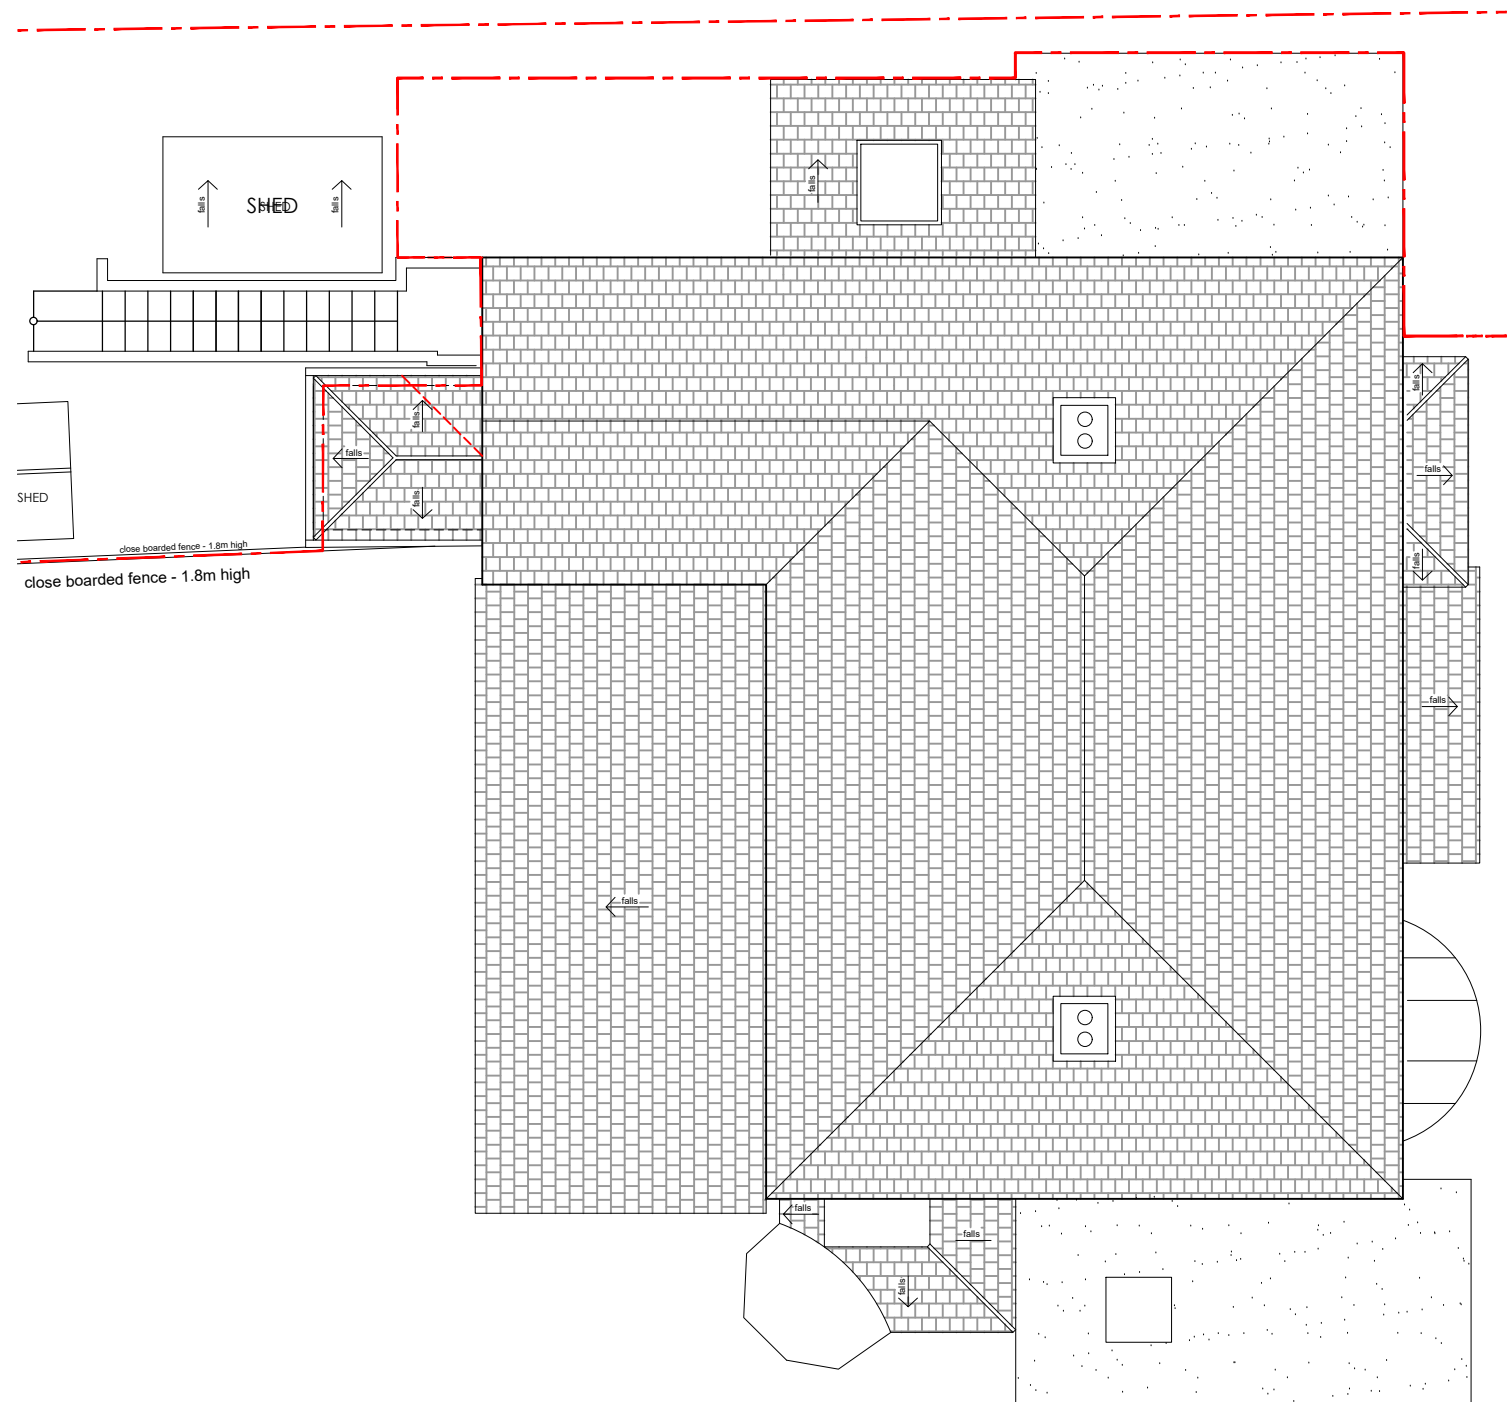

2

EXISTING ROOF PLAN
SCALE 1:100



EXISTING

REVISIONS

STATUS
EXISTING

PROJECT
29 CRESCENT ROAD

TITLE
EXISTING SECOND & ROOF PLANS

SCALE
1:100

DATE
2026.05.07

DRAWING NUMBER
003

REV
*

VICTORIA MUSTARD ARCHITECT

135 Crawley Down Road, Felbridge, East Grinstead RH19 2PS
Mob 07779 245 093 vicki@victoriamustardarchitects.com