



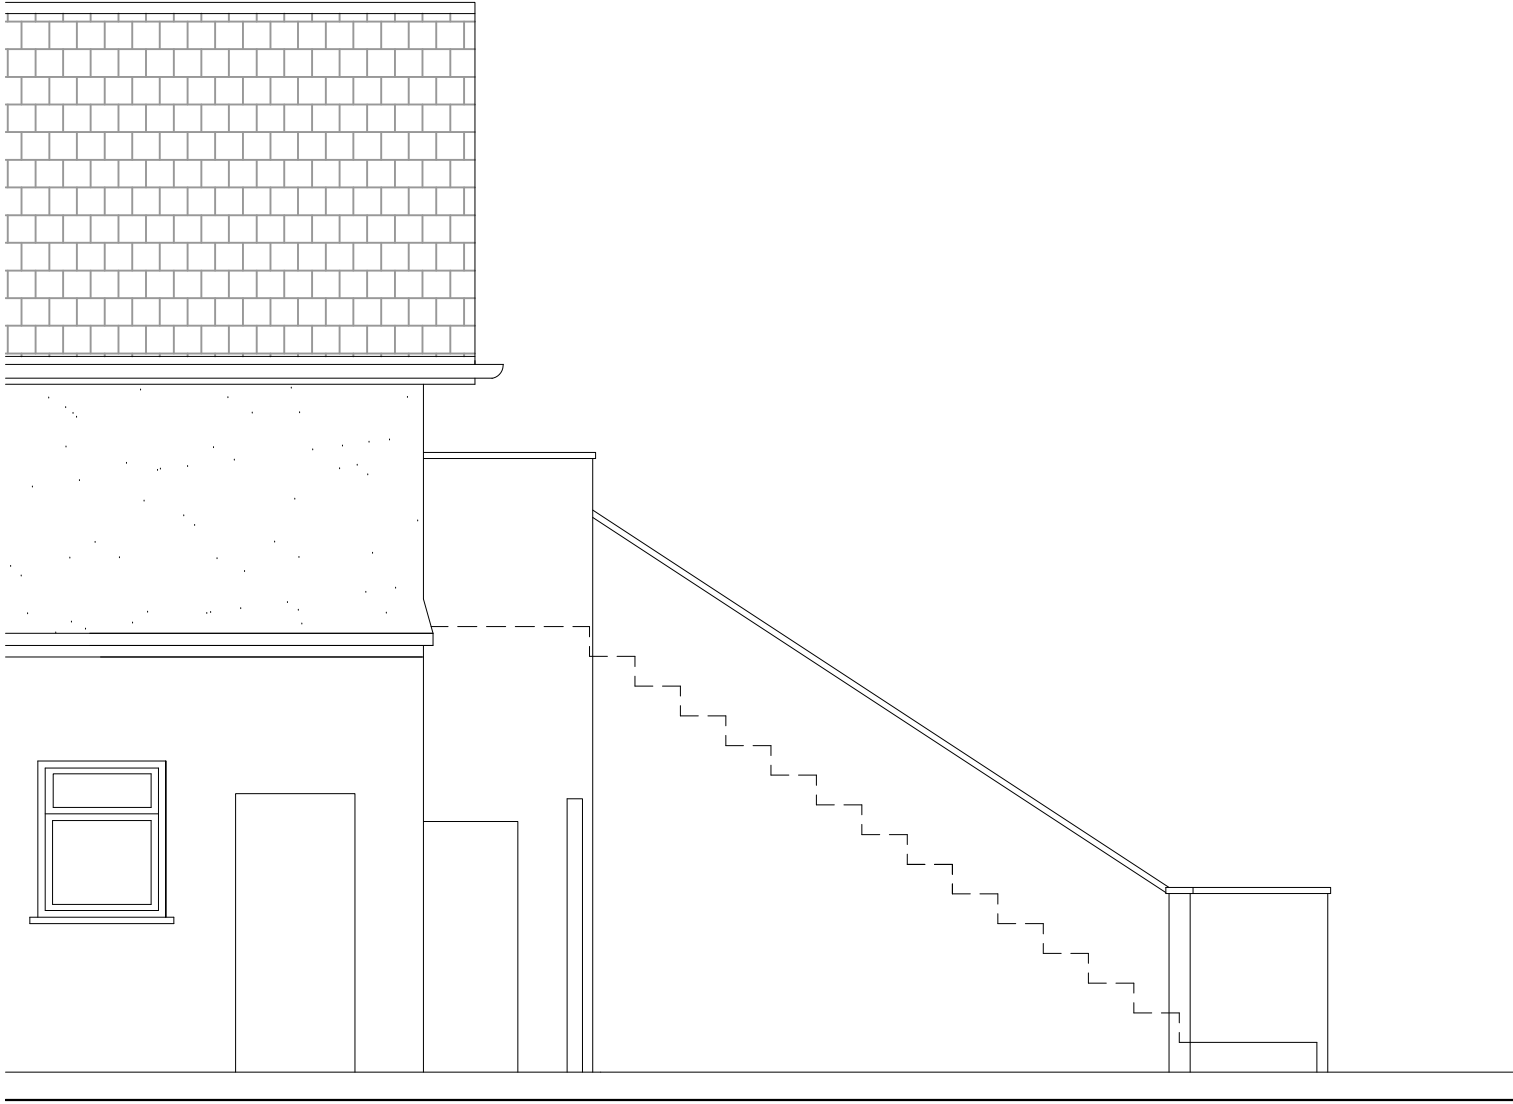

1 EXISTING NORTH ELEVATION REAR STAIRS
SCALE 1:50

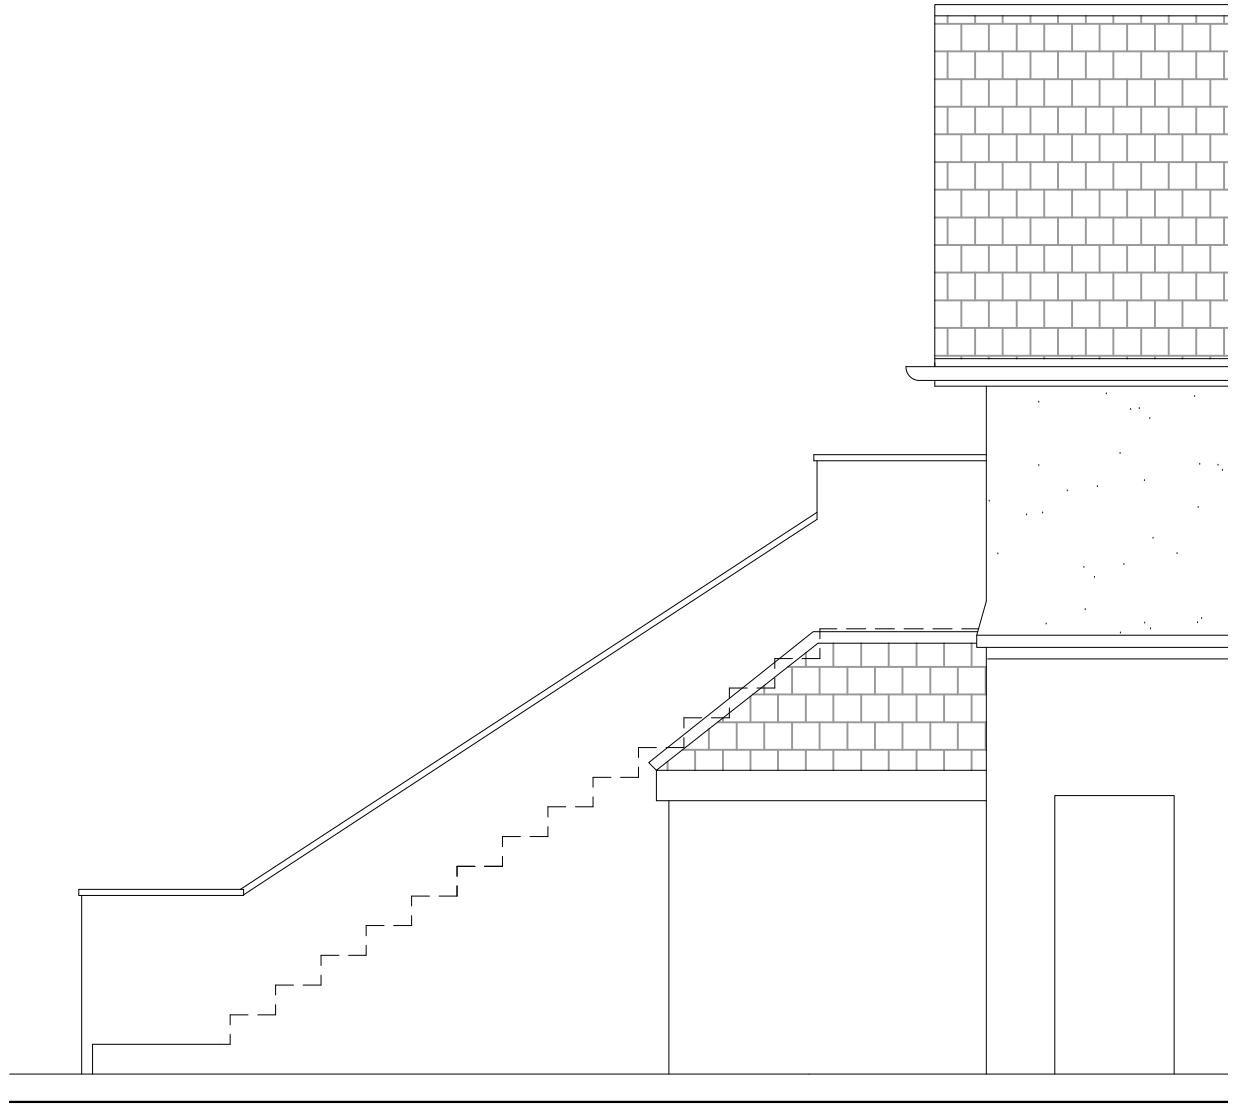

2 EXISTING SOUTH ELEVATION REAR STAIRS
SCALE 1:50



EXISTING

REVISIONS

STATUS
EXISTING

PROJECT
29 CRESCENT ROAD

TITLE
EXISTING REAR STAIR ELEVATIONS

SCALE
1:50

DATE
2026.05.07

DRAWING NUMBER
006

REV
*

VICTORIA MUSTARD ARCHITECT

135 Crawley Down Road, Felbridge, East Grinstead RH19 2PS
Mob 07779 245 093 vicki@victoriamustardarchitects.com