


New replacement painted metal stairs and balcony. Refer to Detailed plan.

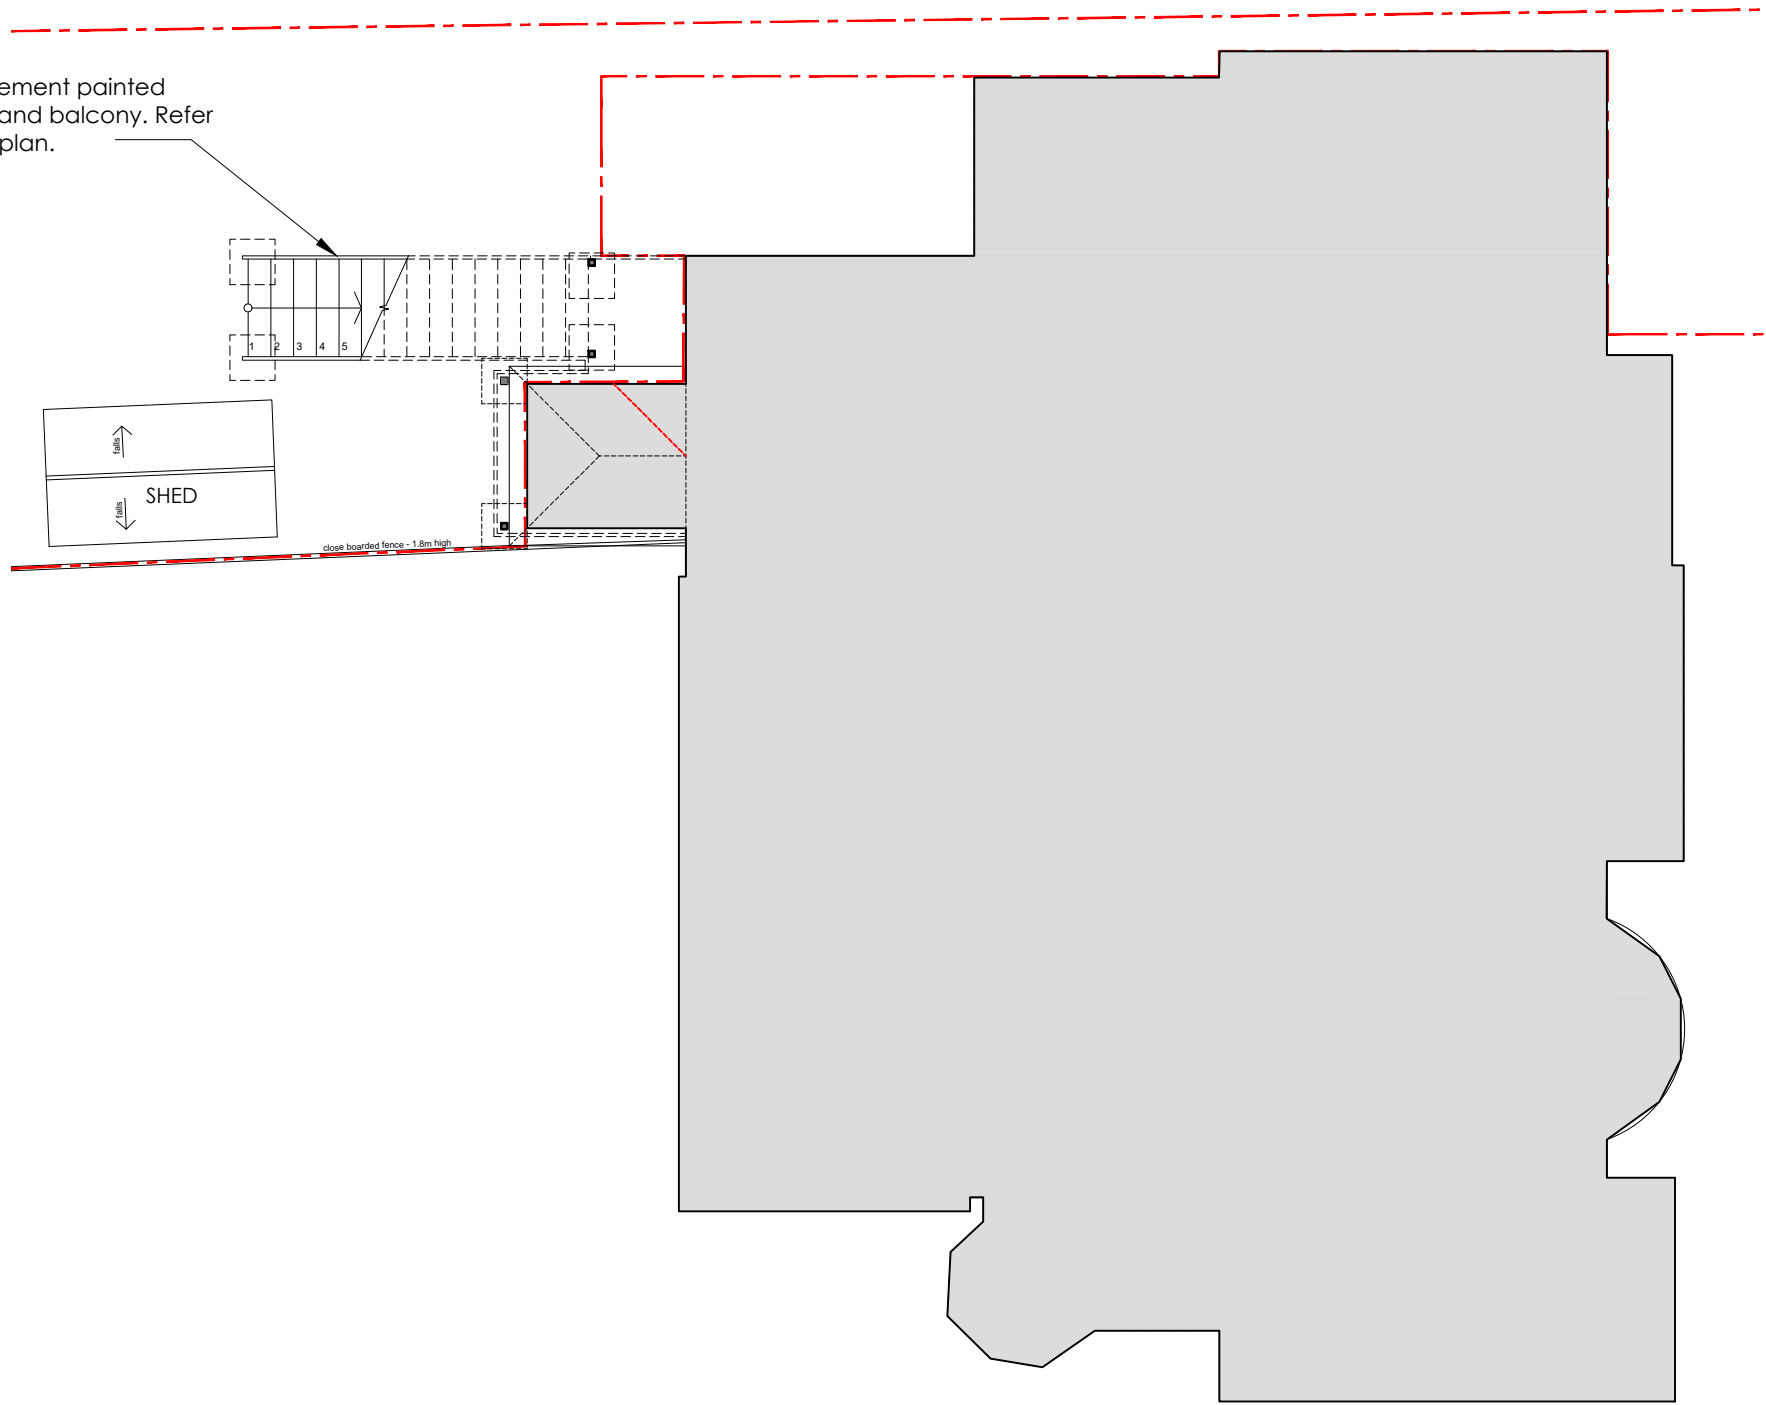

1 PROPOSED GROUND FLOOR PLAN
SCALE 1:100



EXISTING

REVISIONS

STATUS
PROPOSED

PROJECT
29 CRESCENT ROAD

TITLE
PROPOSED GROUND FLOOR PLAN

SCALE
1:100

DATE
2026.05.25

DRAWING NUMBER
101

REV

VICTORIA MUSTARD ARCHITECT

135 Crawley Down Road, Felbridge, East Grinstead RH19 2PS
Mob 07779 245 093 vicki@victoriamustardarchitects.com