



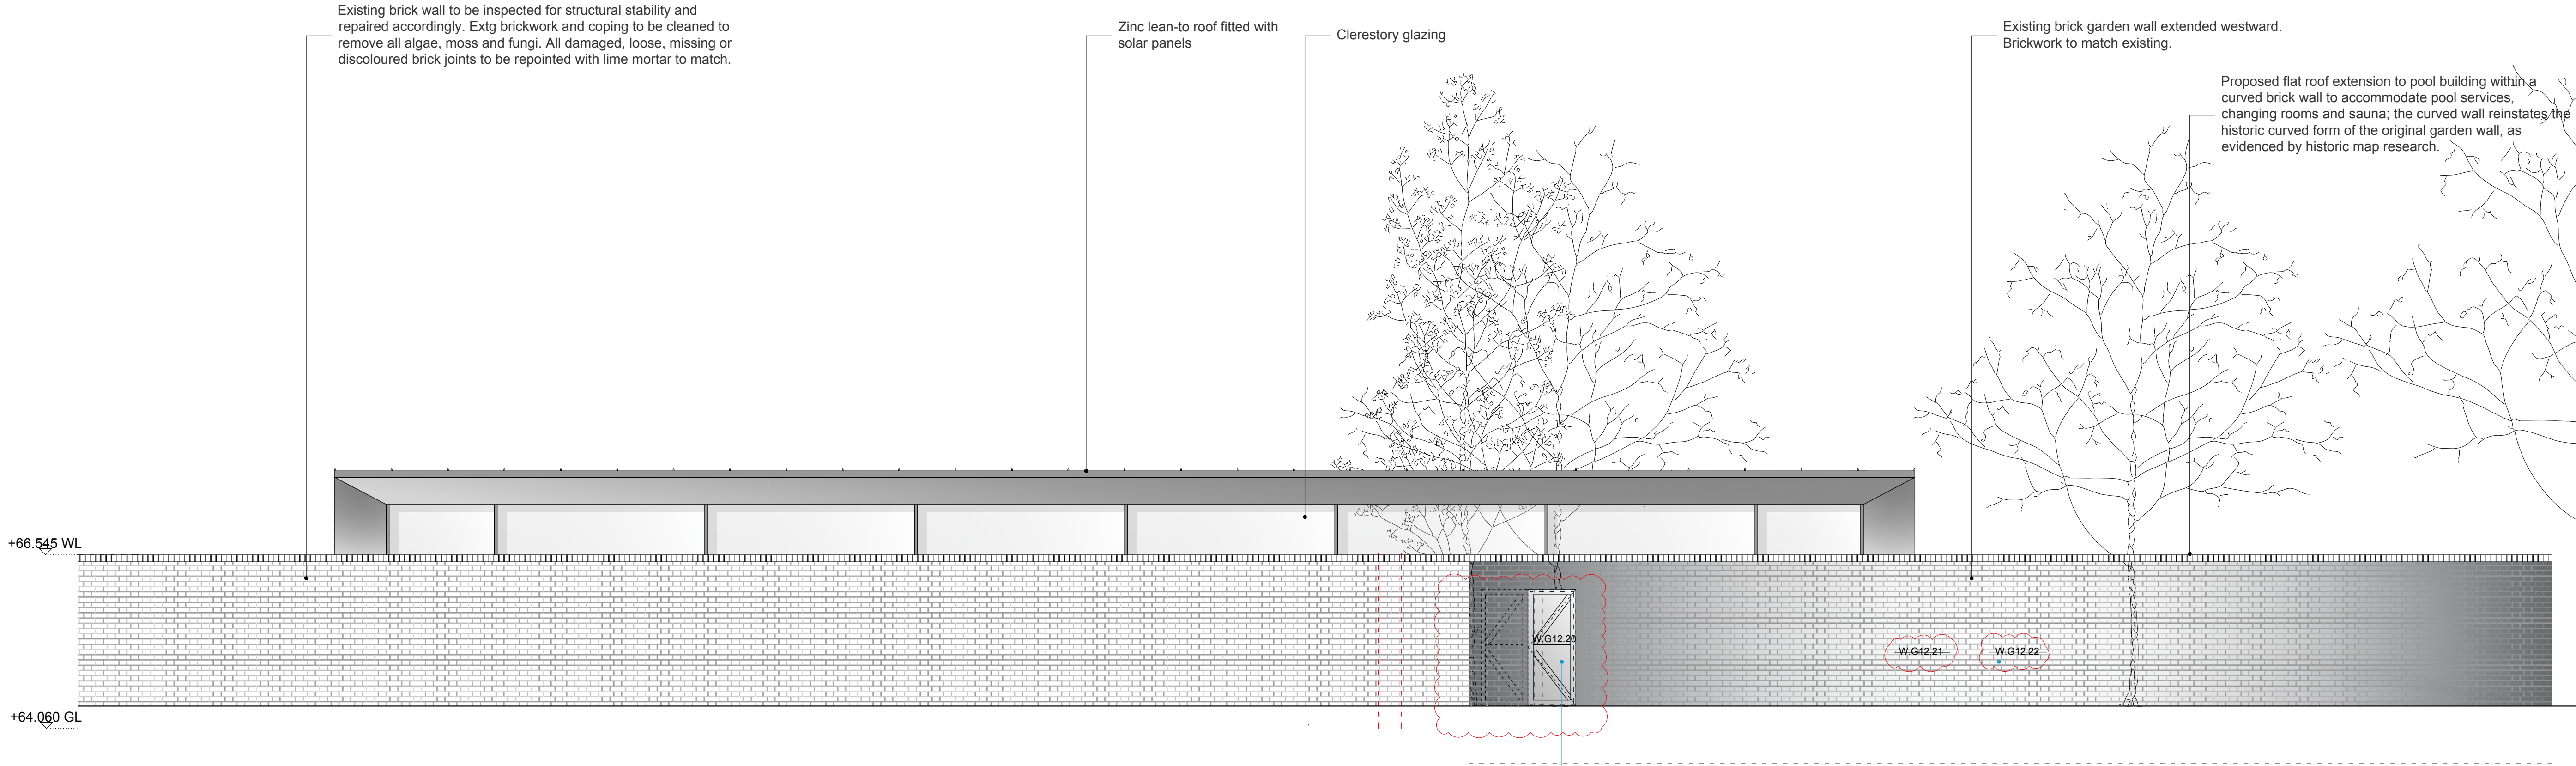

01 Proposed North Elevation
1:50 @ A1 ; 1:100 @ A3

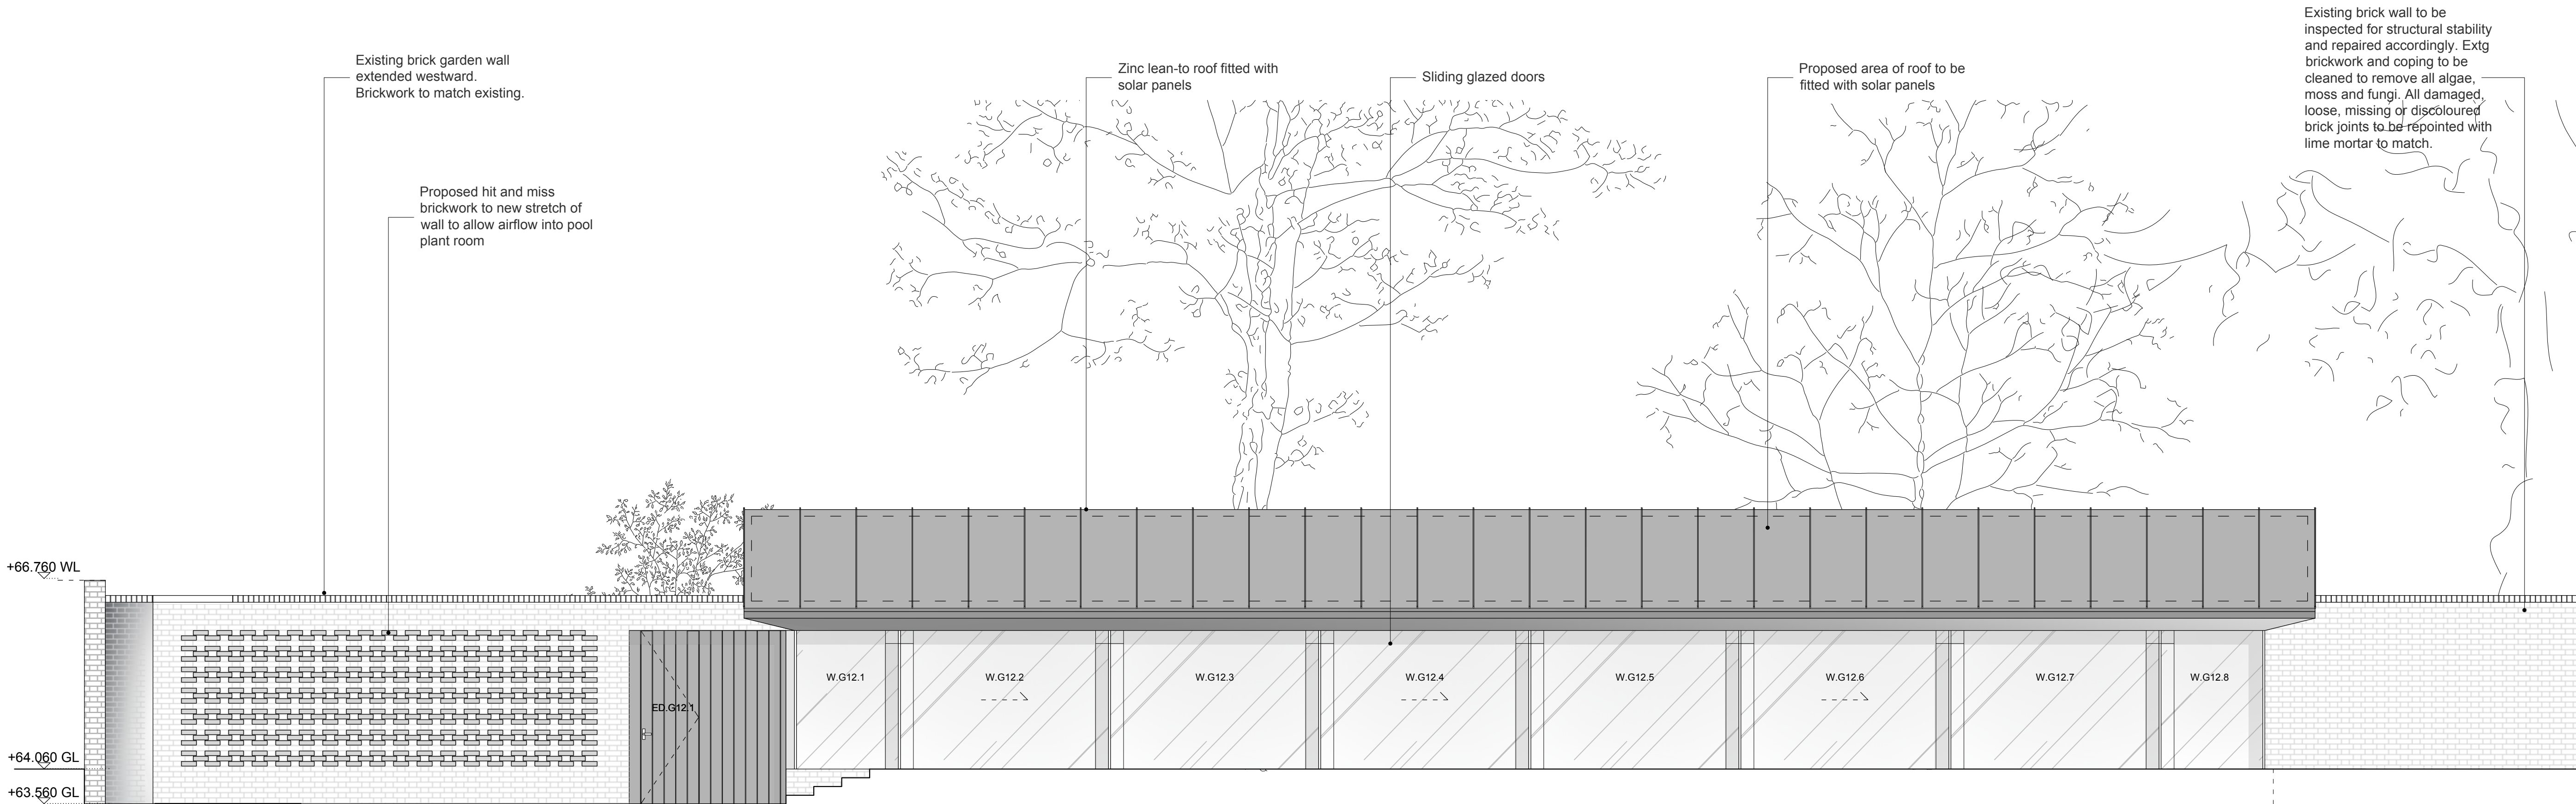

02 Proposed South Elevation
1:50 @ A1 ; 1:100 @ A3

0 4 6 8 10 M

Revision Bubble
Variations to DM/25/1705, 1706
Omissions to DM/25/1705, 1706

BL Beam Level
CL Ceiling Level
FL Floor Level
DP Down Pipe
HWC Hot Water Cylinder
SVP Soil Vent Pipe
RWP Rain Water Pipe
RWO Rain Water Outlet

Proposed Walls
Existing Walls
Demolition


RICHARD PARR
ASSOCIATES

studio@richardparr.com
+44 (0)1453 860200
richardparr.com
@richardparrassociates

COUNTRY
Easter Park
Nympsfield, Stonehouse
Gloucestershire GL10 3UL

TOWN
The People's Hall
Studio 5, 2 Olaf Street
London W11 4BE

Job No
335
Project
Sunte House
Title
Pool House Proposed North
& South Elevations
Drg No
335_PH_DR_00_200
Scale
1:50 @ A1 ; 1:100 @ A3
Date of First Issue
18.06.25
Rev
P03
Status
Planning

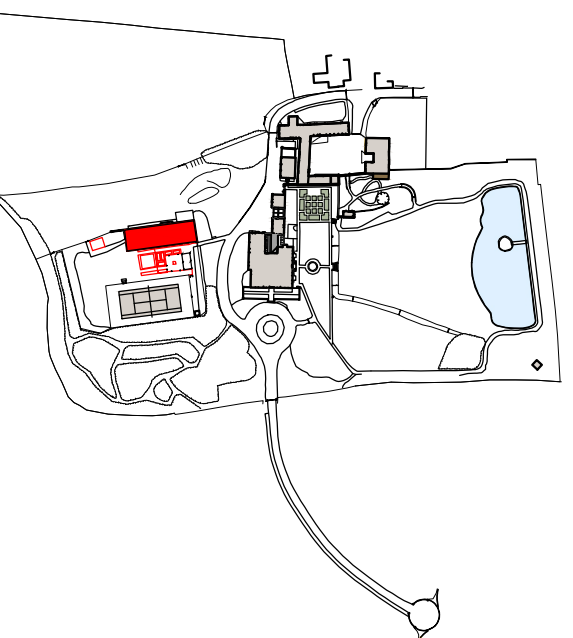

This drawing is to be used for planning purposes only.
Not for construction.

This drawing is the property of Richard Parr Associates.
Copyright is reserved by them and the drawing is issued
on the condition that it is not copied, reproduced,
retained or disclosed to any unauthorised person, either
wholly or in part without written consent.

© Copyright Richard Parr Associates

Checked by
JM
JM
JM

Drawn by
FL
FL
MP

Date
18.06.25
18.12.25
05.06.26

Description
Planning Issue
Amendments to Planning P01
Amendments to Planning P02
Rev
P01
P02
P03