


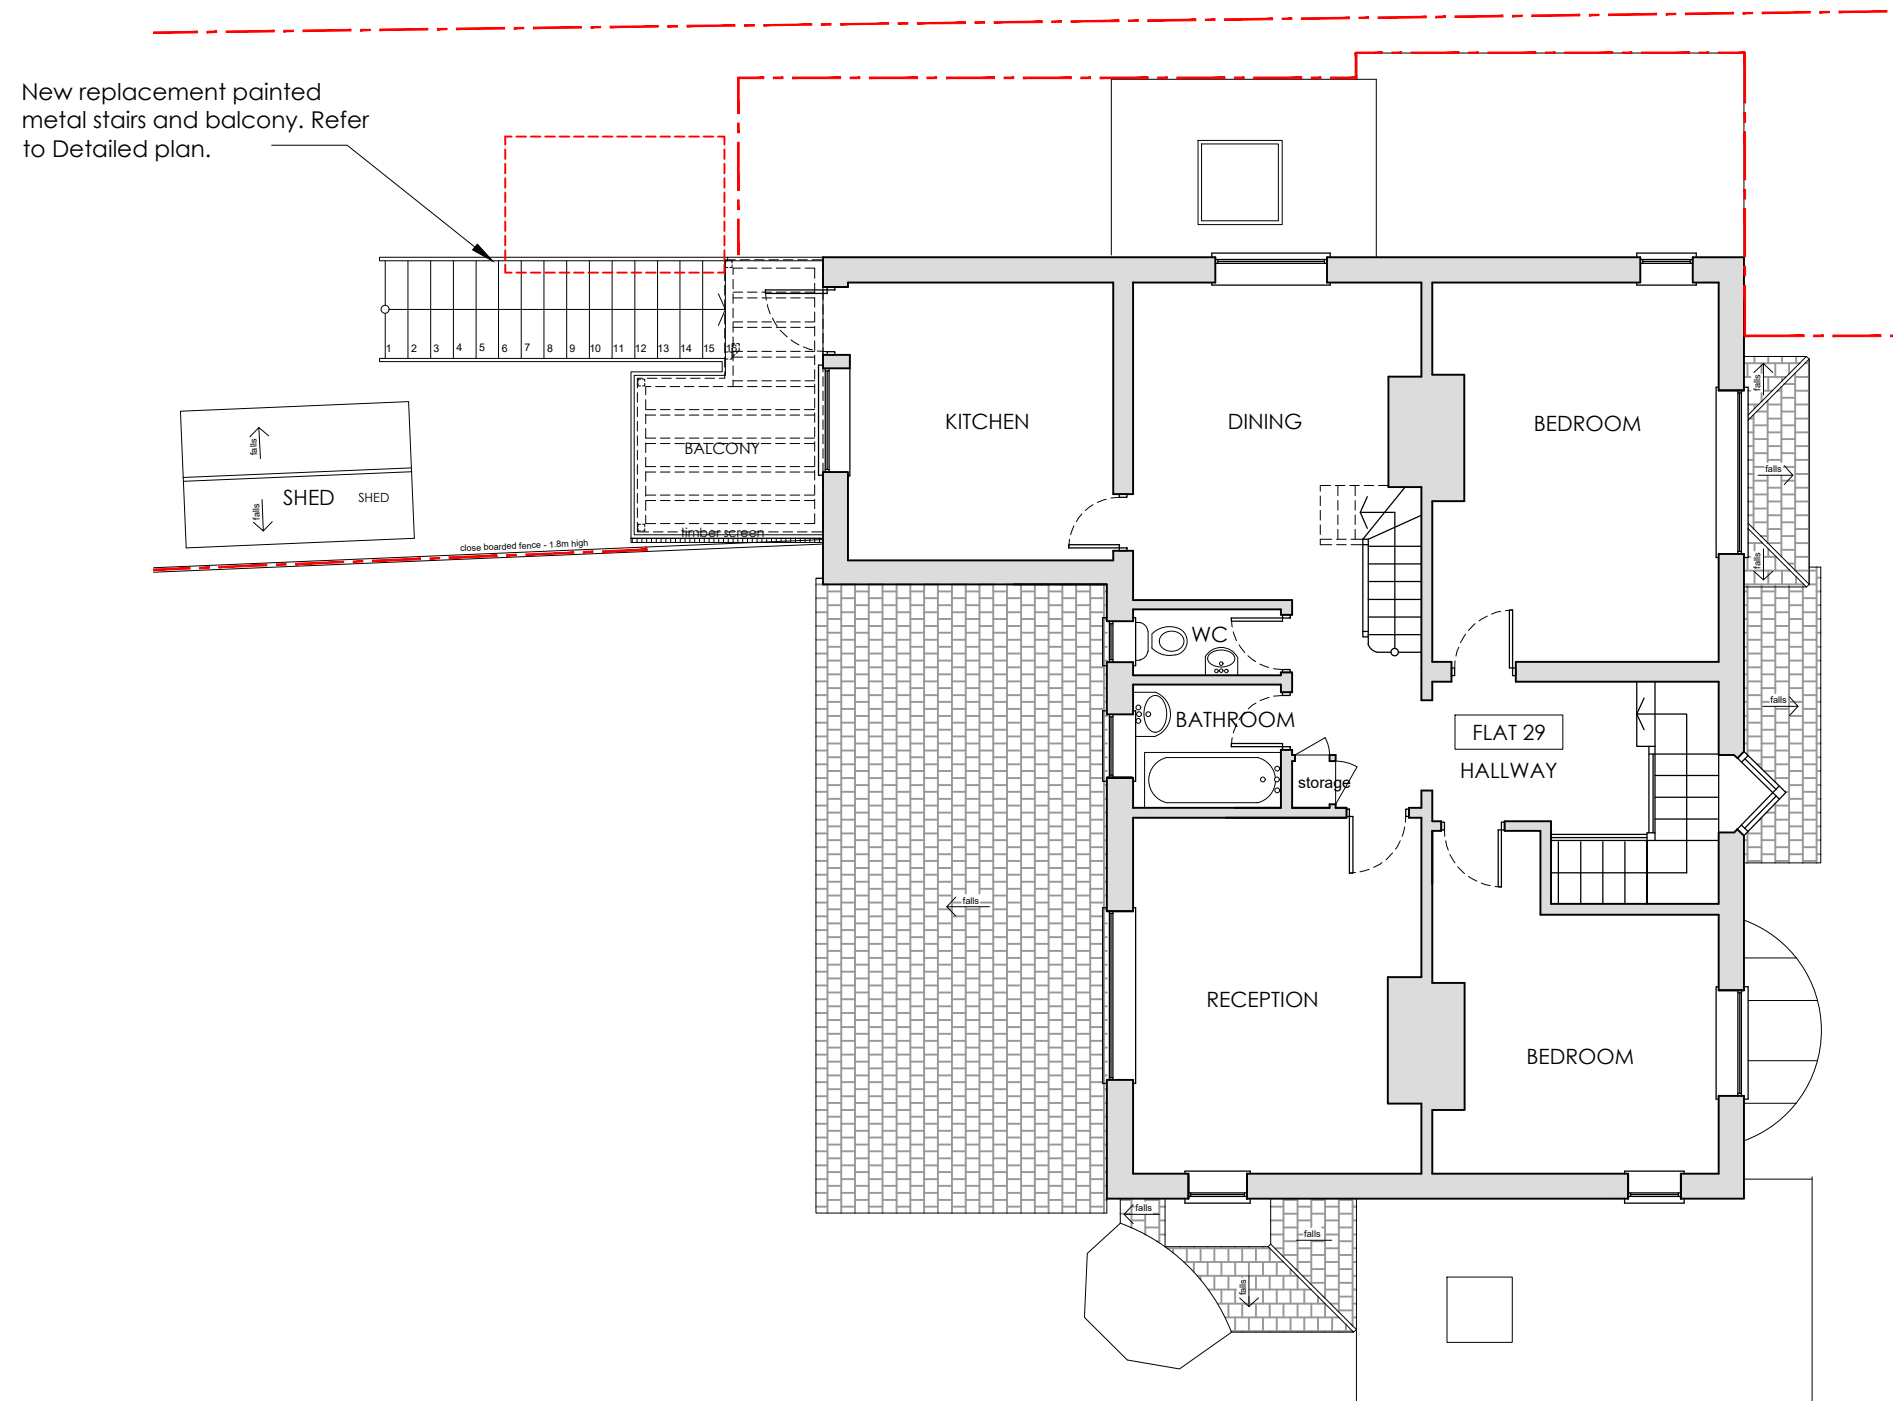

1 PROPOSED FIRST FLOOR PLAN
SCALE 1:100

0 1 2 3 4 5m



EXISTING

REVISIONS

STATUS		PROJECT	
PROPOSED		29 CRESCENT ROAD	
SCALE		TITLE	
1:100		PROPOSED FIRST FLOOR PLAN	
DATE	DRAWING NUMBER	REV	
2026.05.25	102	*	

VICTORIA MUSTARD ARCHITECT

135 Crawley Down Road, Felbridge, East Grinstead RH19 2PS
Mob 07779 245 093 vicki@victoriamustardarchitects.com