


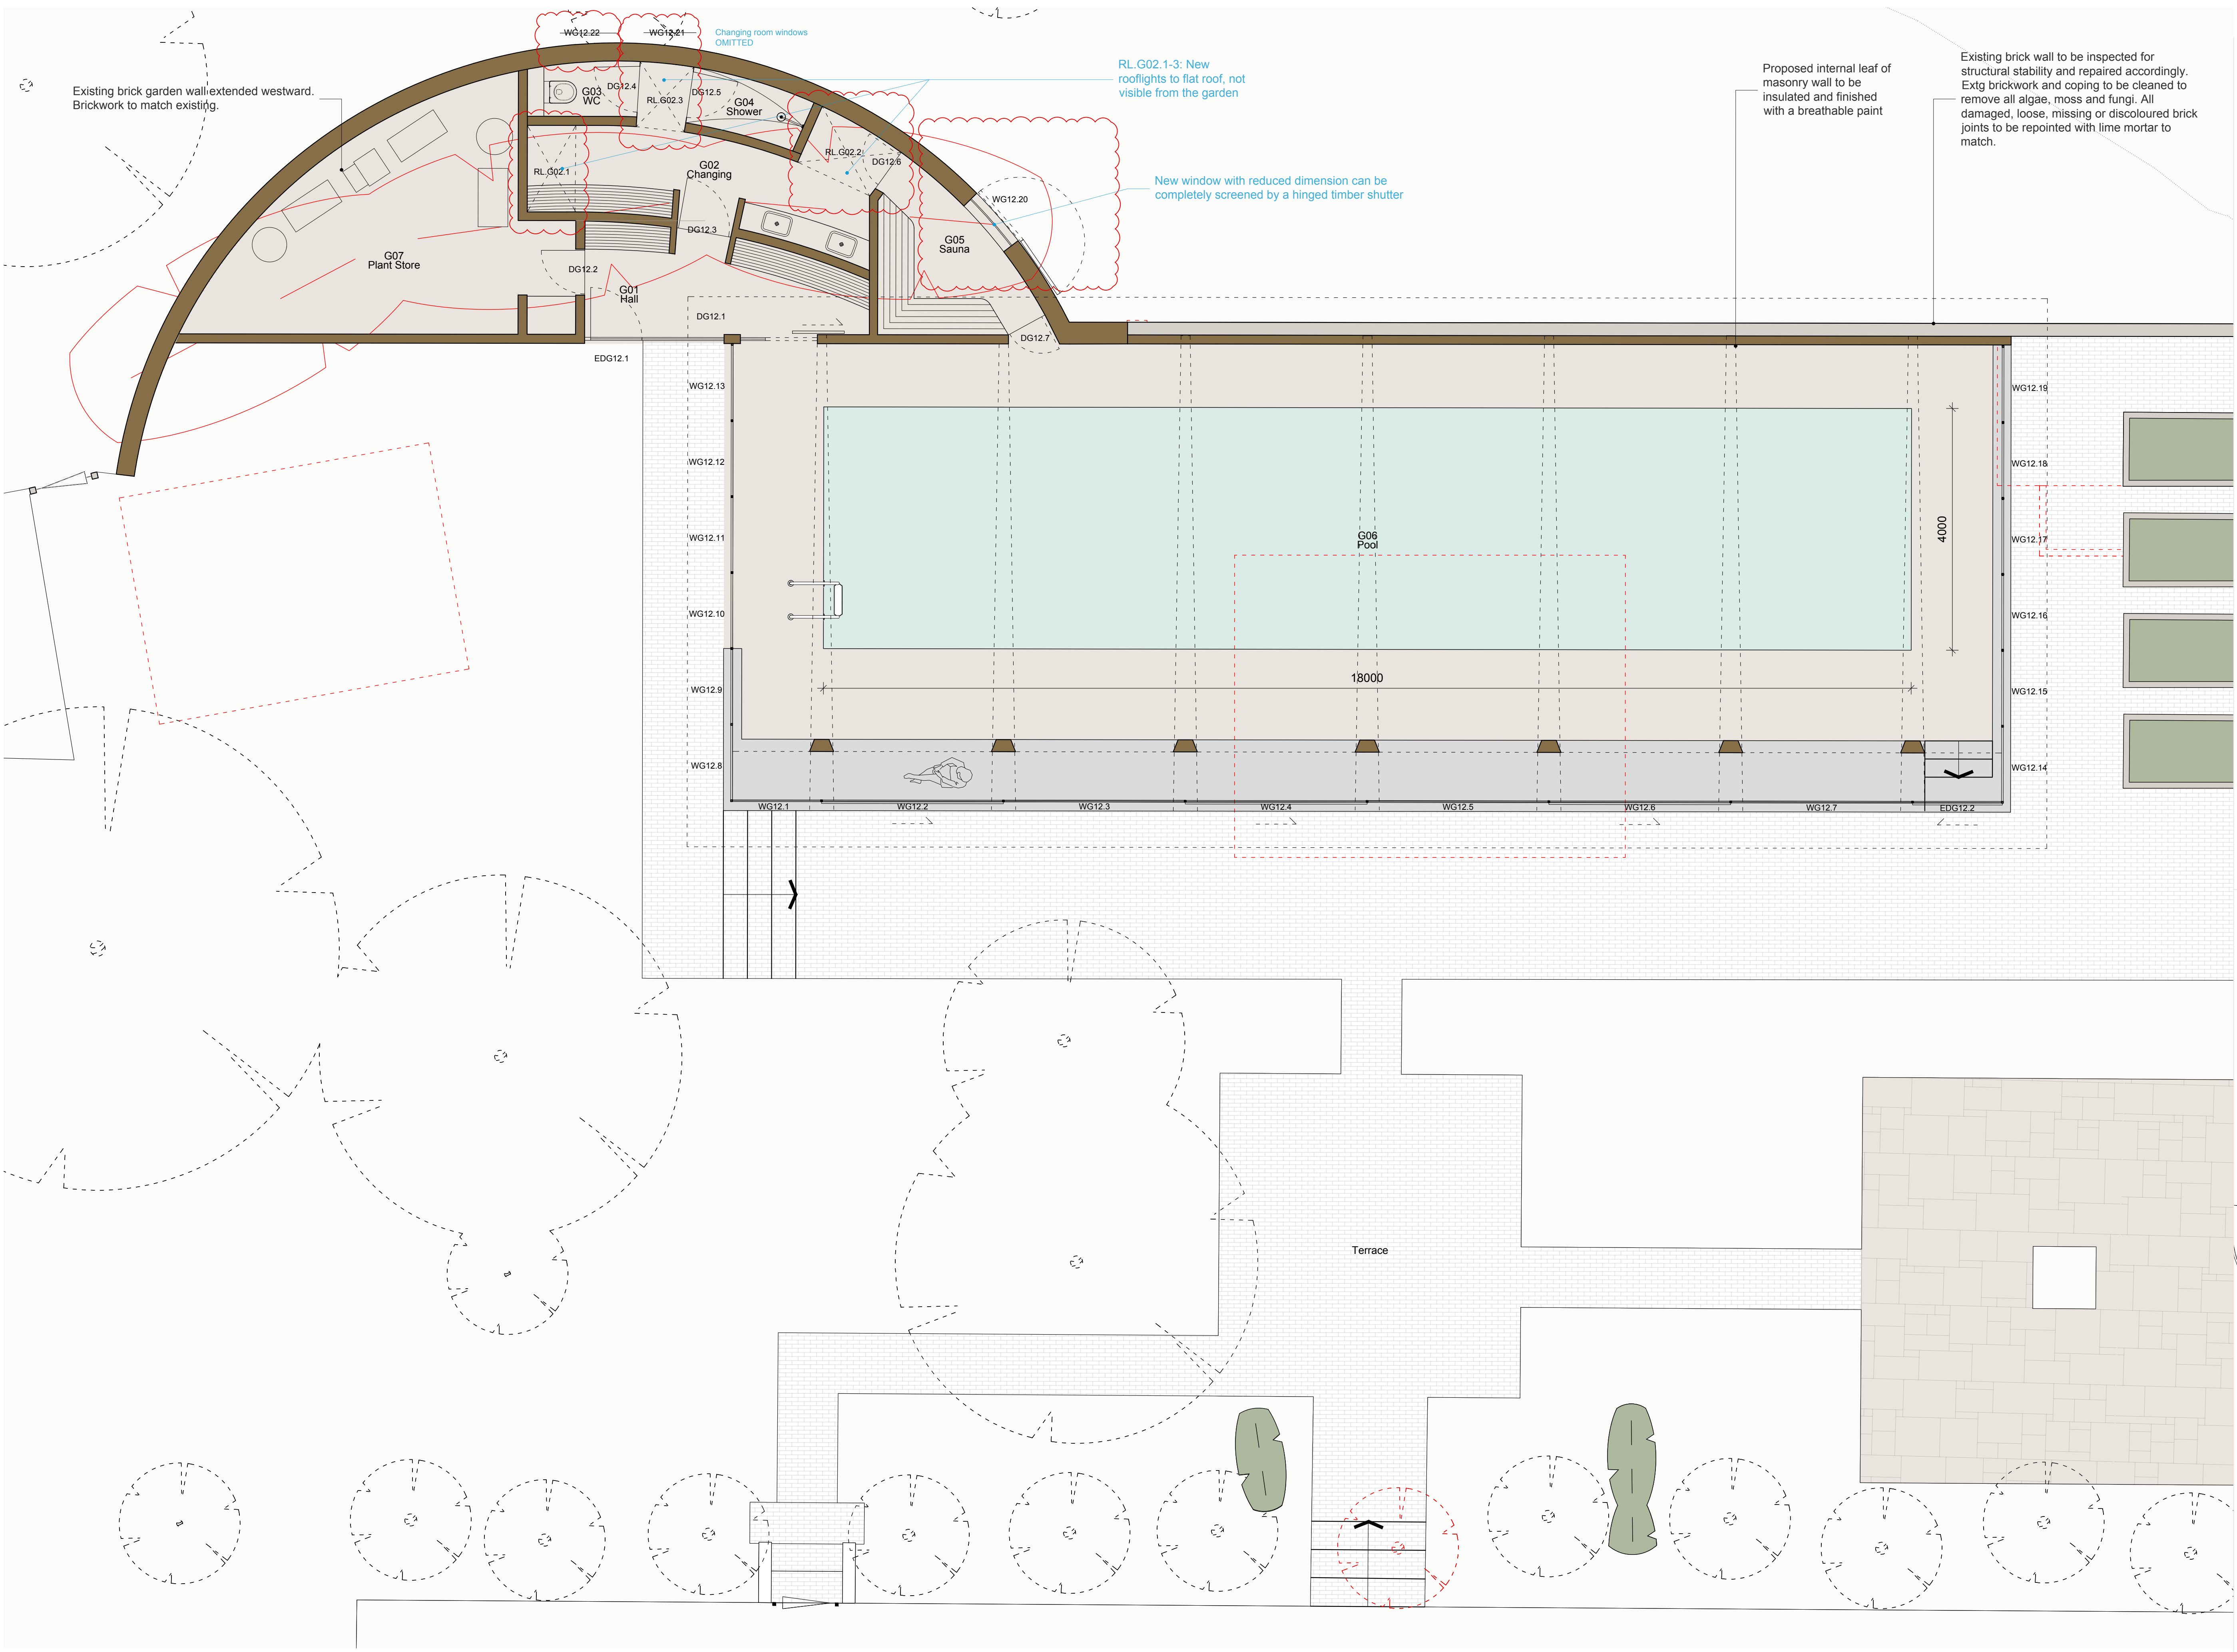

This drawing is to be used for planning purposes only. Not for construction.

This drawing is the property of Richard Parr Associates. Copyright is reserved by them and the drawing is issued on the condition that it is not copied, reproduced, retained or disclosed to any unauthorised person, either wholly or in part without written consent.

© Copyright Richard Parr Associates

Rev	Description	Date	Drawn by		Checked by	
			FL	MP	JM	JM
P01	Planning Issue	18.06.25				
P02	Amendments to Planning P01	18.12.25				
P03	Amendments to Planning P02	05.06.26				

Job No
335

Project
Sunte House

Title
Pool House Proposed Ground Floor Plan


Drg No
335_PH_DR_00_100

Scale
1:50 @ A1; 1:100 @ A3

Date of First Issue
18.06.25

Rev
P03

Status
Planning

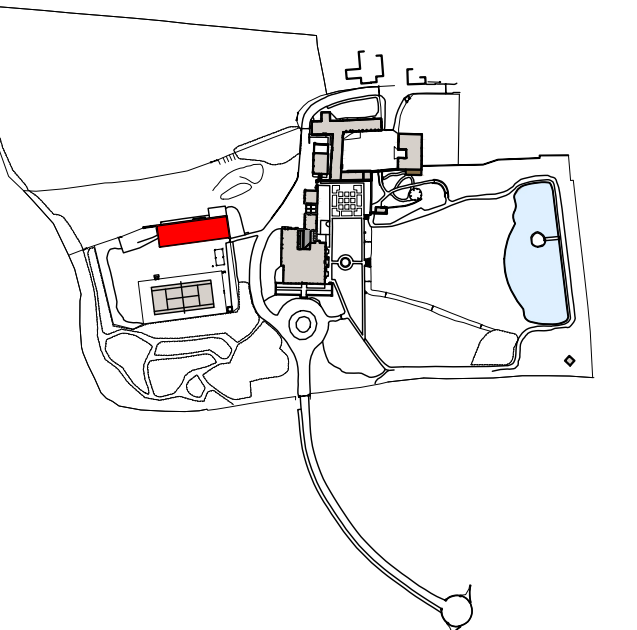

RICHARD PARR ASSOCIATES

info@richardparr.com
+44 (0)1453 860200
richardparr.com
@richardparrassociates

COUNTRY
Easter Park
Nympsfield, Stonehouse
Gloucestershire GL10 3UL

TOWN
Studio 126
Great Western Studios
65 Alfred Road
London W2 9EU

01 Pool House Proposed Ground Floor Plan
1:50 @ A1; 1:100 @ A3



Revision Bubble

Variations to DM/25/1705, 1706

Omissions to DM/25/1705, 1706

BL

Beam Level

CL

Ceiling Level

FL

Floor Level

DP

Down Pipe

HWC

Hot Water Cylinder

SVP

Soil Vent Pipe

RWP

Rain Water Pipe

RWO

Rain Water Outlet

Proposed Walls

Existing Walls

Demolition

N

01